


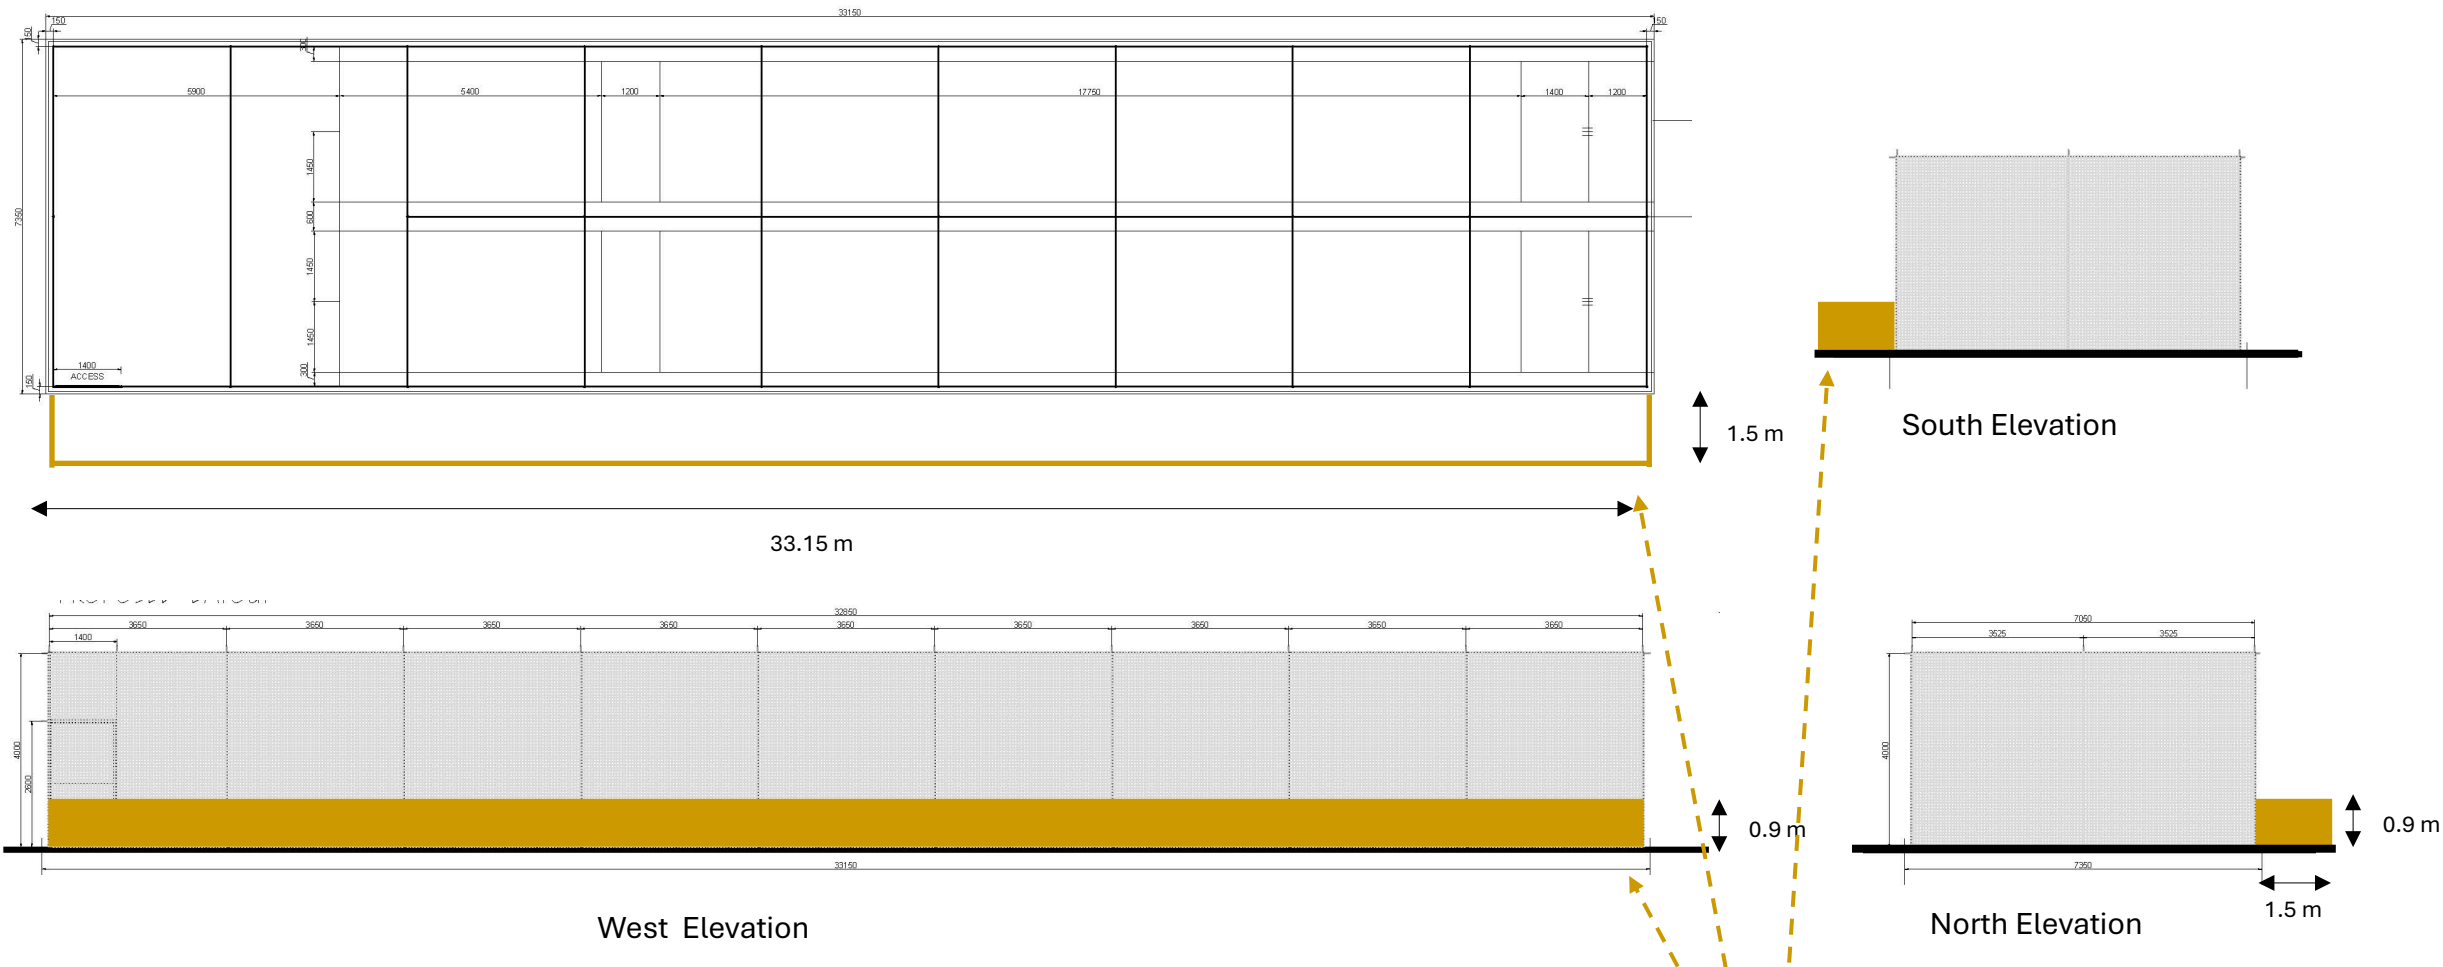

Ansty Recreation Ground Proposed Landscaping - Picket Fence Installation around the Cricket Nets

Scale 1: 156 approx