

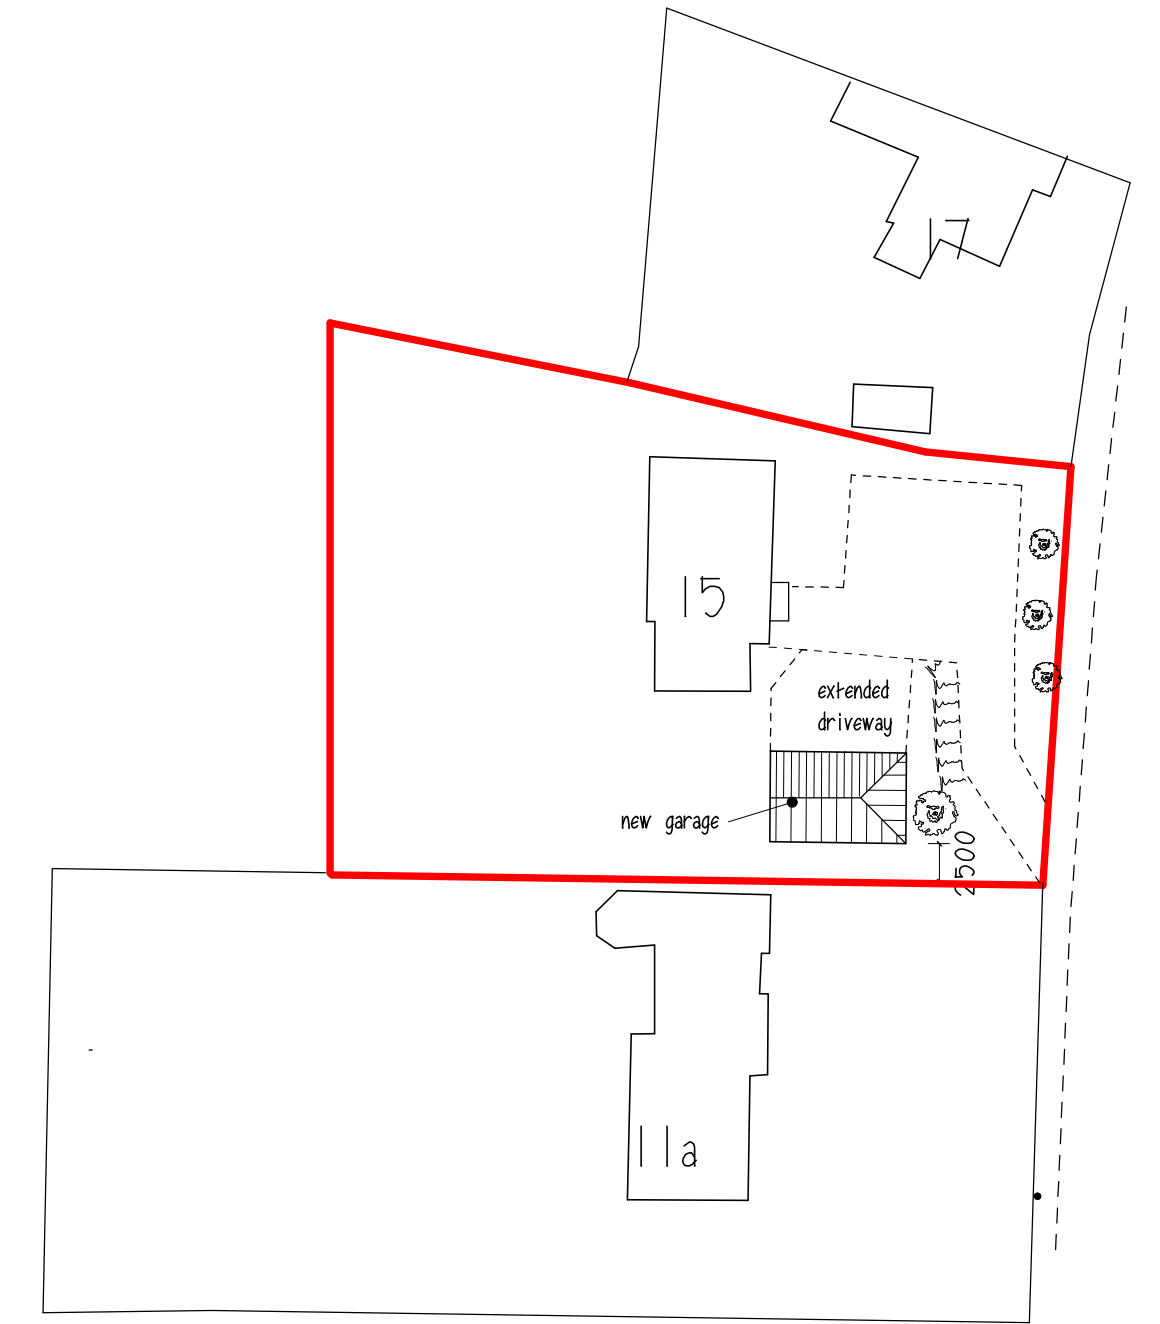





# PROPOSED GARAGE

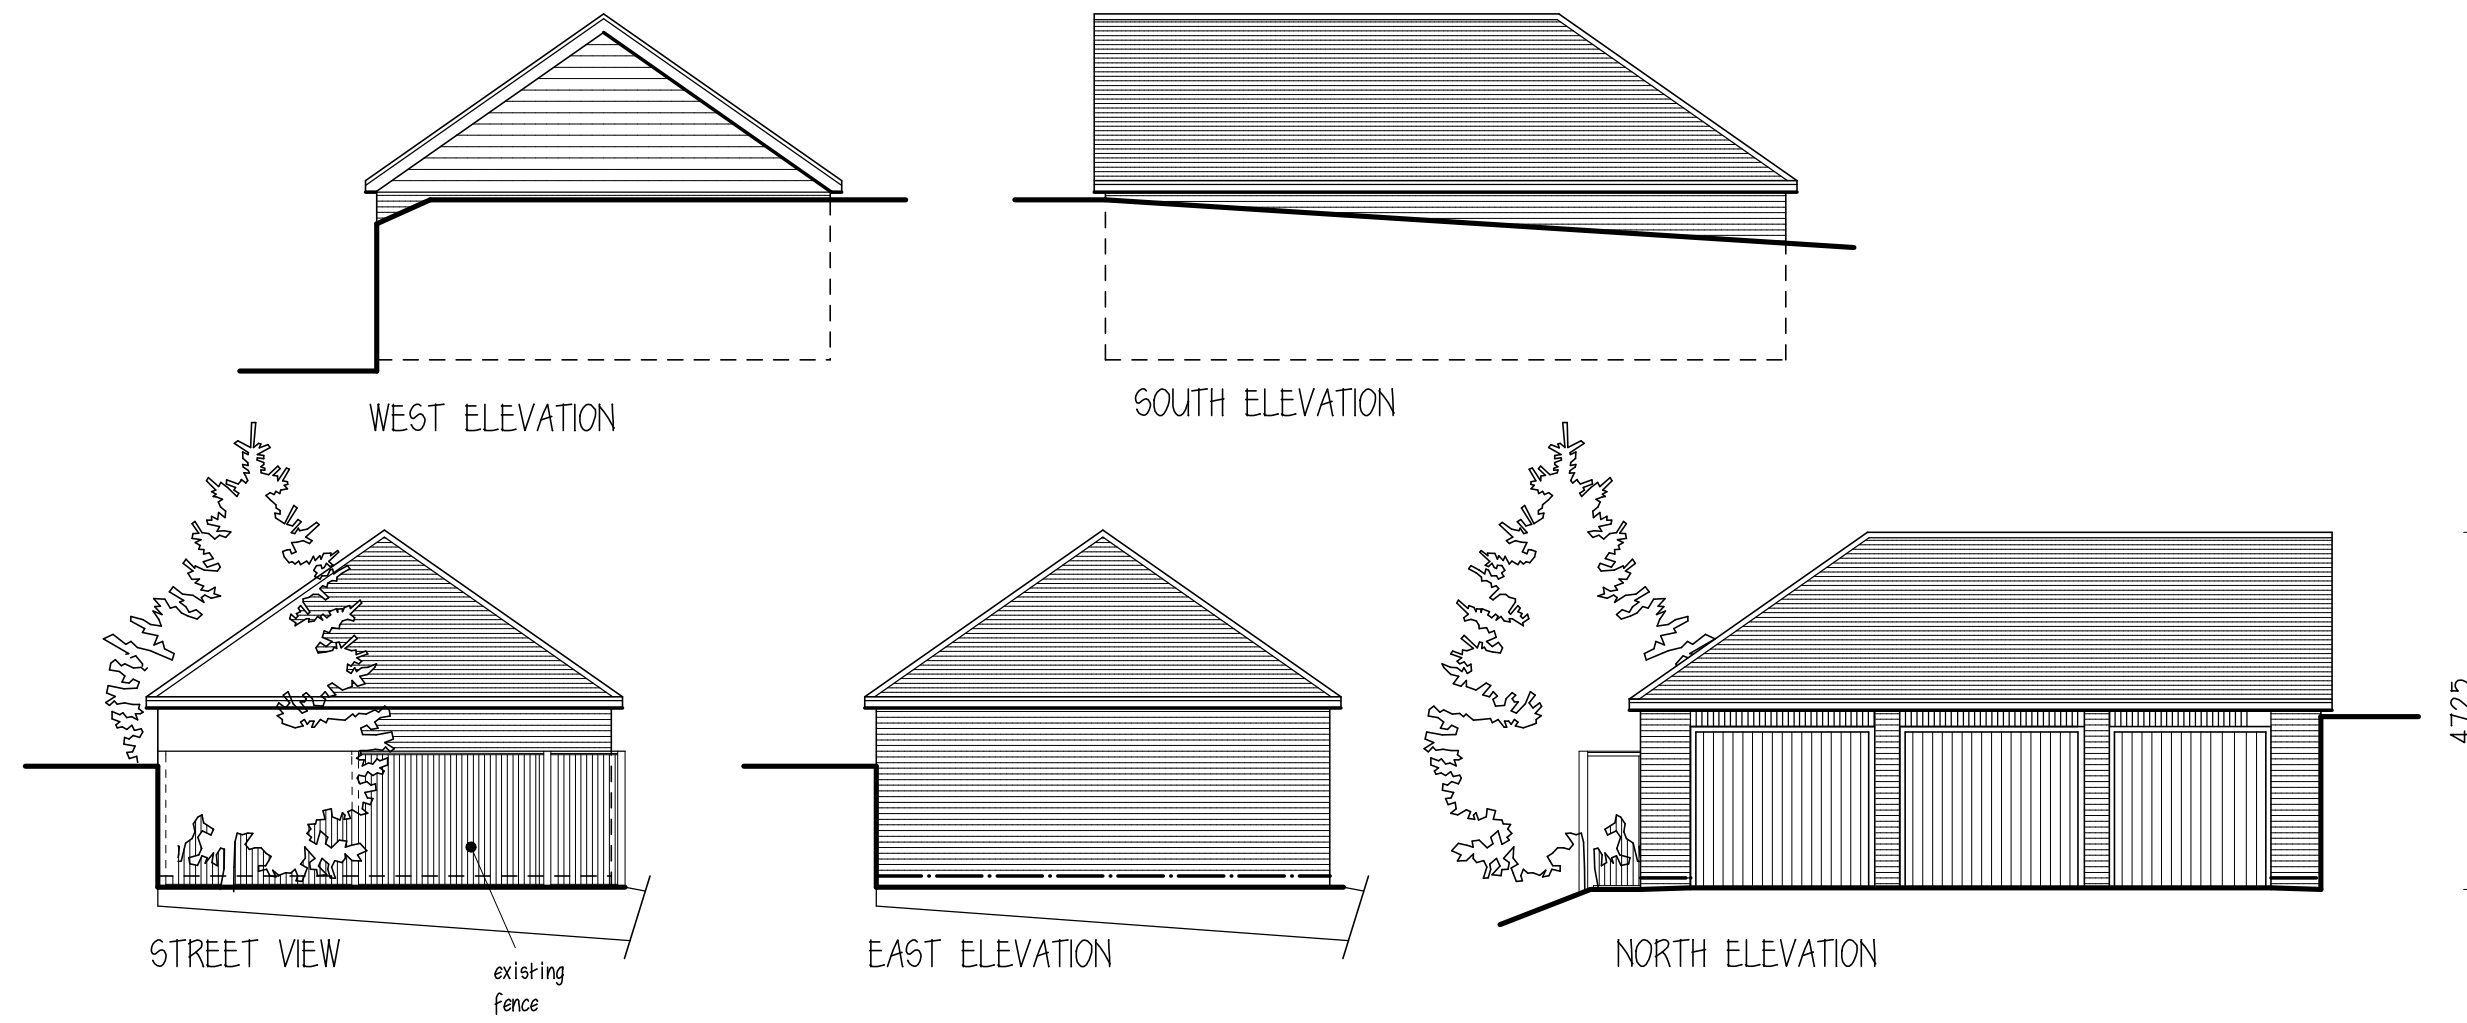

BLOCK PLAN 1:500

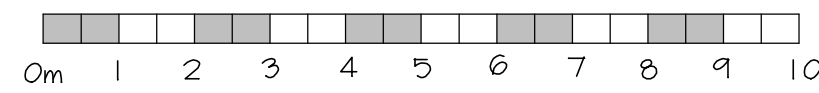

scale 1:100

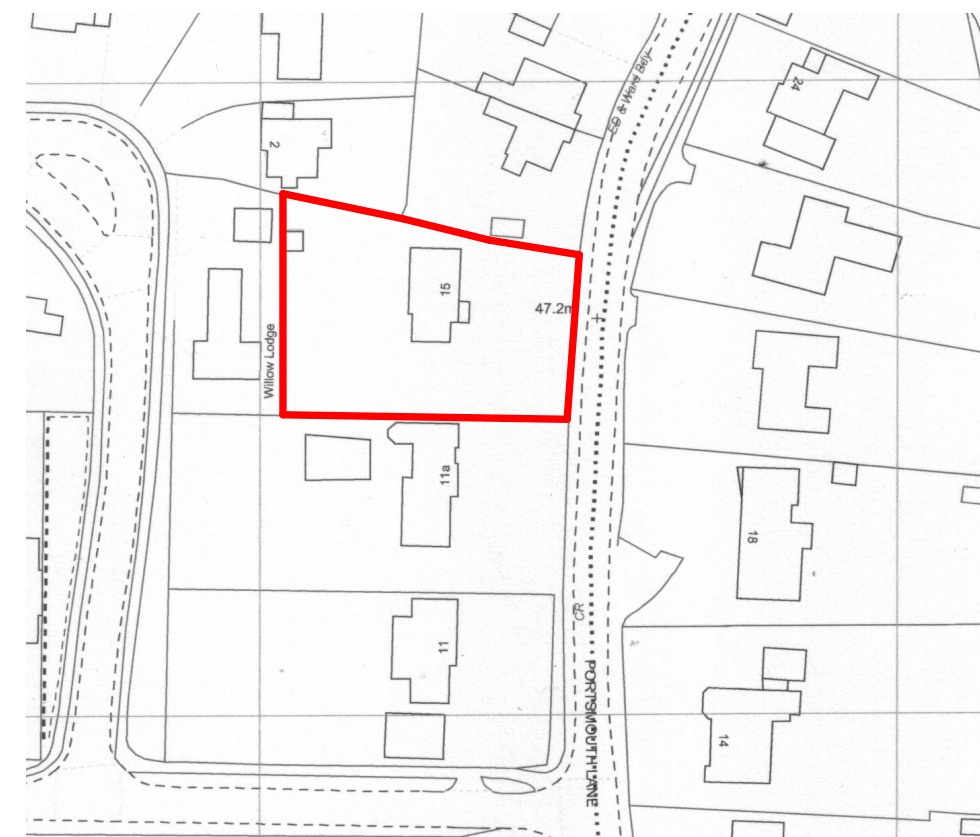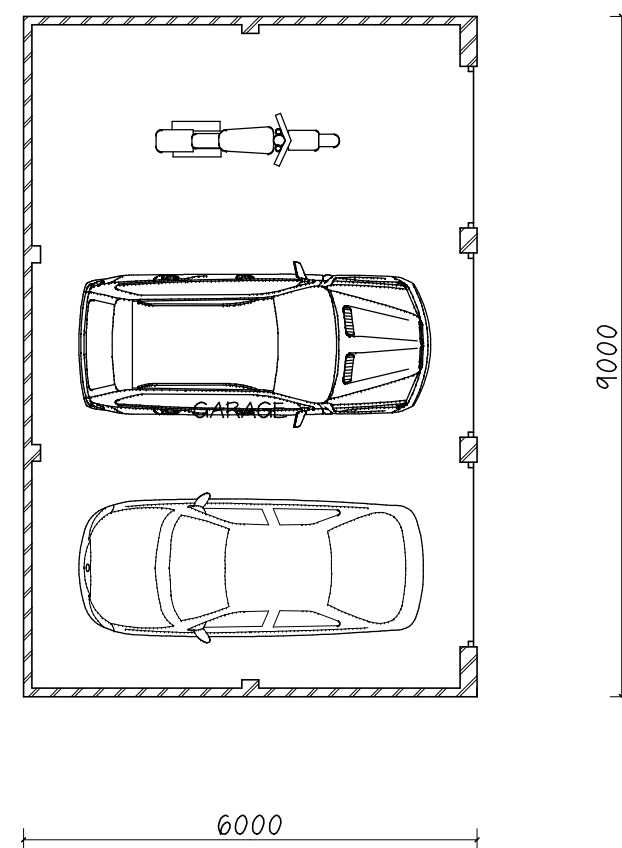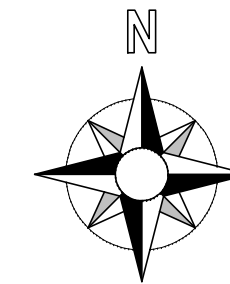

LOCATION PLAN 1:1250

proposed garage at  
15 Portsmouth Lane  
Lindfield

for R Lewry Esq

P A Gosling — architectural consultants  
78 Potters Lane  
Burgess Hill RH15 9JS  
01444 — 248945

scale 1:100@A2

drawing no.

date May 24

045.22.05b

drawn PAG