


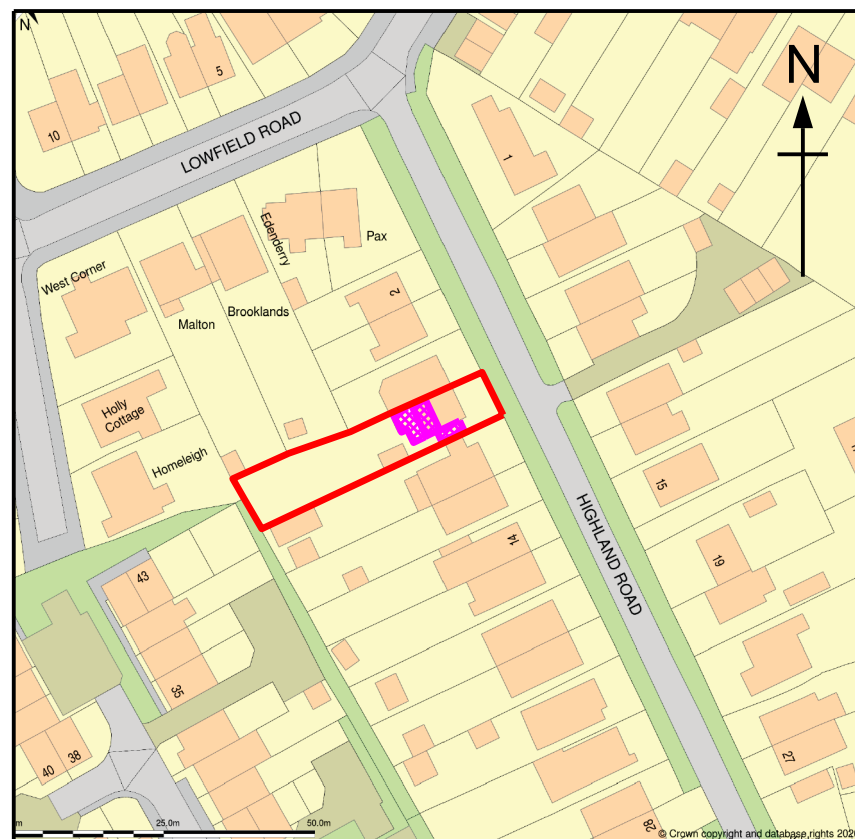

Location Plan

SCALE 1:1250



Block Plan

SCALE 1:500

	Client	Mr & Mrs Whitehead	Title	Drawn By	Size	Date
	Title	8 Highland Road, Haywards Heath, West Sussex, RH16 4DP		Drawing Number		Rev
			Proposed Roof Extension for Hip to Gable Loft Conversion with a Juliette Balcony to Rear. New Roof on Existing Conservatory and Timber Framed Storage to Side Elevation	JBD/RH16/4DP/050		05/08/26
			Location & Block Plans			A