



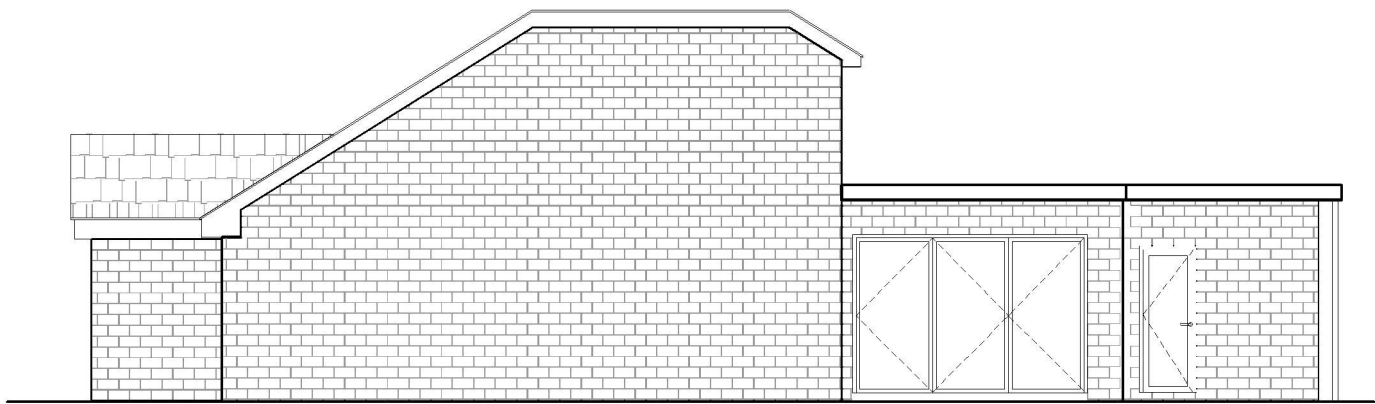


ELEVATION C - EXISTING
Scale: 1:100 @ A3

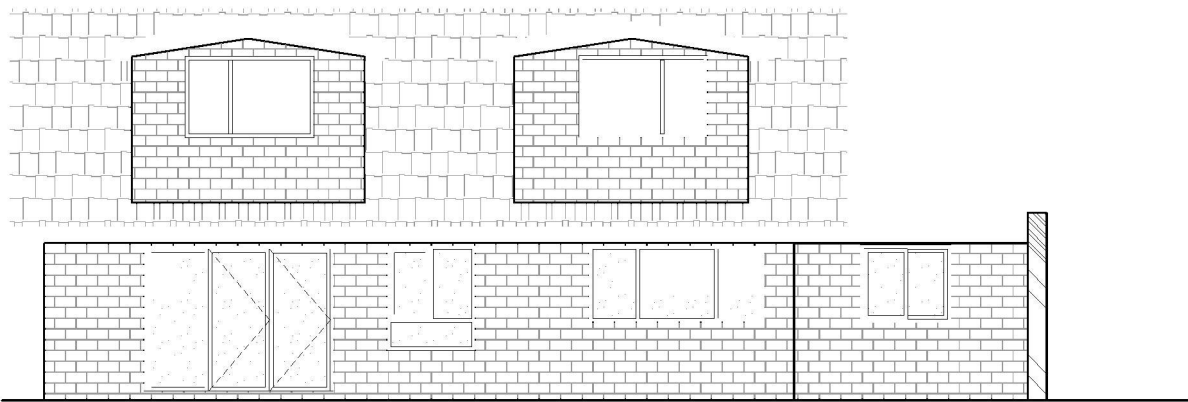

ELEVATION A - EXISTING
Scale: 1:100 @ A3



ELEVATION B - EXISTING
Scale: 1:100 @ A3

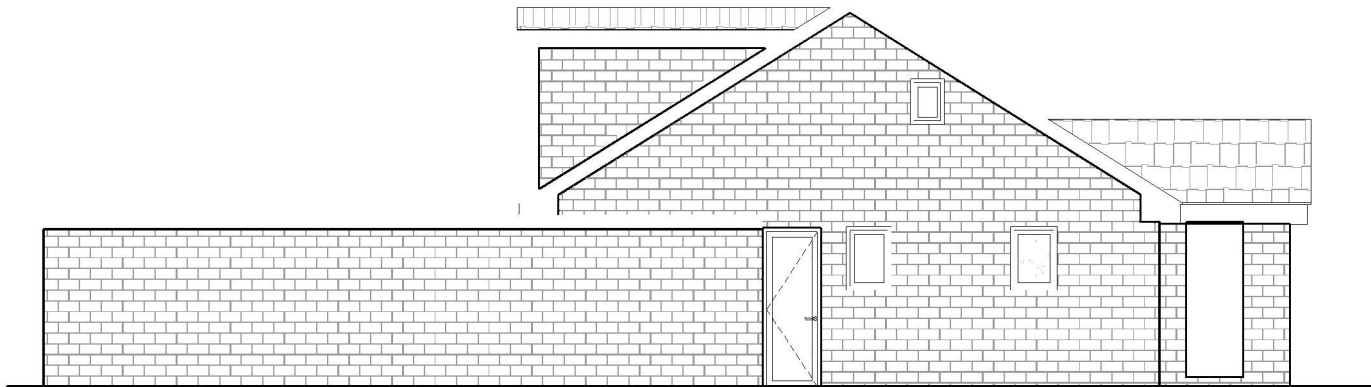

ELEVATION D - EXISTING
Scale: 1:100 @ A3

Site address		
1 White Close, Hurstpierpoint		
Job Title		
Residential Extension and internal remodelling		
Existing Elevations		
buchan rum		
9 SAVILL ROAD LINDFIELD WEST SUSSEX RH162NY		
E : info@buchanrumarchitects.co.uk T : 01444 239019		
Scale	1:100	Size A3
	04/2026	Dwn By BRA
Project number	Drawing number	Rev
26_114	PL_104_00	01