


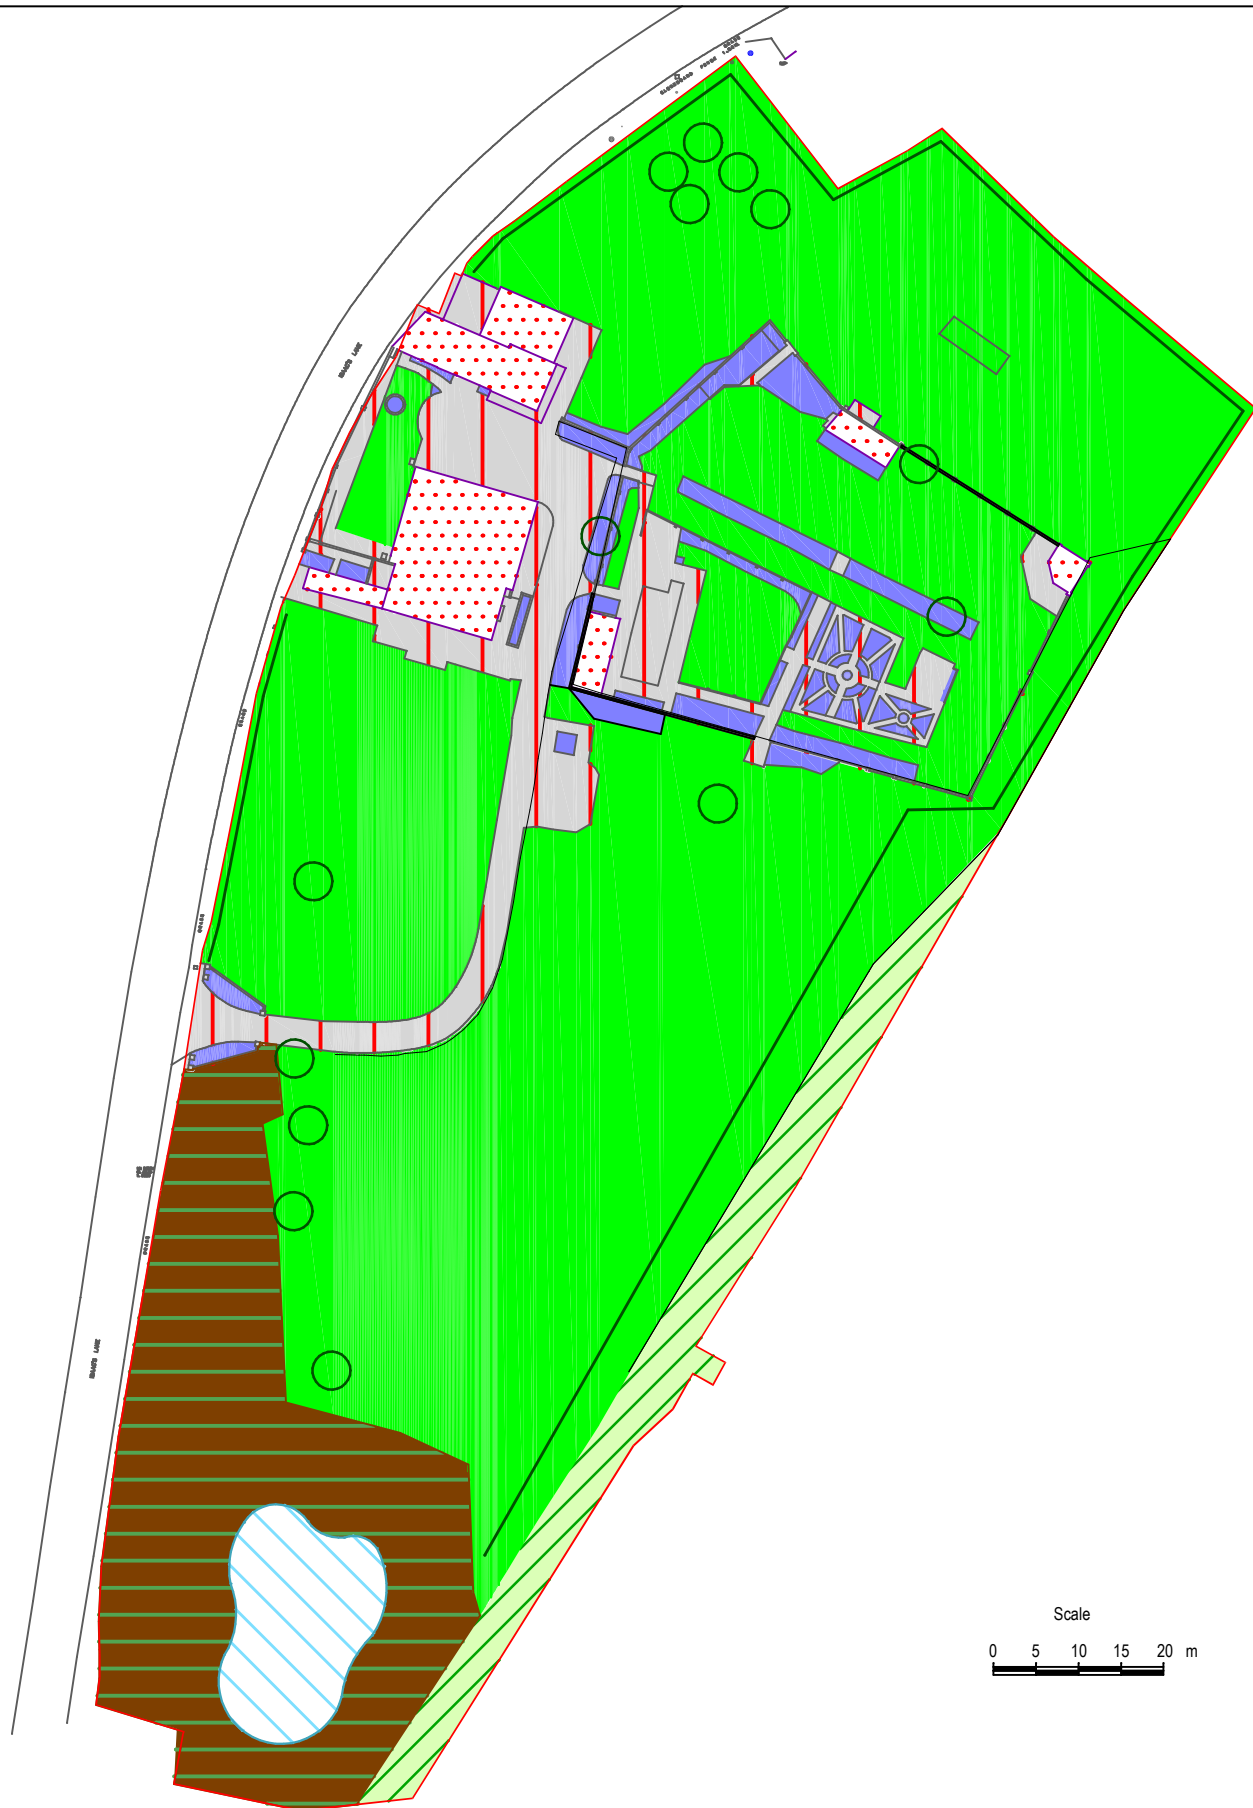

Project Title : Woodfield House

Project Reference : 552344

Drawing Title : Baseline Habitats Map

Date : 25/02/26

Drawn : PW

Checked : JB

No dimensions are to be scaled from this drawing.
All dimensions are to be checked on site. All measurements are for indicative purposes only.

 Greengage

	Site Boundary		Hardstanding
	Modified Grassland		Other Neutral Grassland
	Woodland		Pond
	Introduced Shrub		Tree
	Building		Line of Trees