


Notes

This drawing is subject to copyright.
Do not scale from this drawing.

Based on drawing by GTA Civils
Drawing number 13776_1601_102

North

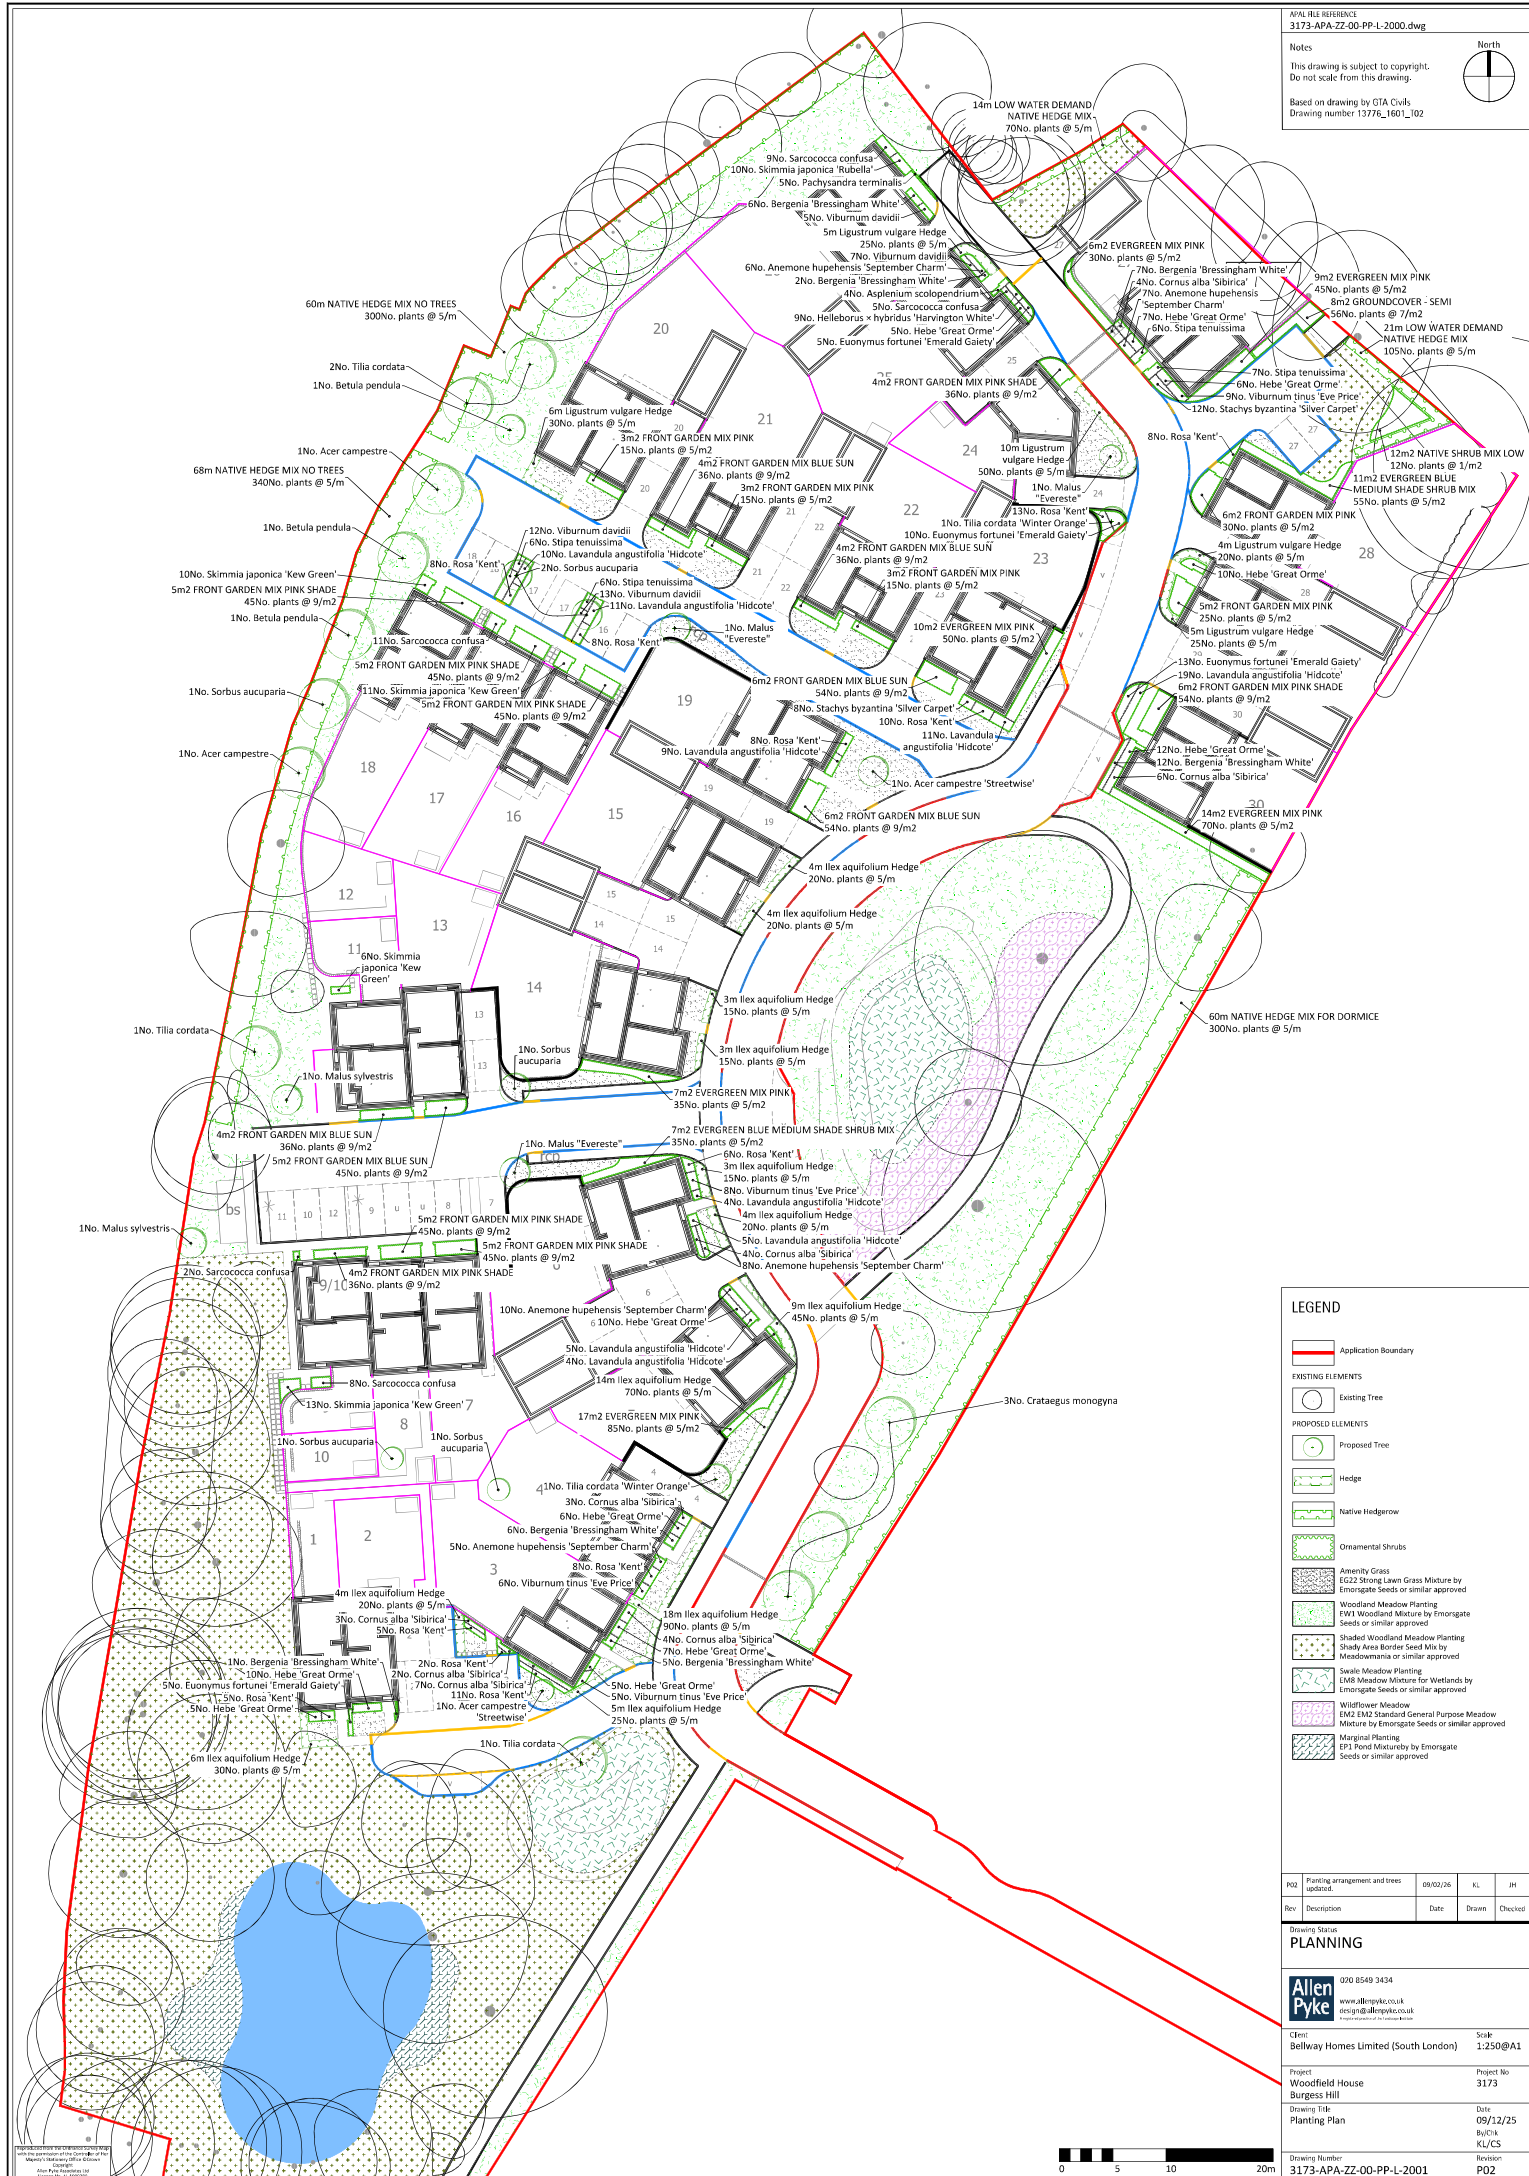

LEGEND

Application Boundary

EXISTING ELEMENTS

Existing Tree

PROPOSED ELEMENTS

Proposed Tree

Hedge

Native Hedgerow

Ornamental Shrubs

Amenity Grass

EC22 Strong Lawn Grass Mixture by

Ermongate Seeds or similar approved

Woodland Meadow Planting

FW1 Woodland Mixture by Ermongate

Seeds or similar approved

Shaded Woodland Meadow Planting

Shady Area Border Seed Mix by

Meadowmania or similar approved

Swale Meadow Planting

LMB Meadow Mixture for Wetlands by

Ermongate Seeds or similar approved

Wildflower Meadow

EM2 EM2 Standard General Purpose Meadow

Mixture by Ermongate Seeds or similar approved

Marginal Planting

SP1 Pond Mixture by Ermongate

Seeds or similar approved

POJ

Planting arrangement and trees

09/02/26

KL

JH

Ben

Description

Date

Drawn

Checked

DRAWING STATUS

PLANNING

020 8549 3434

www.allenpyke.co.uk

enquiries@allenpyke.co.uk

Client

Bellway Homes Limited (South London)

Project

Woodfield House

Burgess Hill

Drawing Title

Planting Plan

Drawing Number

3173-APA-ZZ-00-PP-L-2001

Revision

P02

Scale

1:250@A1

Project No

3173

Date

09/12/25

By/For

KL/CS