
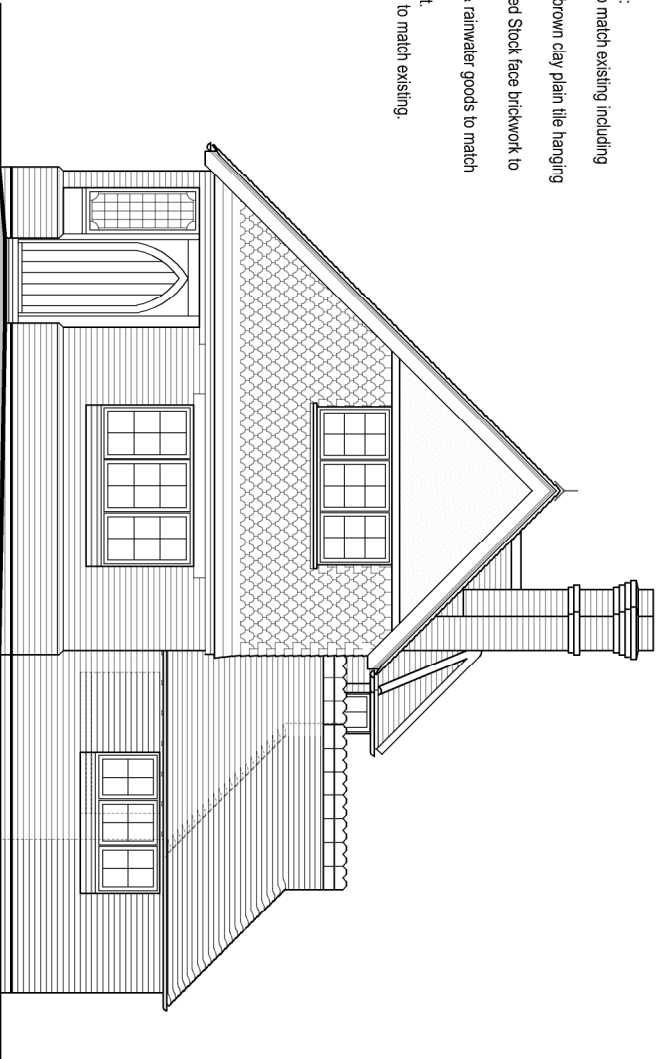
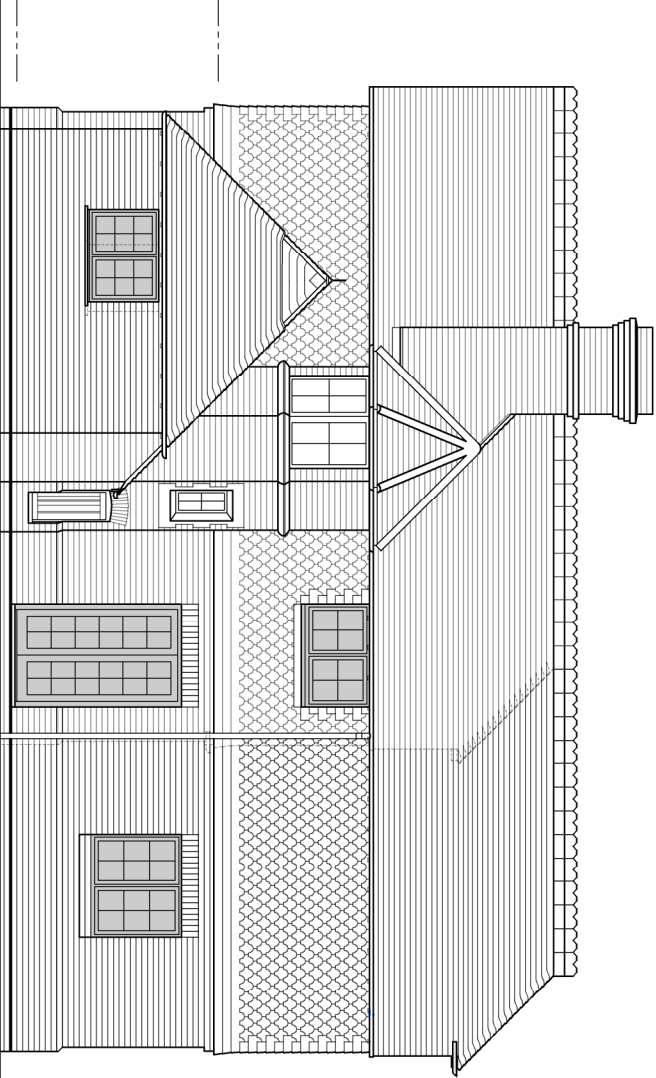
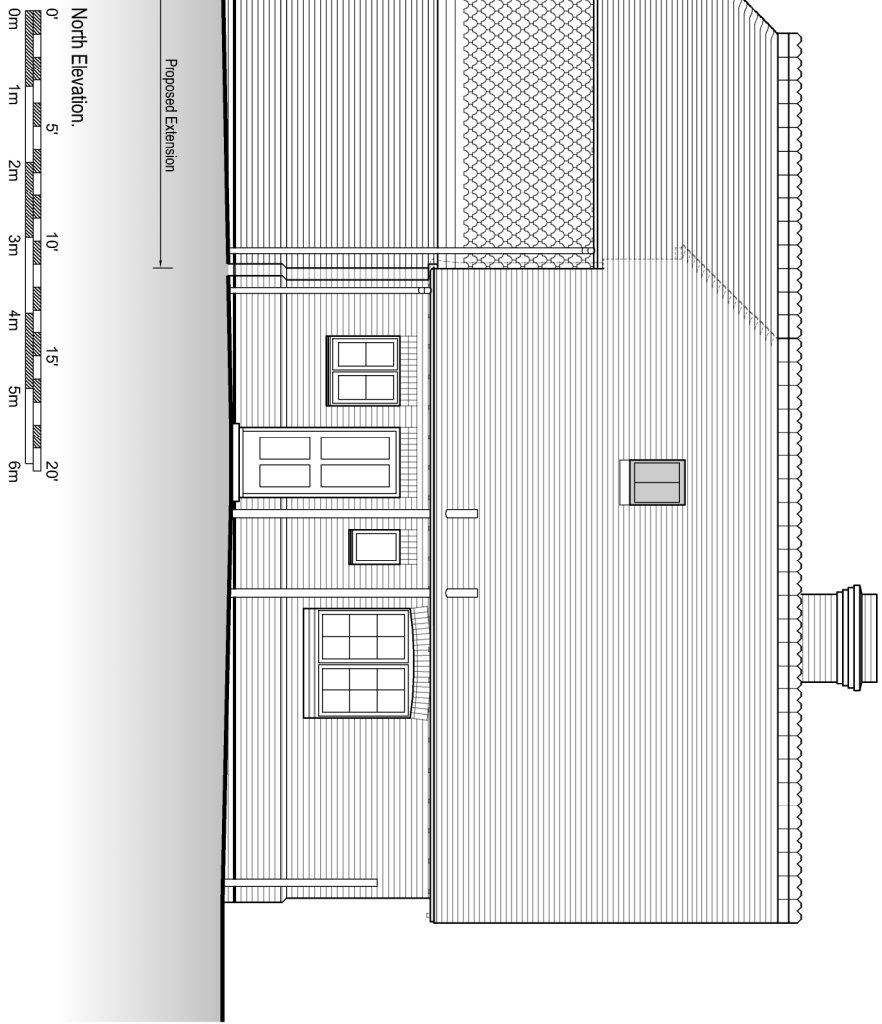


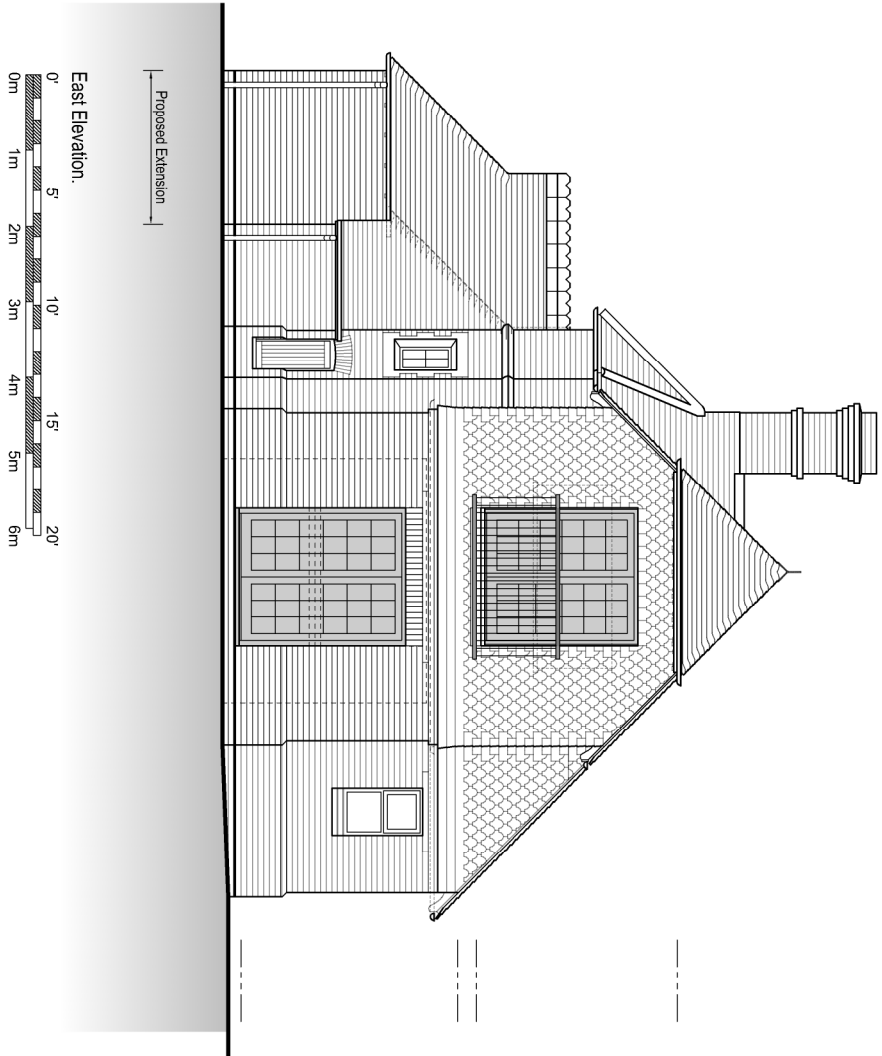

Proposed External Finishes:
Roof - Plain clay roof tiles to match existing including
crested ridge tiles.
First Floor Elevations: Red-brown clay plain tile hanging
to match existing.
Ground Floor Elevations: Red Stock face brickwork to
match existing.
Windows, external joinery & rainwater goods to match
existing.
Conservation' style rooflight.
Rainwater Goods: Cast iron to match existing.

Rev. Date Initials Notes

Chris Neale. Architectural & Planning Consultant. 12, Stockwell Road, East Grinstead, W. Sussex, RH19 4AU. 01342 326281		Project Extensions to :- 20 London Road, Balcombe, Haywards Heath, West Sussex, RH17 6PZ.	
Client Henriette & Matthew Reed.		Title Elevations as Proposed.	
Do not scale from this drawing. All figured dimensions to be checked on site before construction and any discrepancies to be notified immediately. ©The design is copyright.		Drawn CJN Scale 1:100 @ A3 Date Aug. 2026	Drawing No. P 26-05-14 TP Rev.
		PRELIMINARY, liable to change without notice, not for construction	