


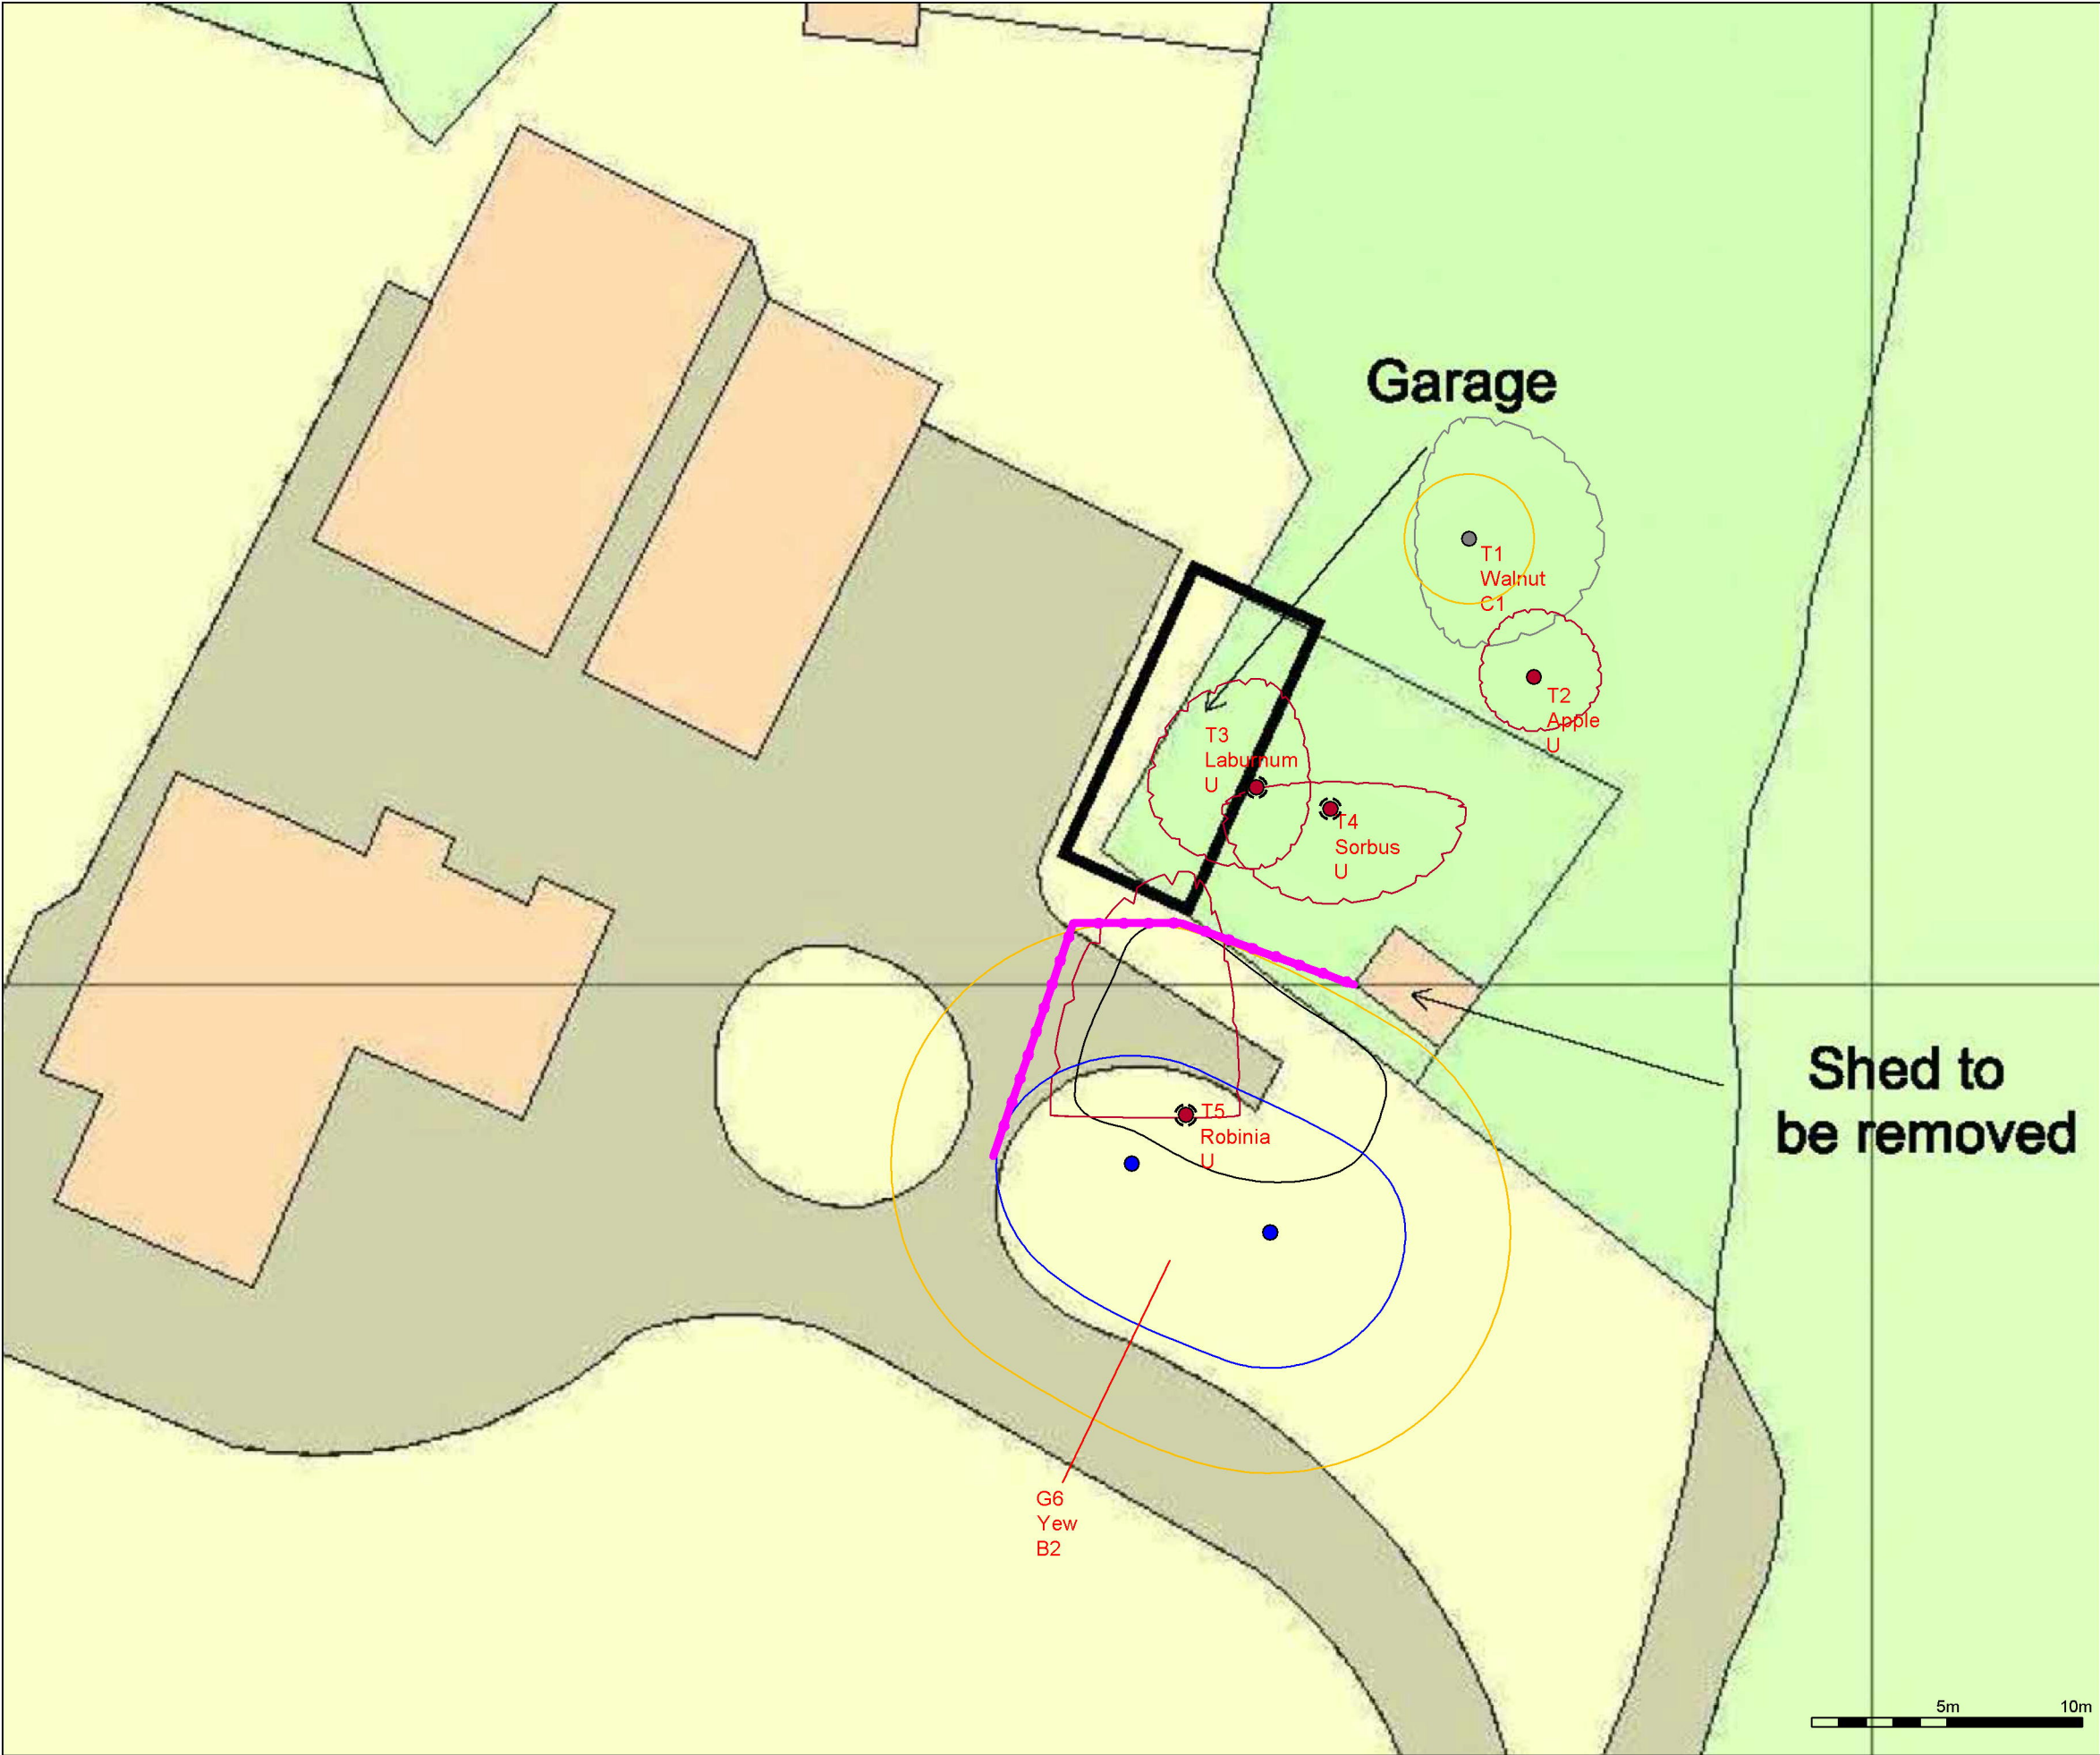

t: 07884 056 025
e: glen@ghatrees.co.uk
www.ghatrees.co.uk

Site: Old Selsfield, Selsfield Road, Turners Hill, Crawley, RH10 4PP 1:250 at A3

Drawing Title: Tree Protection Plan May 2026

Key:

- Category A
- Category B
- Category C
- Category U
- Shrubs
- Tree Protection Fencing
- Category
- Root Protection Area
- Crown Spread
- Tree Number
- Species
- Category
- Tree Proposed for Removal

NOTE: All tree/group numbers have approximate locations.