


51 Brookway, RH16 2BP

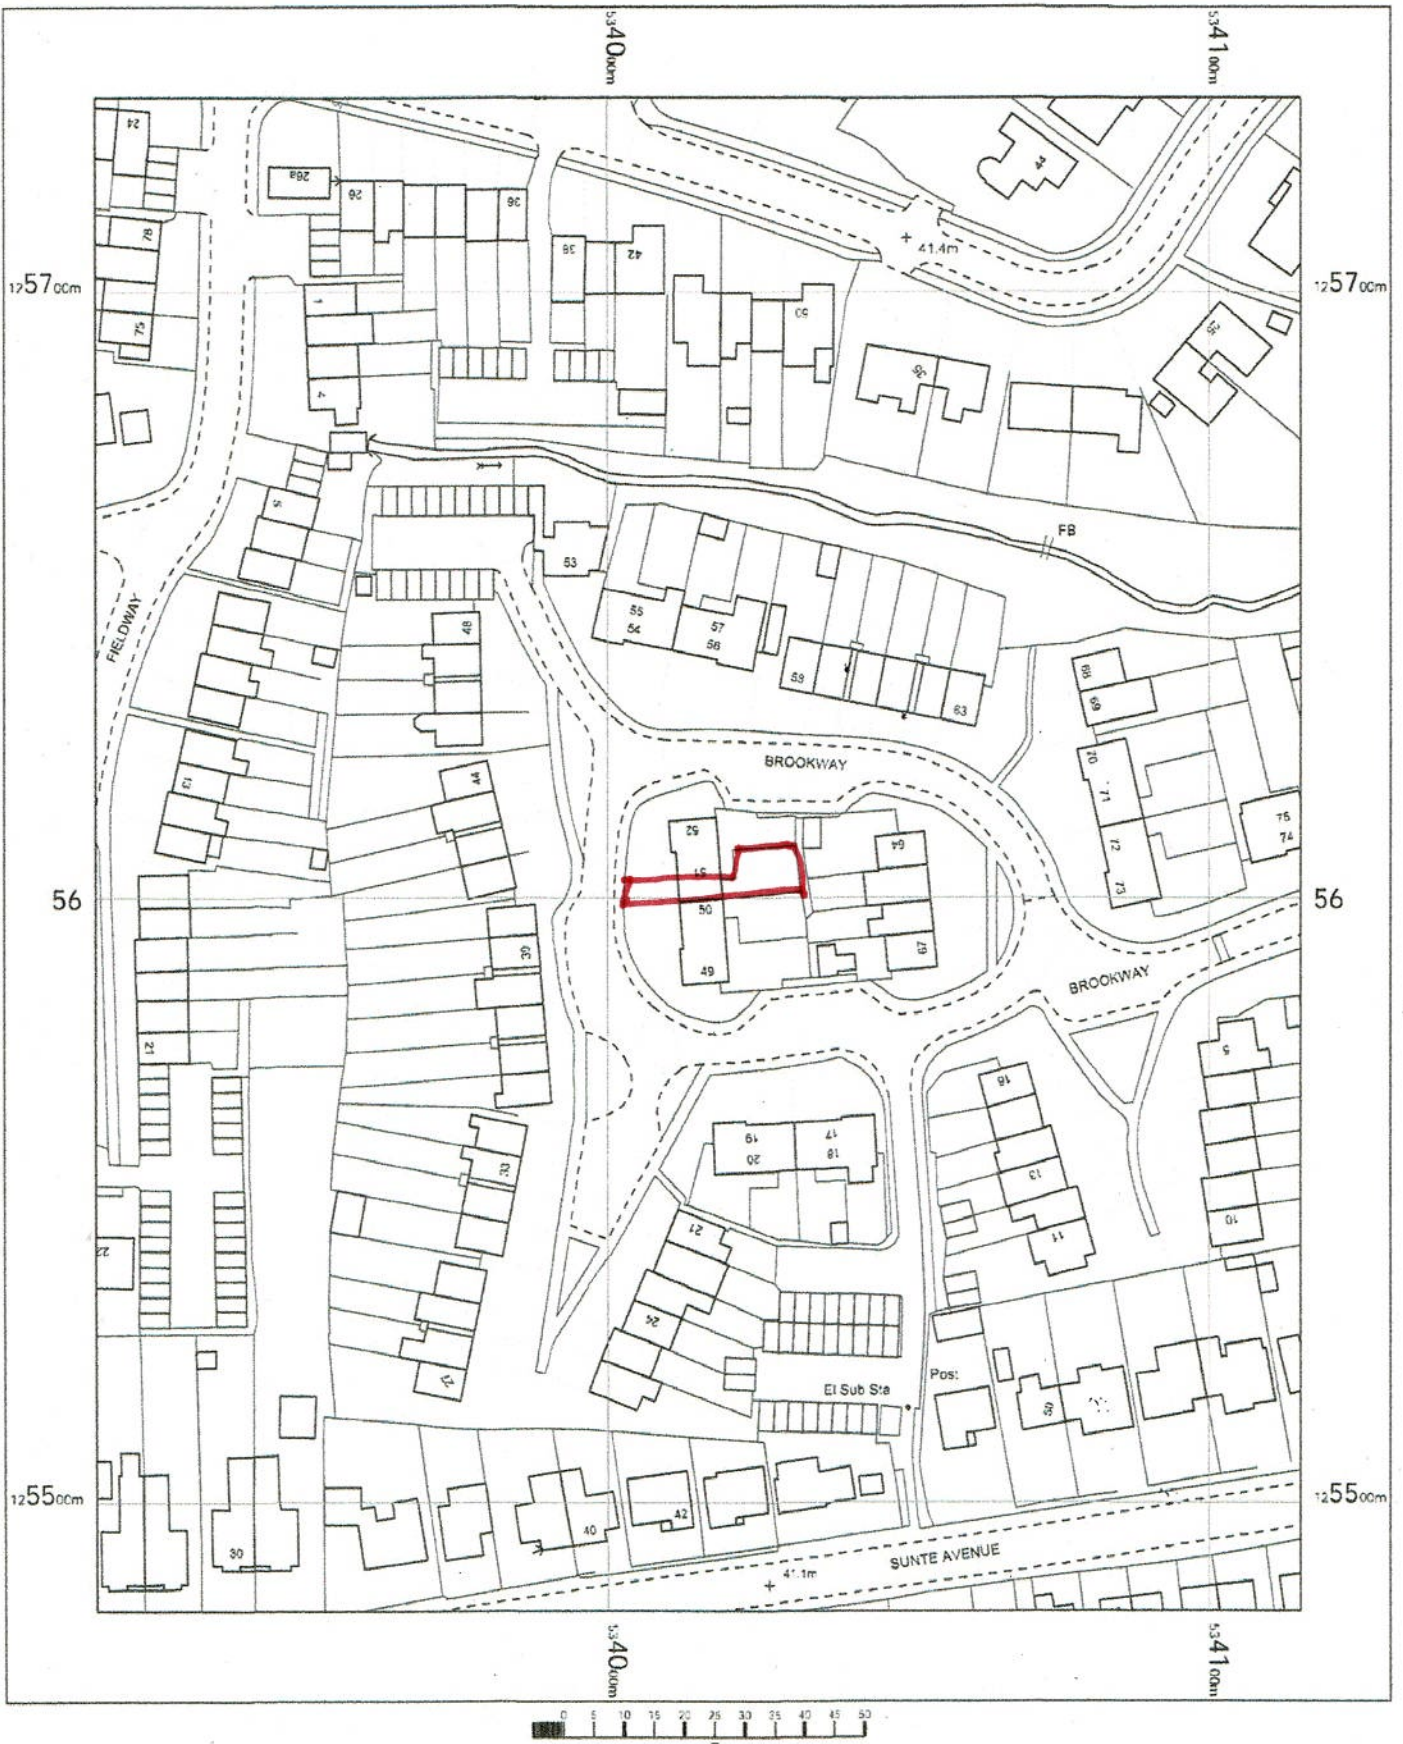

51 Brookway,
Haywards Heath,
Lindfield,
West Sussex
RH16 2BP

OS MasterMap 1250/2500/10000 scale
Friday, May 8, 2026, ID: MDP-01276895
www.mapdataportal.co.uk

1:1250 scale print at A4, Centre: 534015 E, 125607 N

© Crown Copyright Ordnance Survey. Licence no.
AC0000849896



MAPS@
Aworth
SURVEY CONSULTANTS