


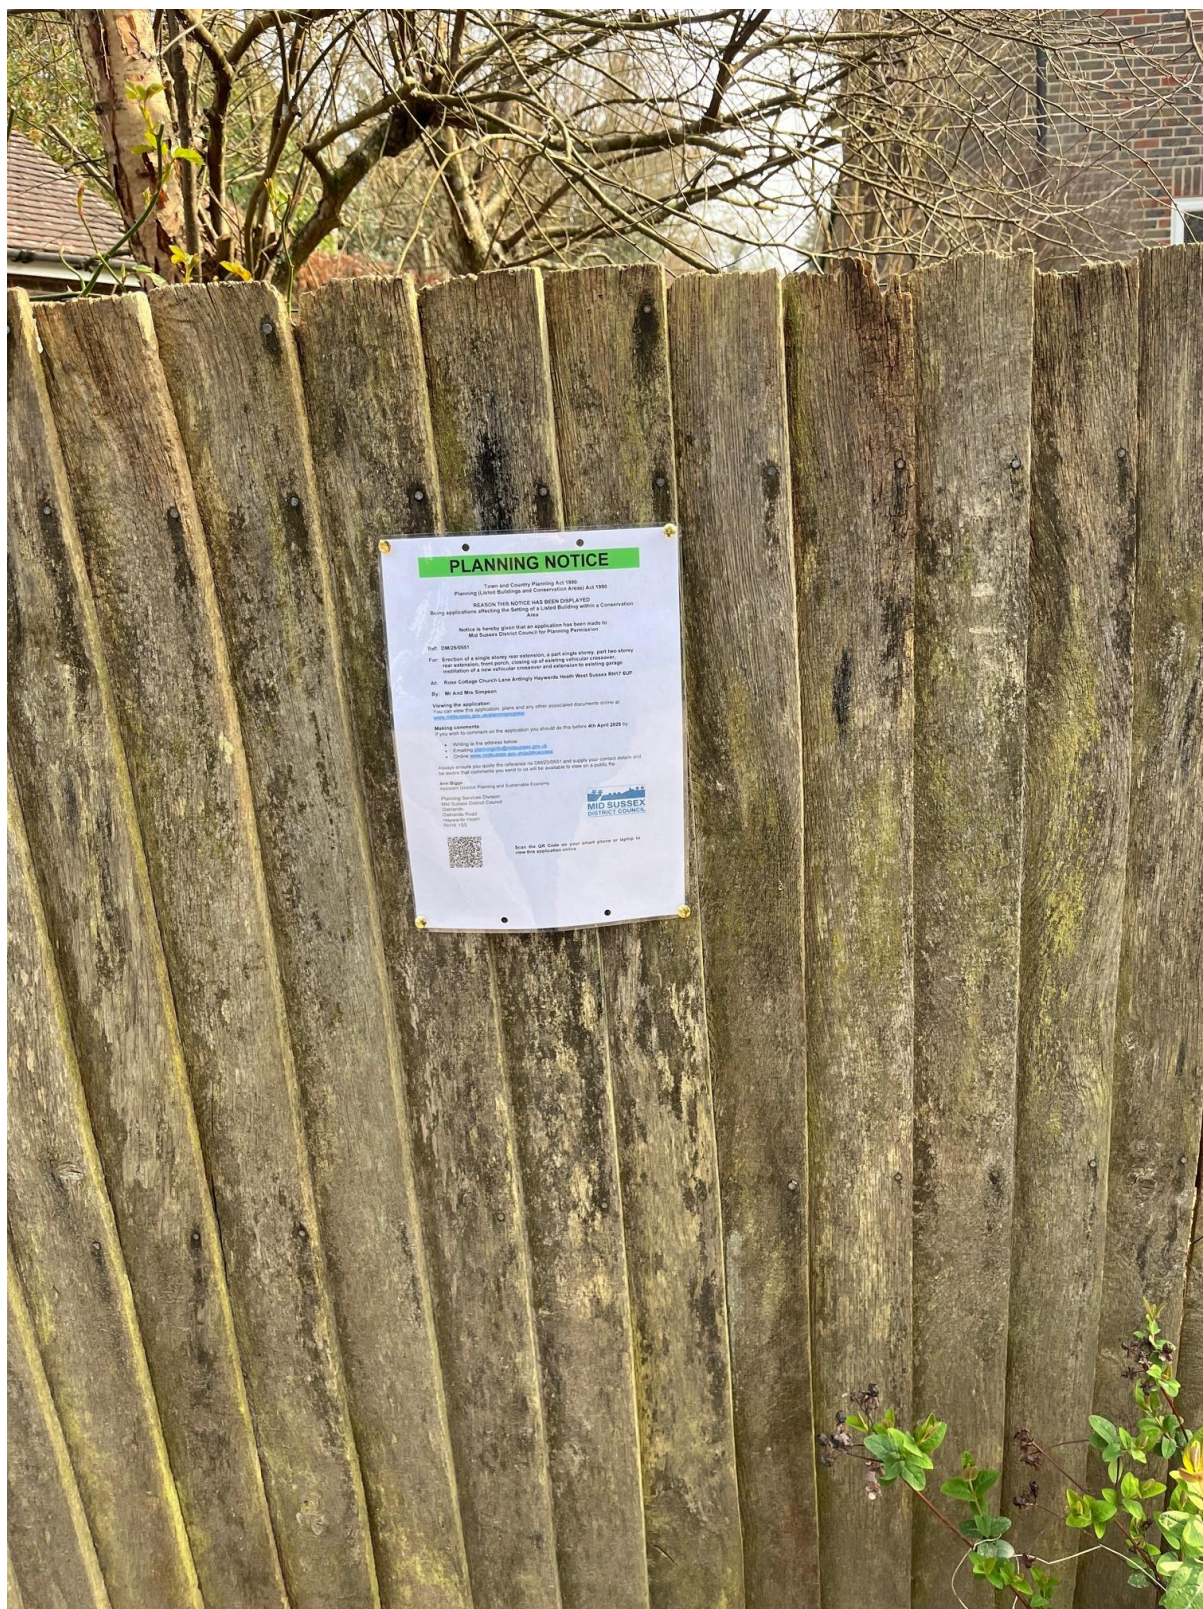

## PLANNING NOTICE

Town and Country Planning Act 1990  
Planning (Listed Buildings and Conservation Areas) Act 1990

**REASON THIS NOTICE HAS BEEN DISPLAYED**  
Being applications affecting the Setting of a Listed Building within a Conservation Area

Notice is hereby given that an application has been made to  
Mid Sussex District Council for Planning Permission

Ref: DM/25/0551

**For:** Erection of a single storey rear extension, a part single storey, part two storey rear extension, front porch, closing up of existing vehicular crossover, instillation of a new vehicular crossover and extension to existing garage

**At:** Rose Cottage Church Lane Ardingly Haywards Heath West Sussex RH17 6UP

**By:** Mr And Mrs Simpson

**Viewing the application**  
You can view this application, plans and any other associated documents online at  
[www.midsussex.gov.uk/planningregister](http://www.midsussex.gov.uk/planningregister)

**Making comments**  
If you wish to comment on the application you should do this before 4th April 2025 by:

- Writing to the address below
- Emailing [planninginfo@midsussex.gov.uk](mailto:planninginfo@midsussex.gov.uk)
- Online [www.midsussex.gov.uk/publicaccess](http://www.midsussex.gov.uk/publicaccess)

Always ensure you quote the reference no DM/25/0551 and supply your contact details and be aware that comments you send to us will be available to view on a public file.

**Ann Biggs**  
Assistant Director Planning and Sustainable Economy

Planning Services Division  
Mid Sussex District Council  
Oaklands  
Oaklands Road  
Haywards Heath  
RH16 1SS



Scan the QR Code on your smart phone or laptop to  
view this application online