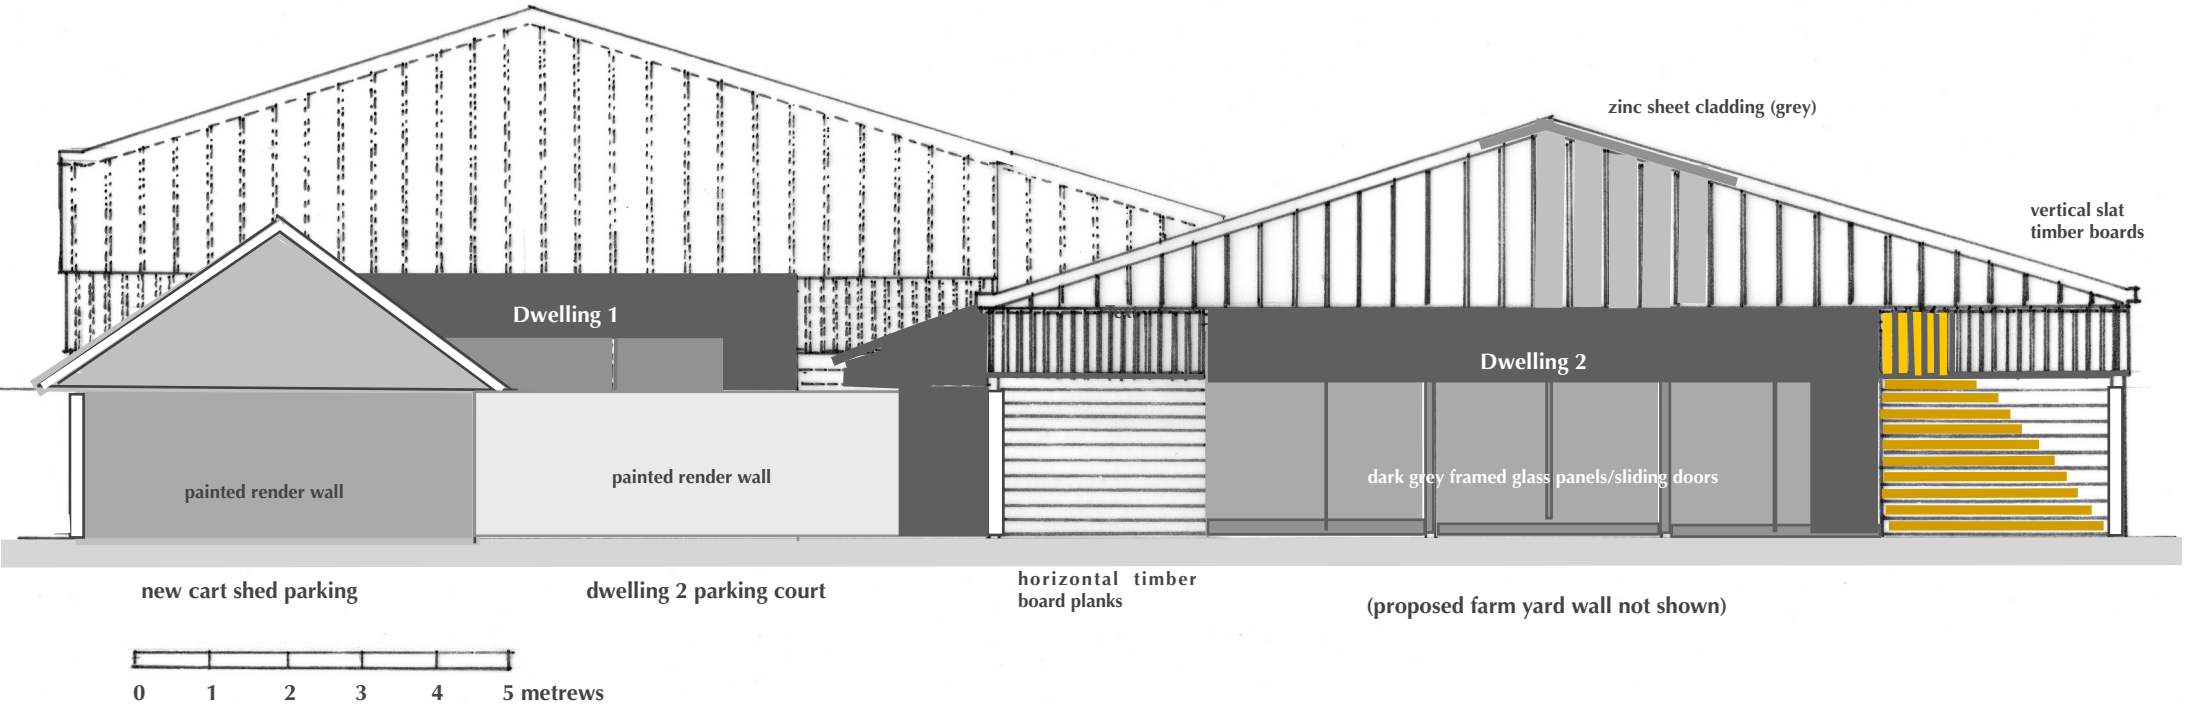

Hammonds Mill Class Q Barn Conversion Dwellings 1_2 South West Elevation_PROPOSED 1.100 at A4 2025/0211_513