


Location Plan for 1 Swallow Rest, Burgess Hill

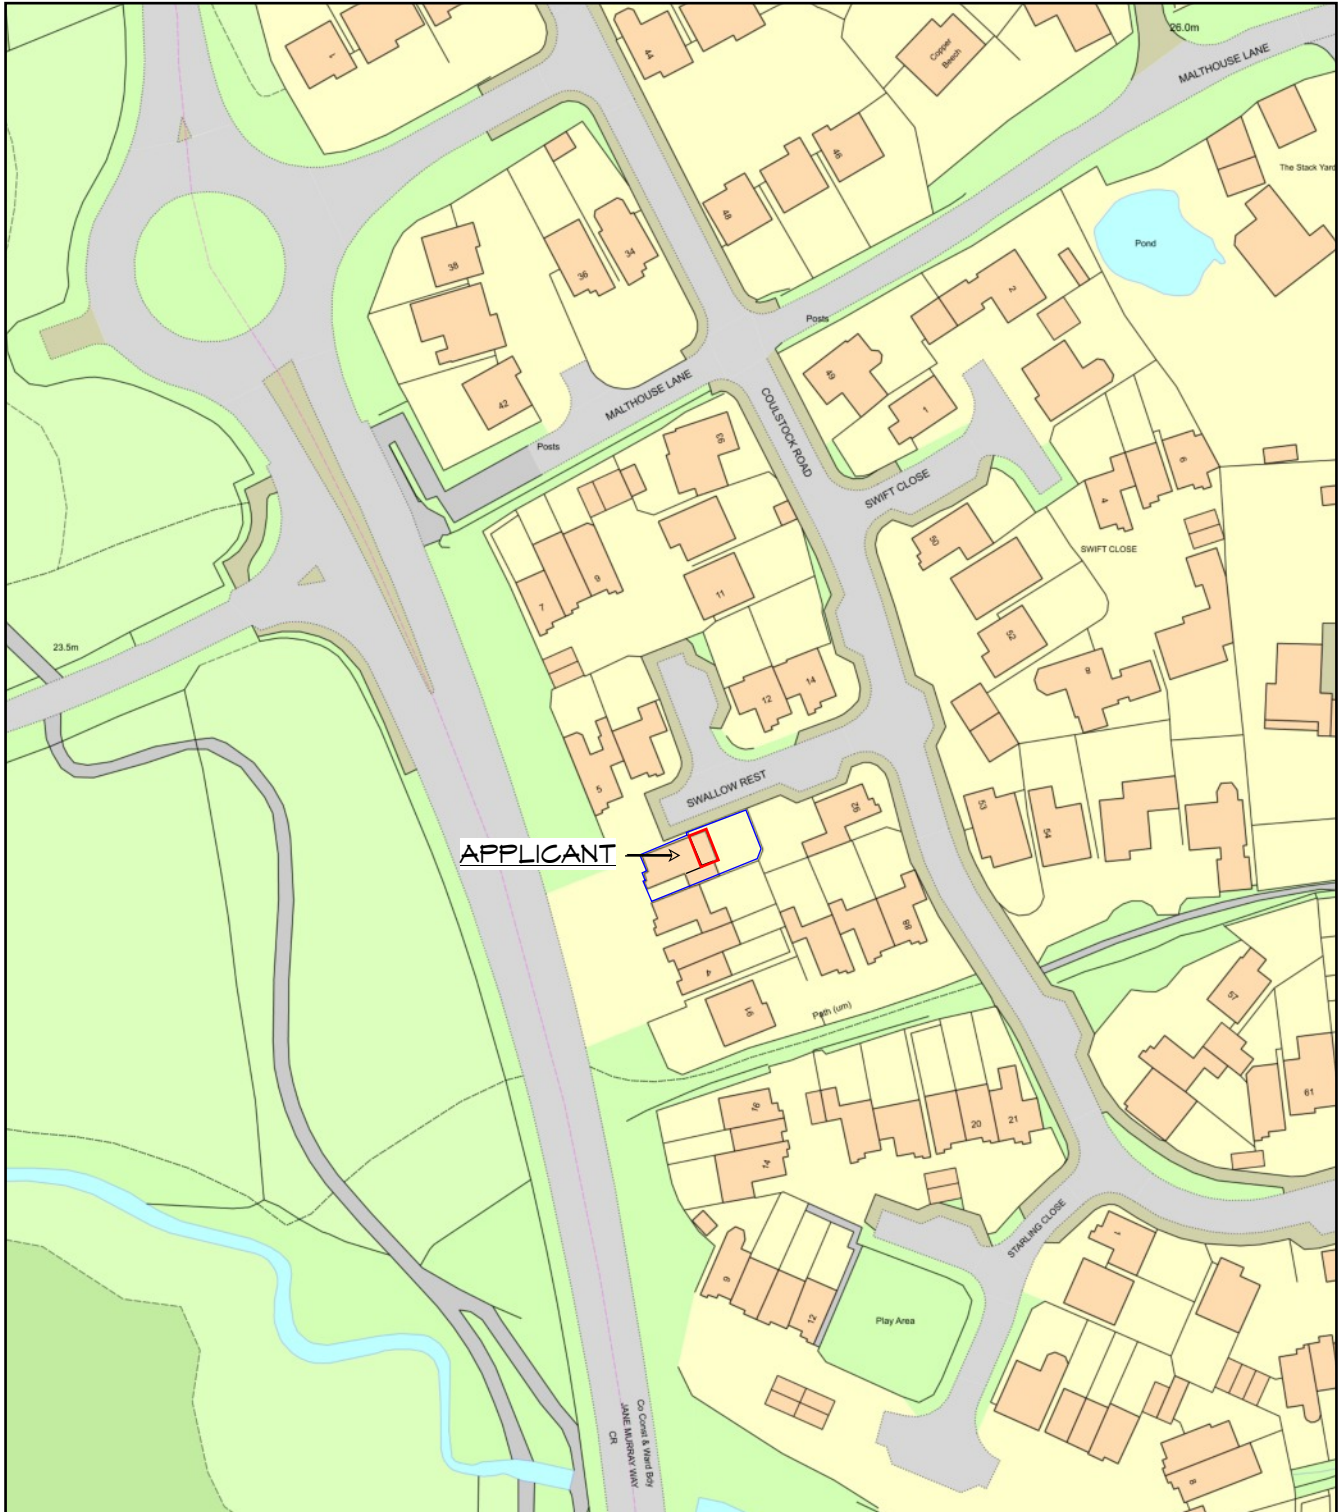

0 50
Metres



Plan Produced for: Mr Mrs R King

Date Produced: 21 Feb 2026

Plan Reference Number: TQRQM26052102948399

Scale: 1:1250 A4

OVERMARKED BY EARN DESIGN SERVICES - OS LICENCE NO. AC0000816950