



ALL DIMENSIONS & DETAILS GIVEN ON THIS DRAWING ARE TO BE CHECKED ON SITE BY THE CONTRACTOR PRIOR TO WORKS STARTING


ANY DISCREPANCIES TO BE NOTIFIED TO EARN DESIGN SERVICES LIMITED AS SOON AS POSSIBLE

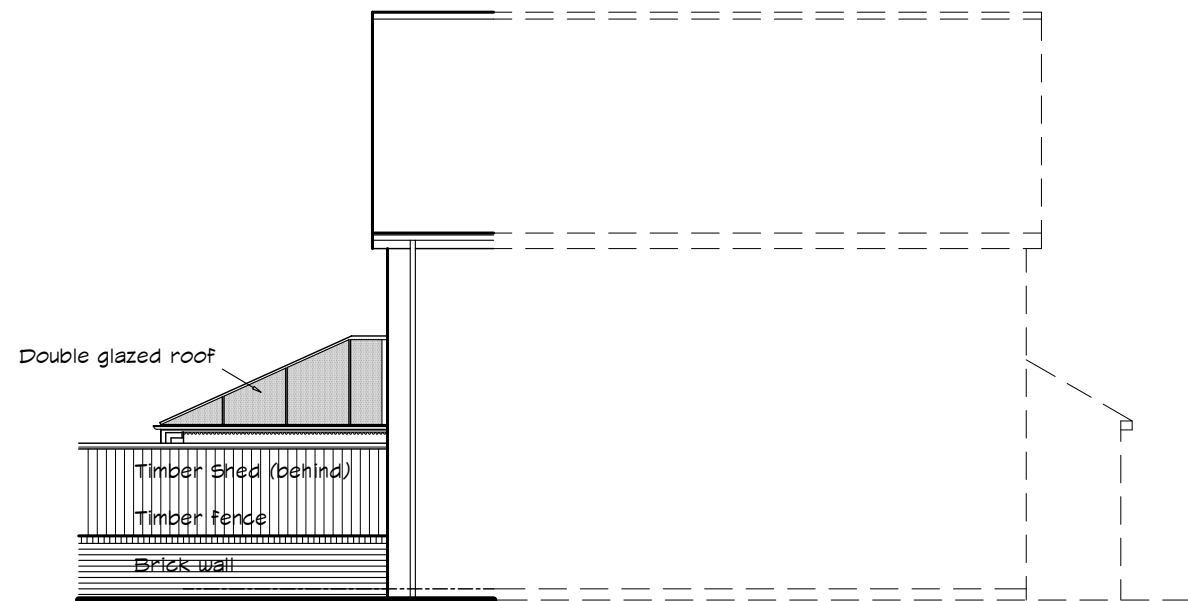


EXISTING VIEW FROM THE NORTH

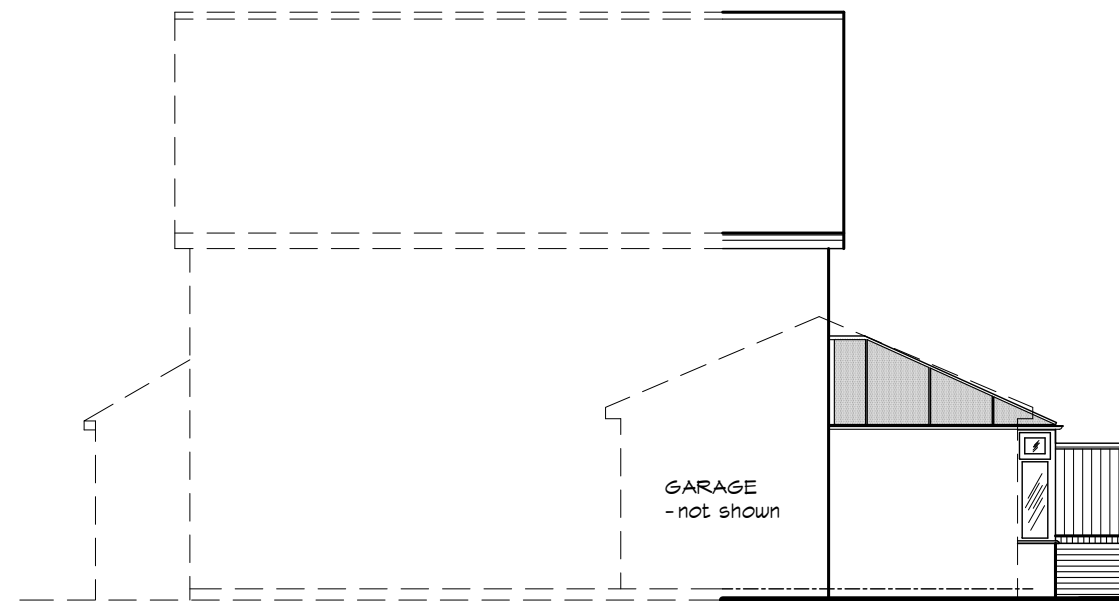

EXISTING VIEW FROM THE SOUTH

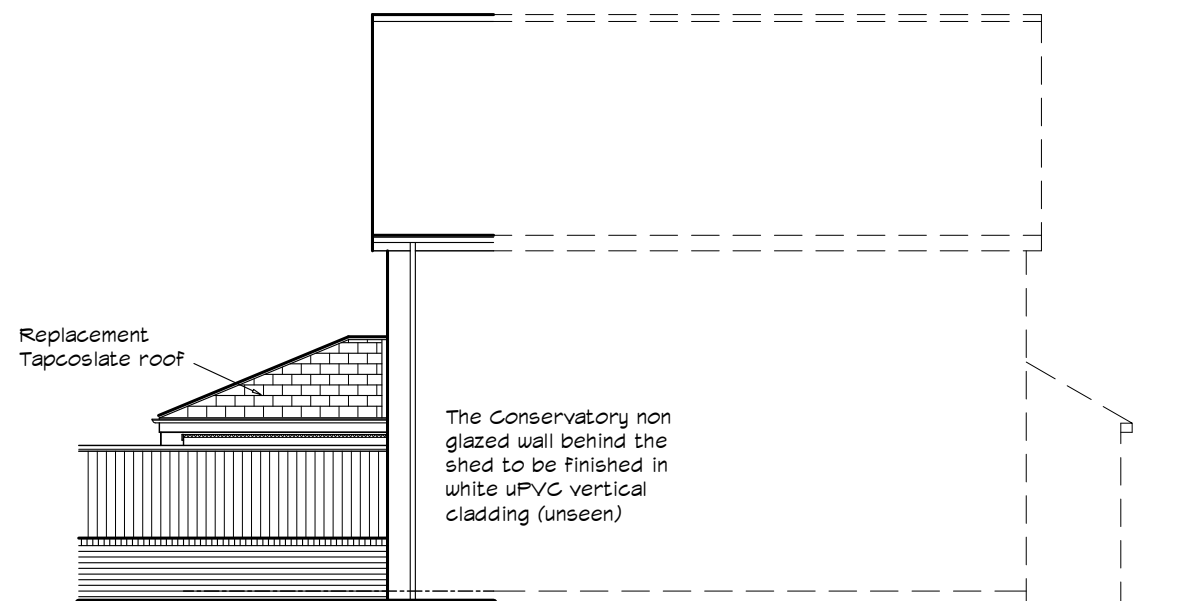

PROPOSED VIEW FROM THE NORTH

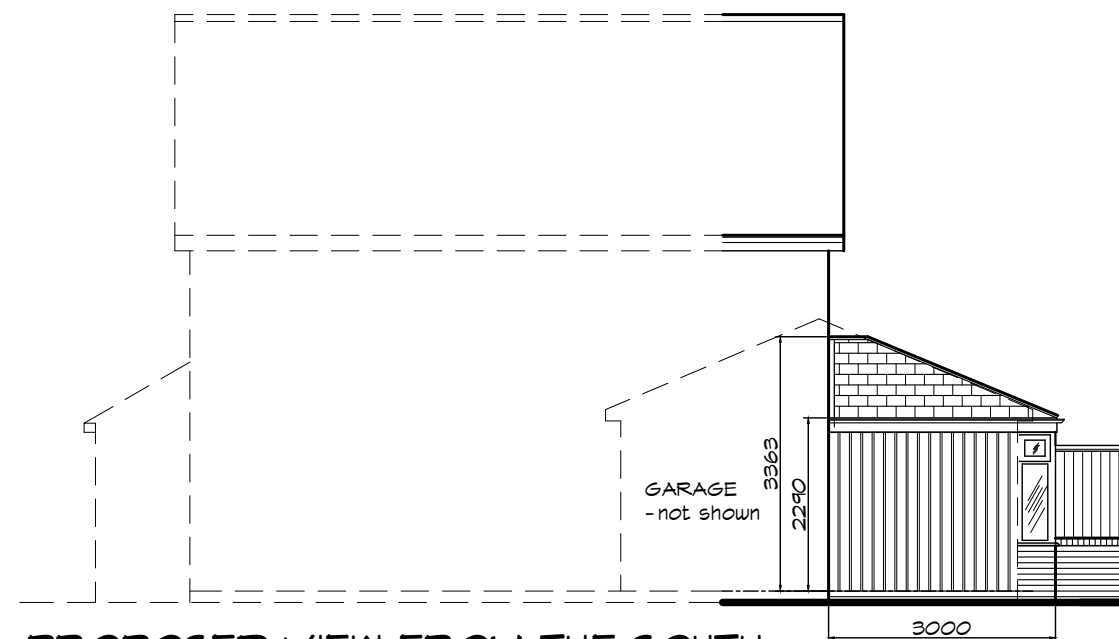

PROPOSED VIEW FROM THE SOUTH

PLANNING ISSUE

E		
D		
C		
B		
A	-	-
	Date	Drawn
		Revision

EARN DESIGN SERVICES LIMITED

1 Schofield Close,
Barrow upon Humber,
North Lincolnshire.

Email: mike@earn-design.co.uk
Tel: 07760 661 254 (M)
and 01464 532 106 (O)

This drawing is the property of Earn Design Services Ltd and must not be copied or reproduced either in whole or in part without written permission

Mr & Mrs R. KING
1 SWALLOW REST
BURGESS HILL

PROPOSED RE-ROOFING OF
EXISTING CONSERVATORY
- SIDE ELEVATIONS -

Drawn: Mike Upton	Date: 21/02/26	Scale: 1:100 @ A3
Checked:	Drawing No. EDS196-04	Revision: -
Approved:		