

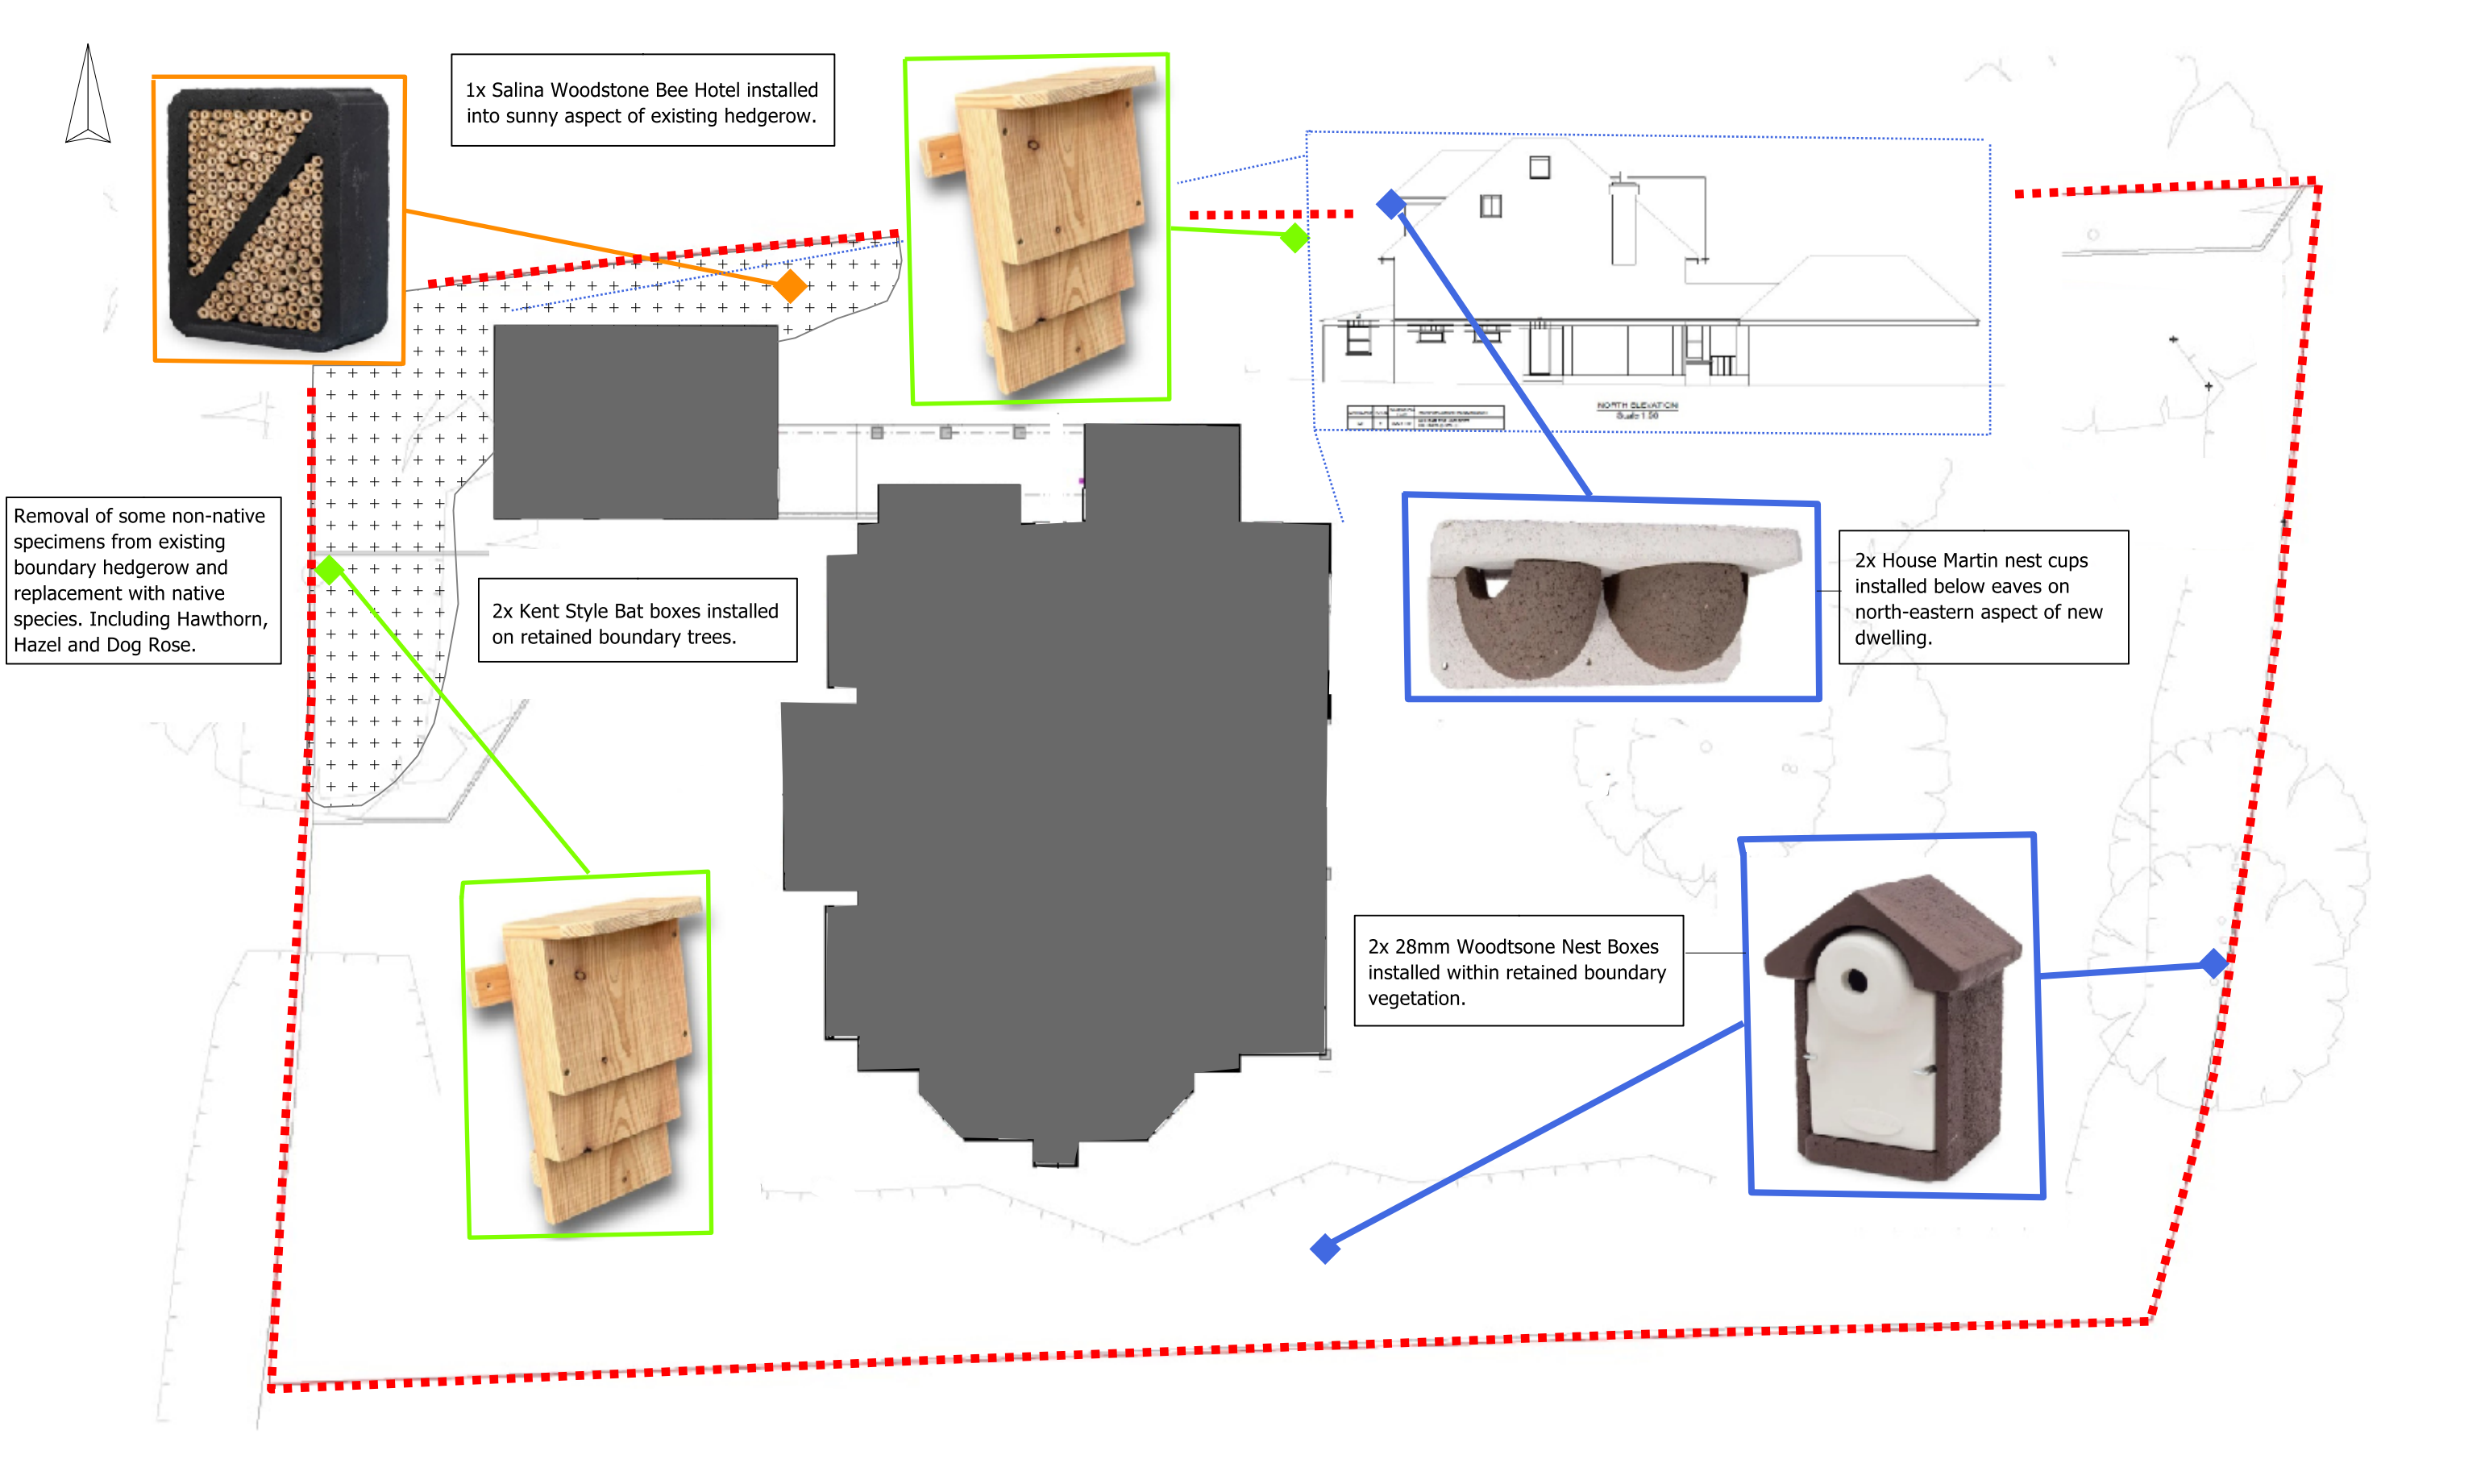


Figure 1: Eastlands Farmhouse Biodiversity Enhancement Layout

Drawn by: JK
Date: 13/02/2026