




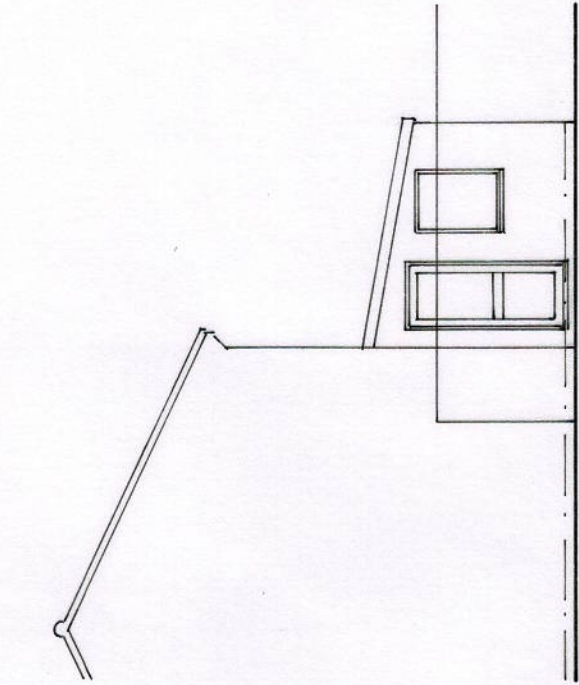

SIDE · NORTH

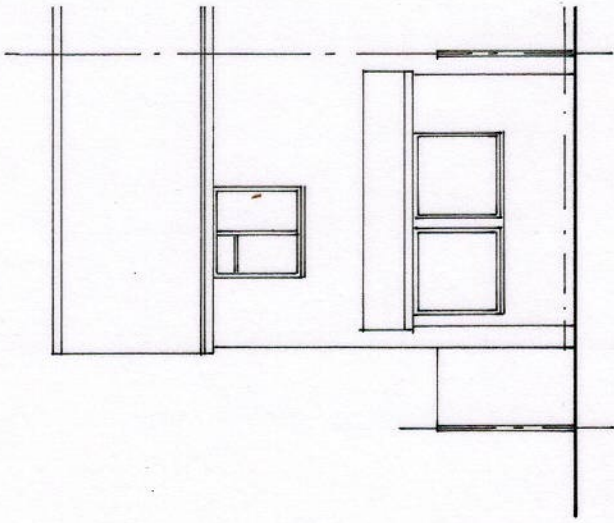

REAR · WEST

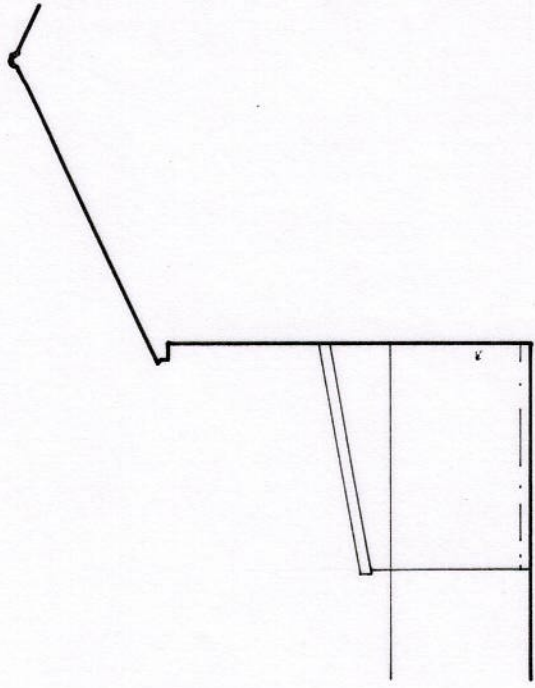

SIDE · SOUTH

**Belmont Designs Practice
Limited**

37 Ashenground Road
Haywards Heath
West Sussex
RH16 4PS
email:james@belmont-designs.co.uk

Architectural Practice

Client
Mrs J Edwards
Site
5 Berry Cloac
Burgess Hill
RH15 8SD
Project

Date Feb 2026
Scale 1:100
Drawn JTM
Drawing No

B.015.26.04

Proposed single storey
extension to the rear of
the property

copyright and all
dimensions to be
checked prior to
commencement

Existing Elevations.

