

- ☐ SURVEY
- ☐ FEASIBILITY
- ☒ PLANNING
- ☐ BUILDING REGULATIONS
- ☐ CONSTRUCTION


Notes

Do not scale, use figured dimensions only.


All dimensions to be verified on site prior to the commencement of any work or the production of any shop drawing. All discrepancies to be reported to the Architect.

This drawing is to be read in conjunction with all related Architect's and Engineer's drawings and any other relevant information. It is the contractors responsibility to ensure that all works are in compliance with Building Regulations.

This drawing is copyright of David Jenkins Design.

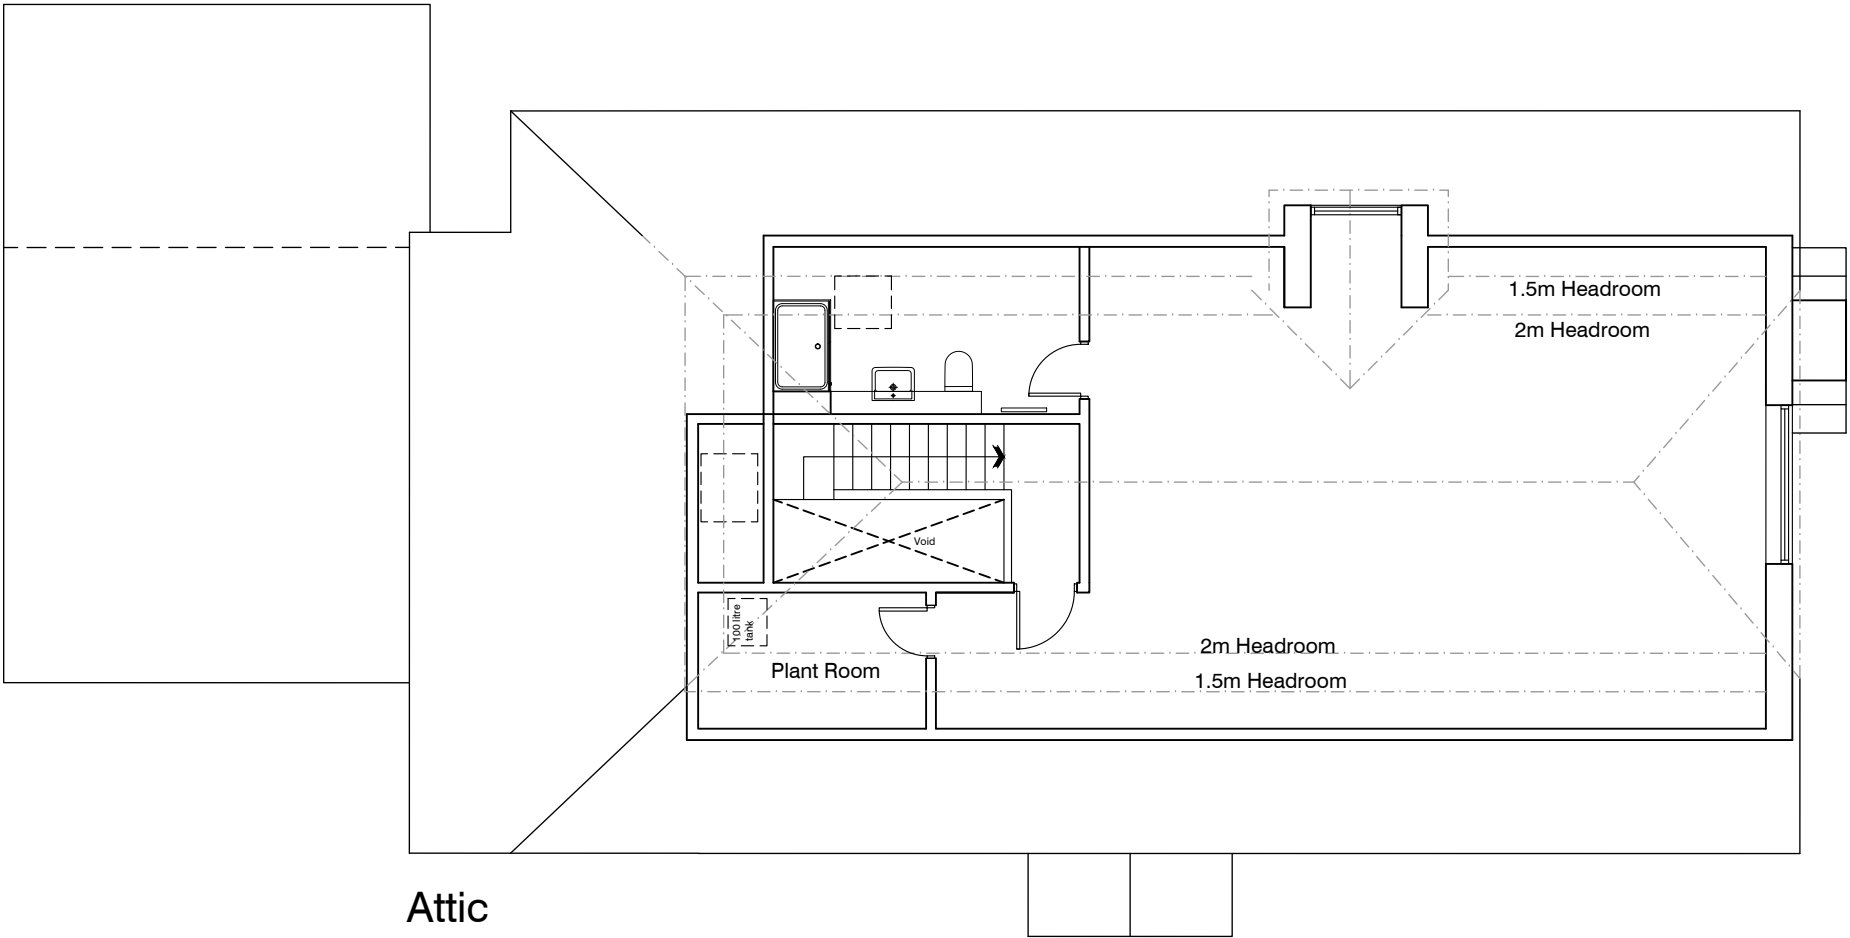

Attic

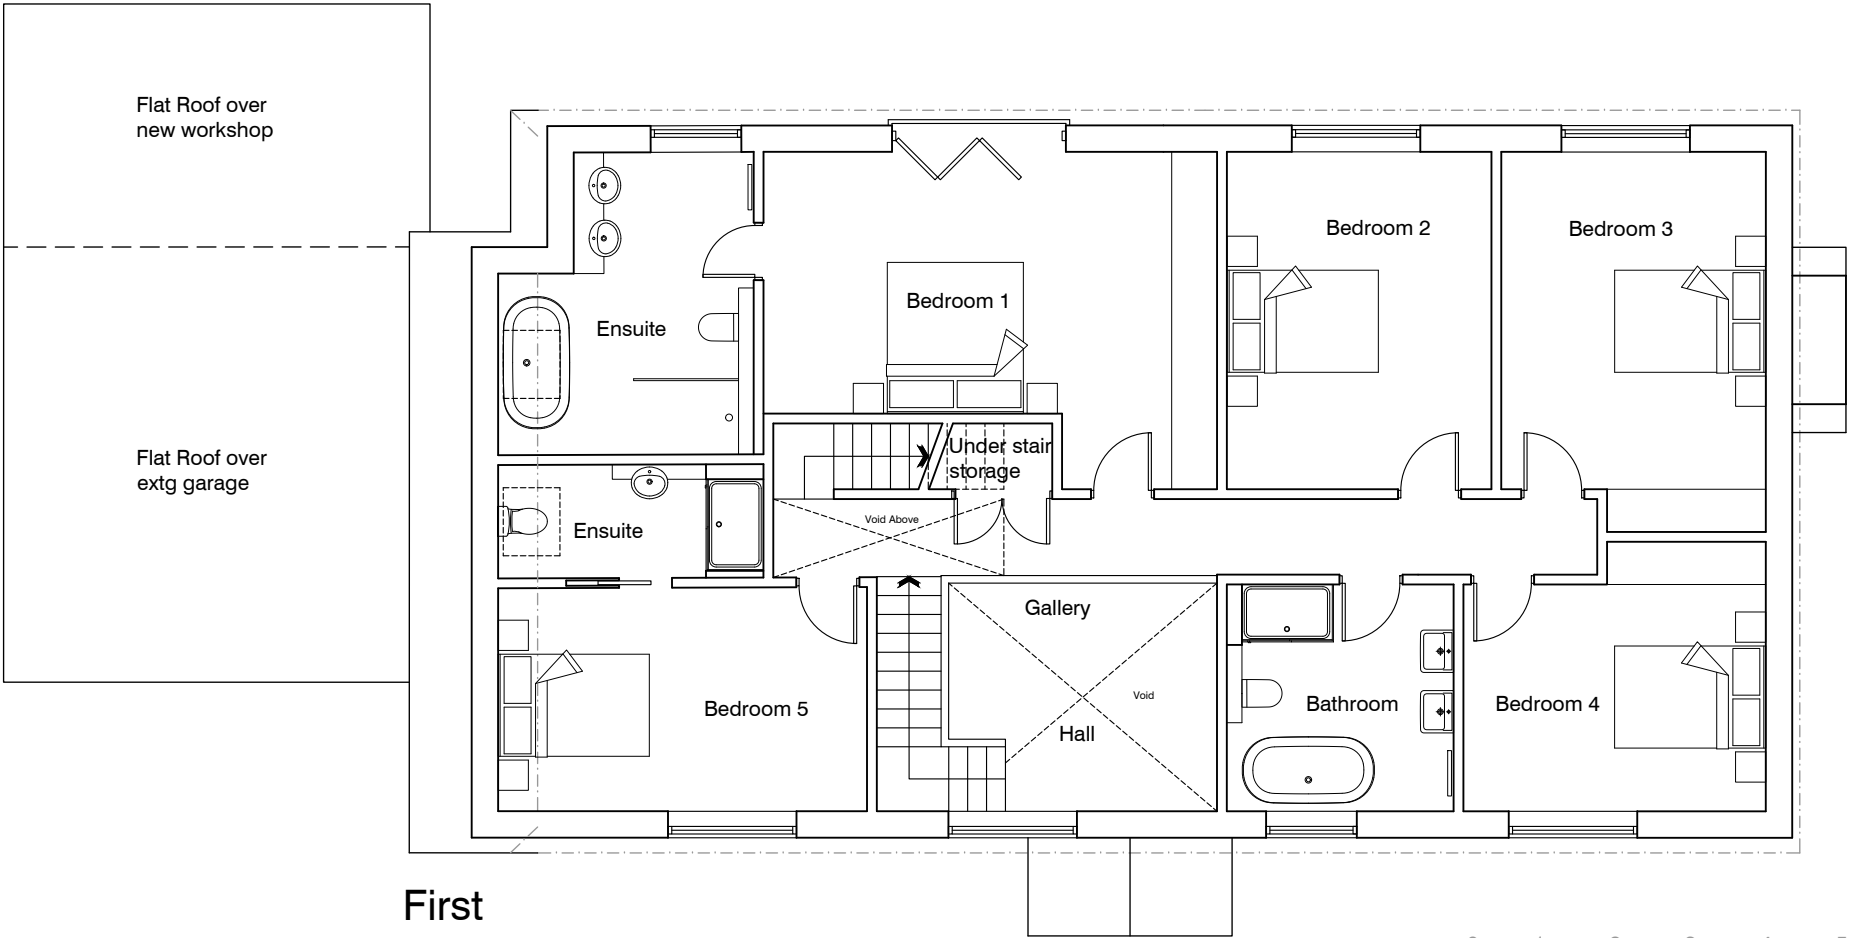

First

Date	Revision
L	
K	
J	
I	
H	
G	
F	
E	
D	27/04/26 Workshop footprint updated
C	22/04/26 Roof and windows updated to client comments
B	31/03/26 Bed 2 window updated
A	03/03/26 Updated to client comments

Client	MR O & MRS C JACKSON		
Project	AROSA OLDLANDS AVENUE BALCOMBE		
Title	FIRST FLOOR & ATTIC PLAN PROPOSED		

Date	Scales	Dwg. No.	Rev.
02/26	1:100 @ A3	806/06	D

