



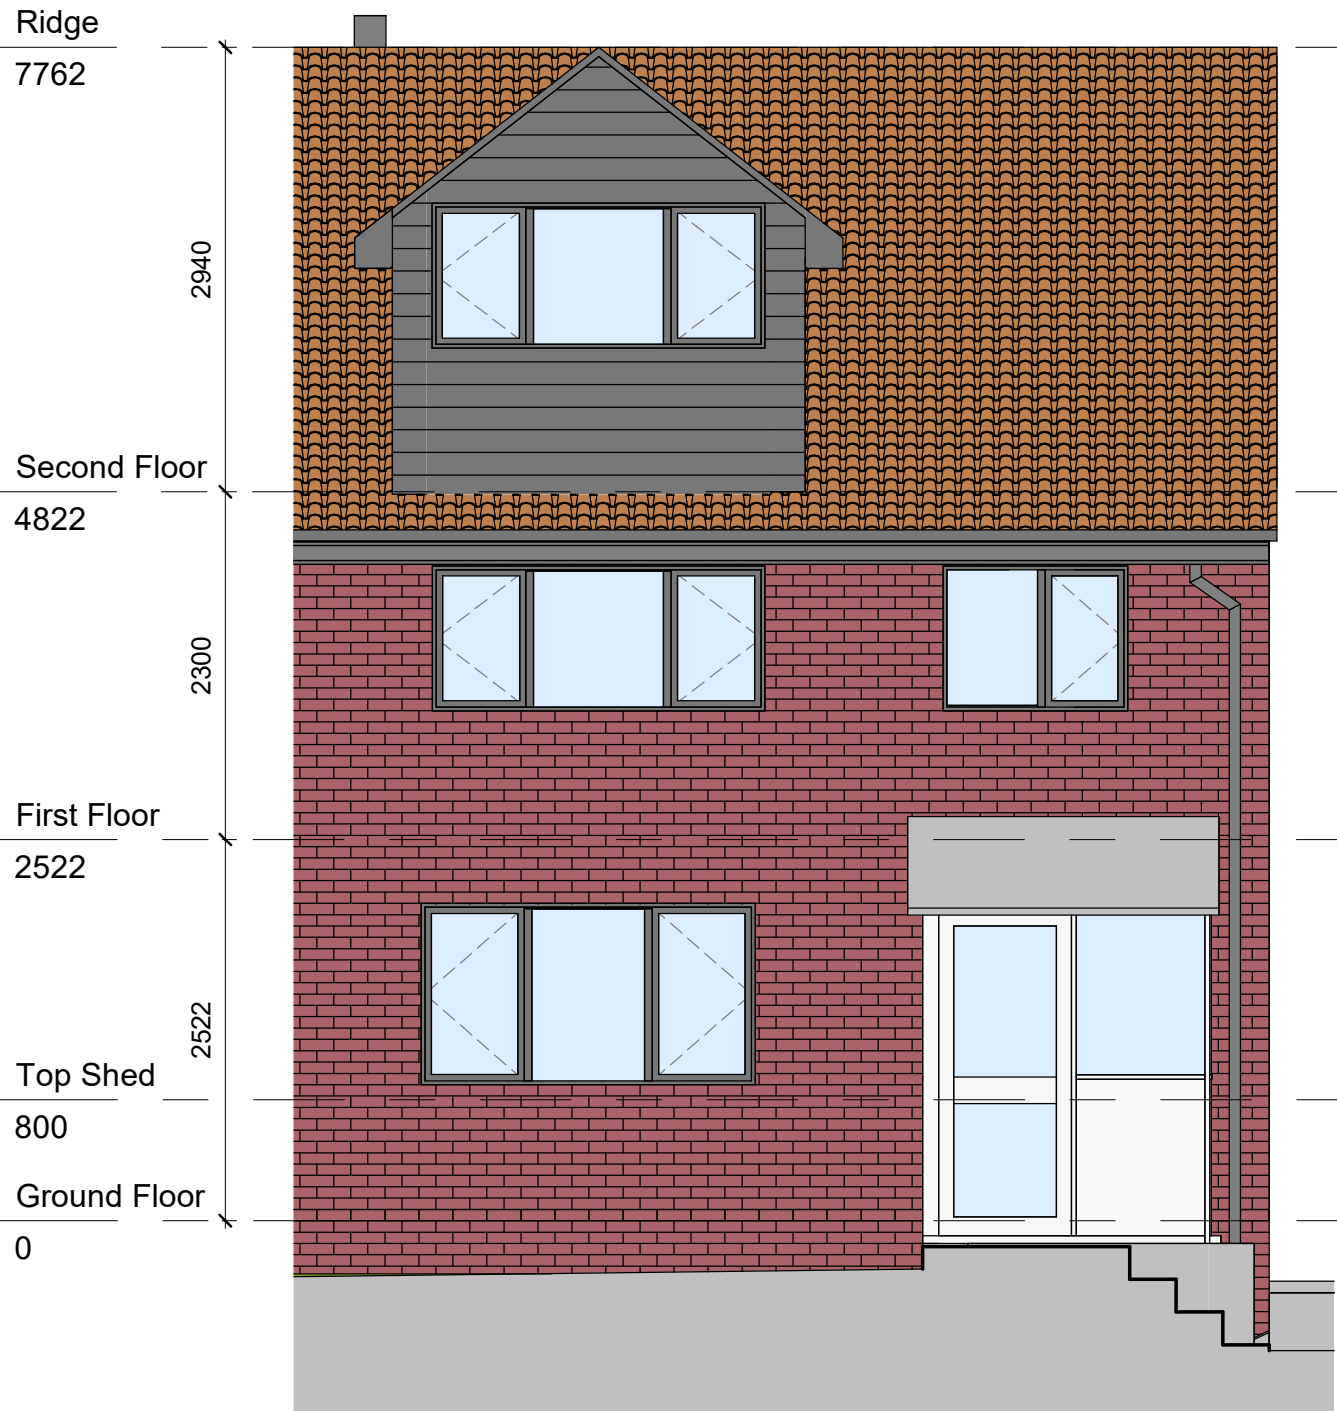


North Existing 01
1 : 50

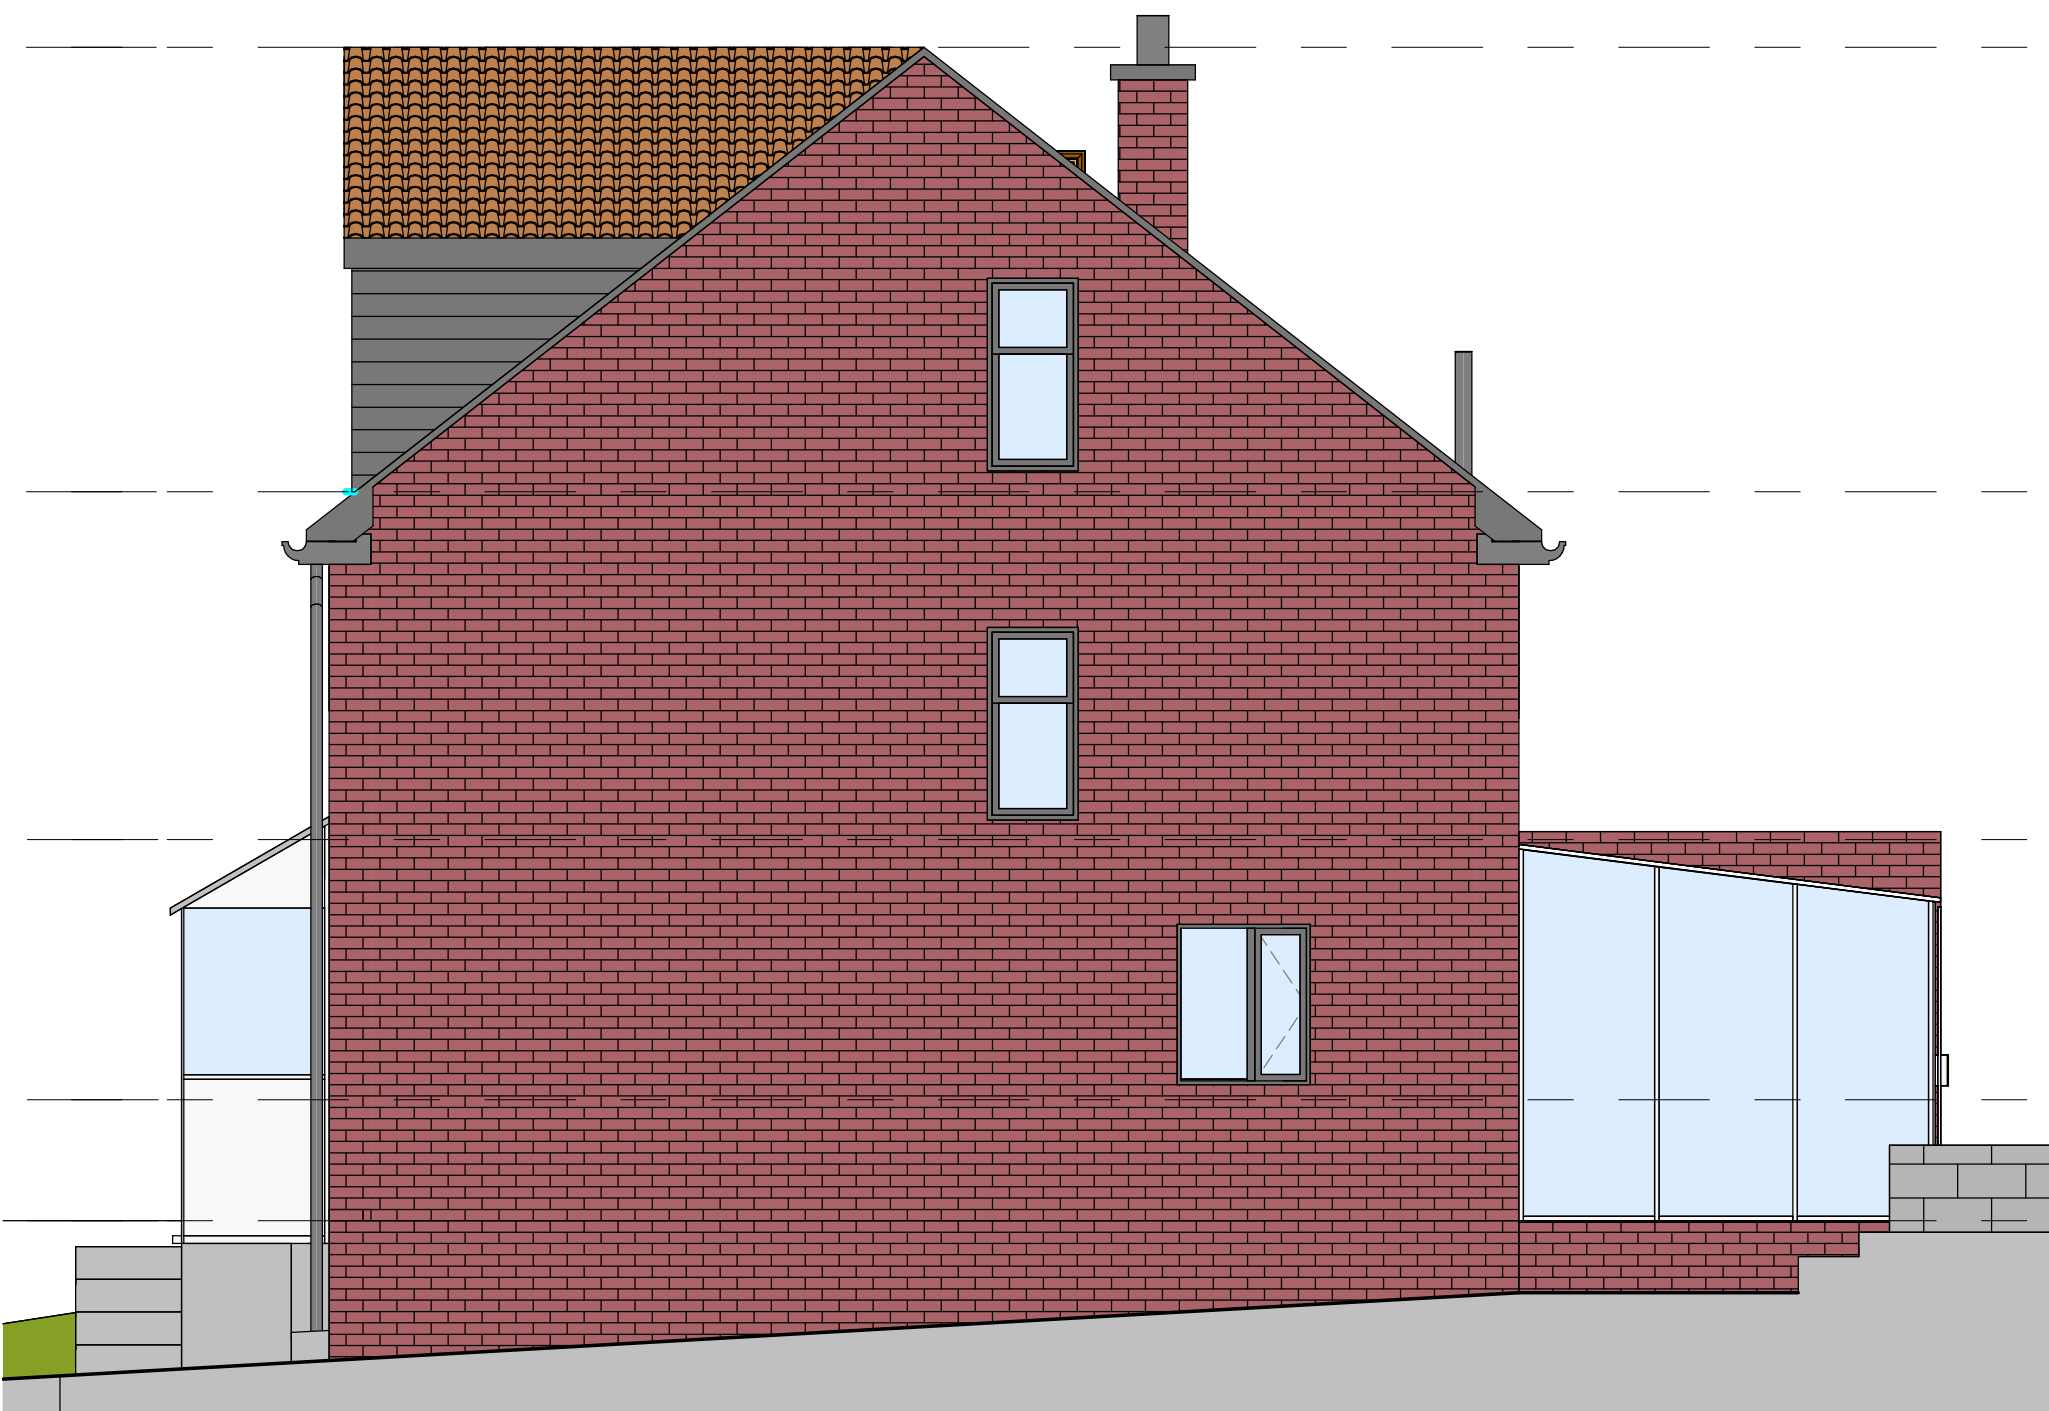


West Existing 01
1 : 50



South Existing 01
1 : 50

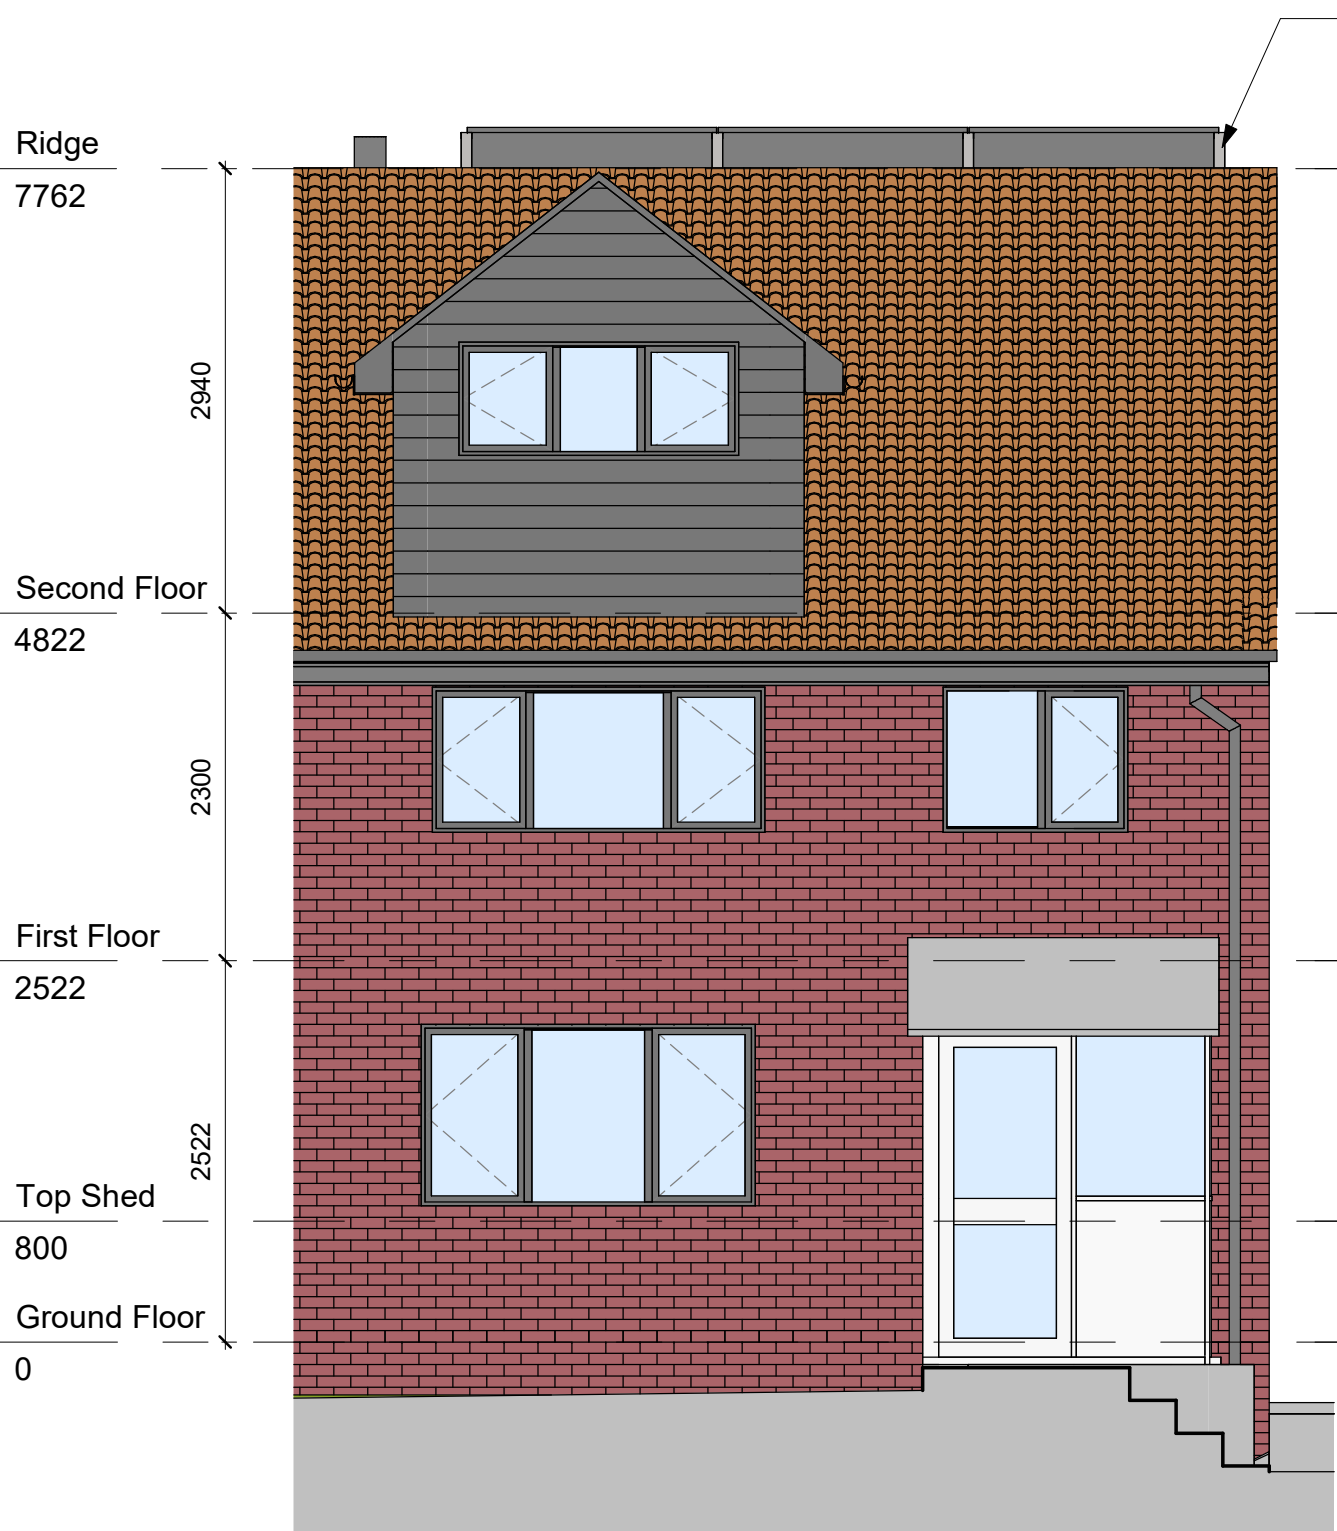

North Proposed 02
1 : 50

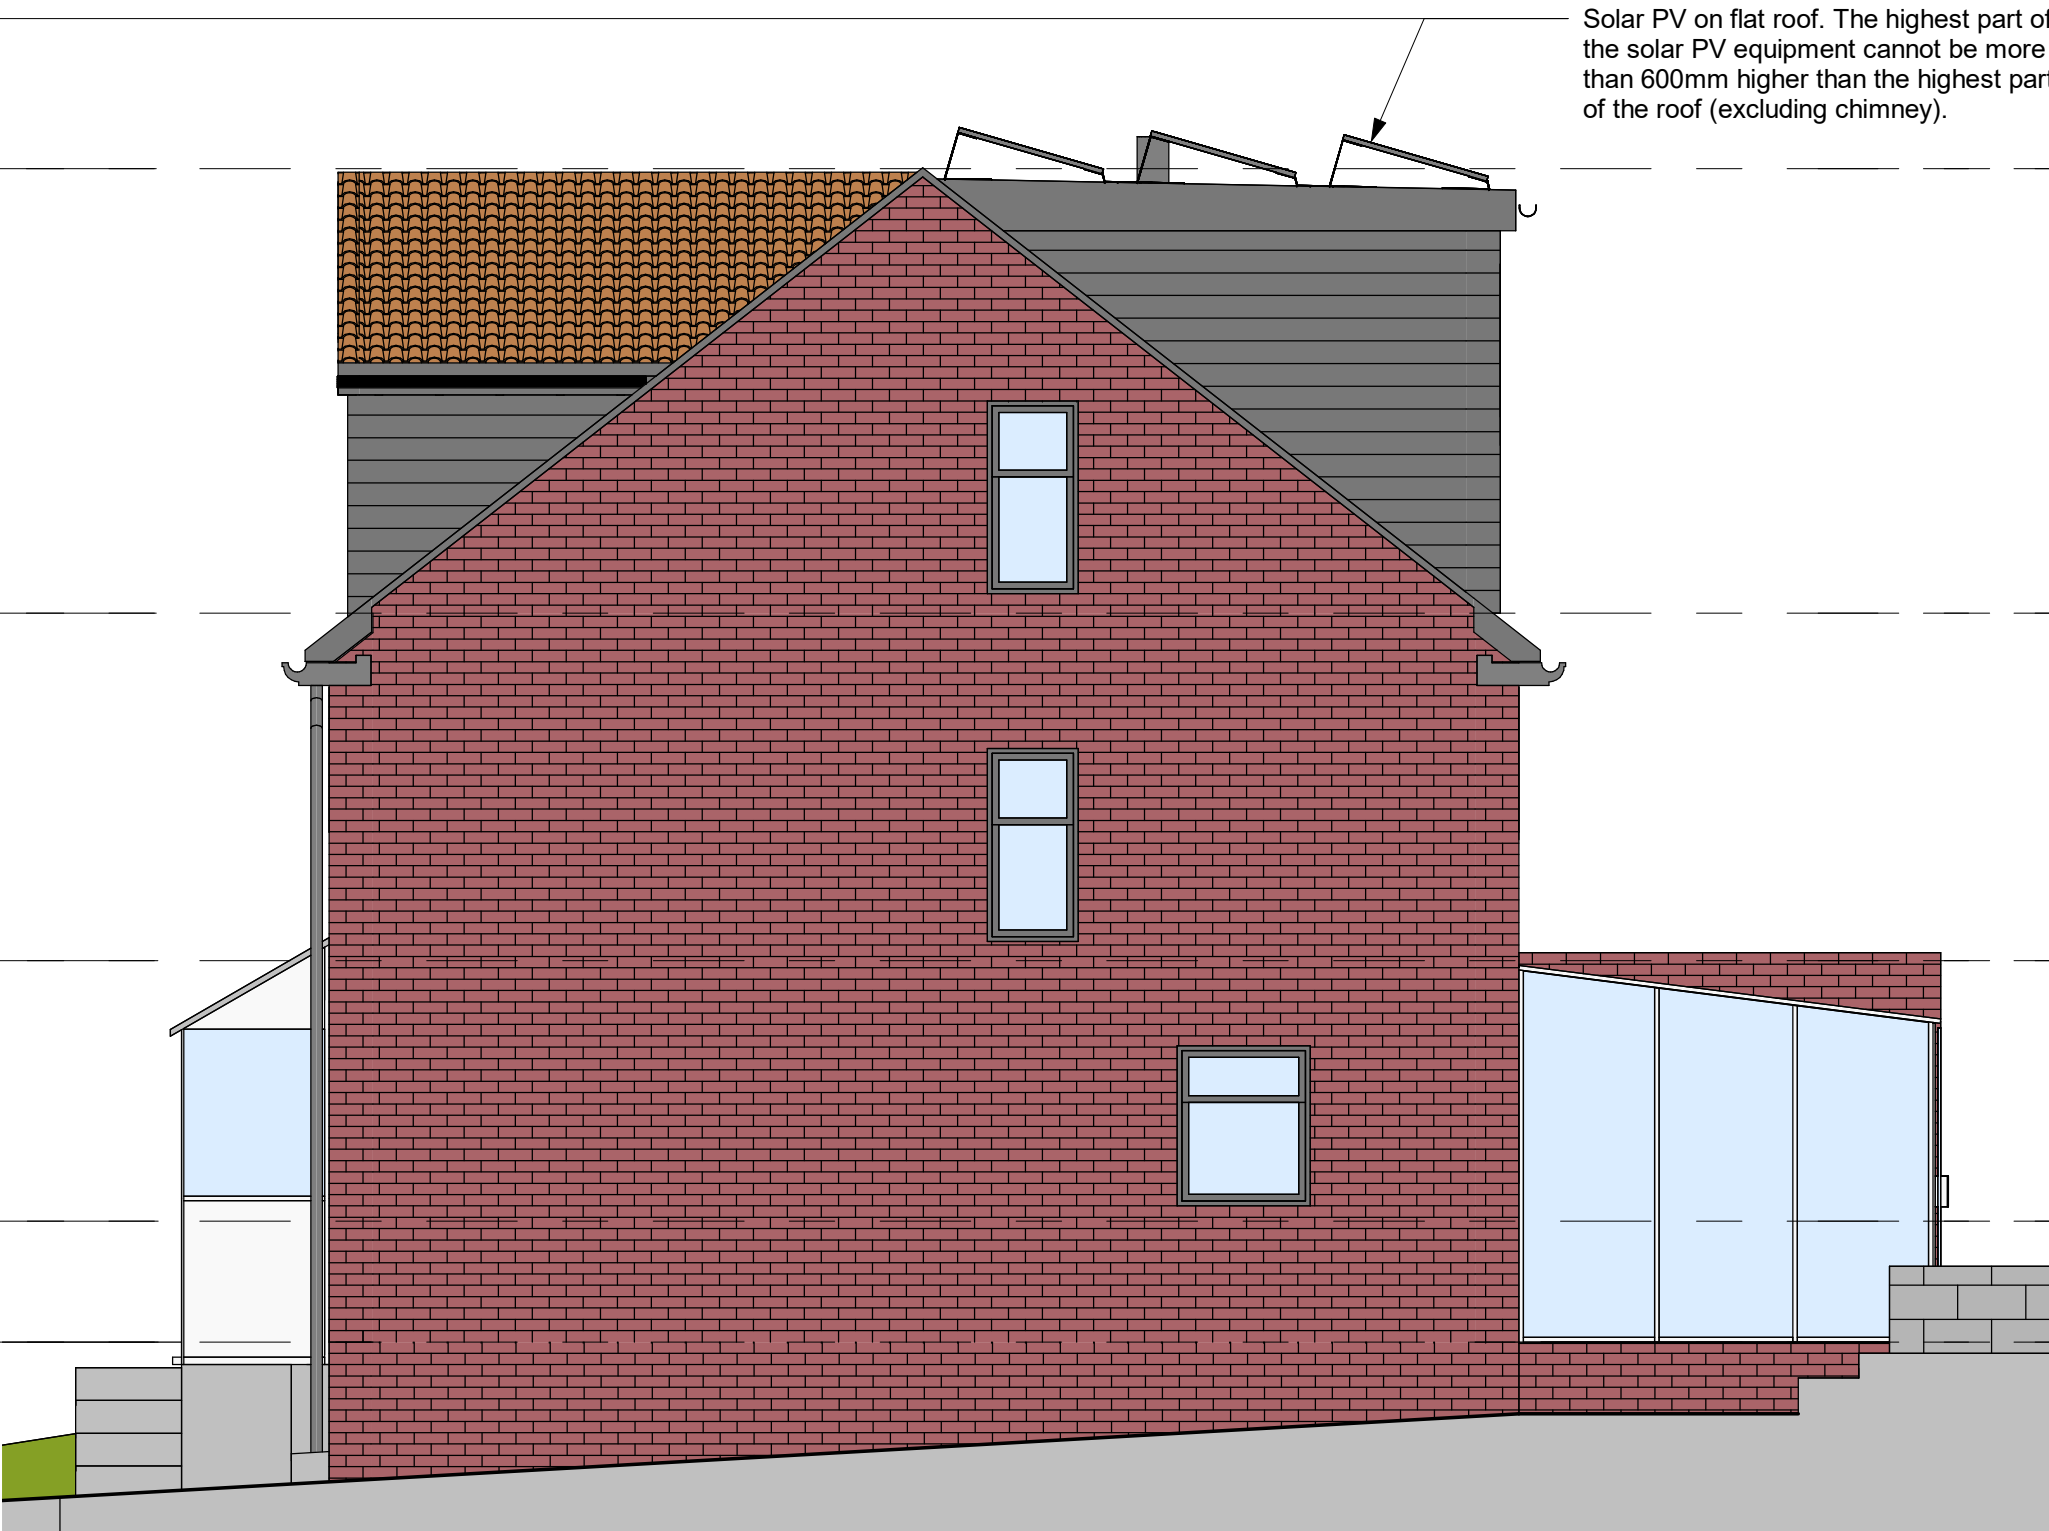


West Proposed 02
1 : 50



South Proposed 02
1 : 50

Solar PV on flat roof. The highest part of the solar PV equipment cannot be more than 600mm higher than the highest part of the roof (excluding chimney).

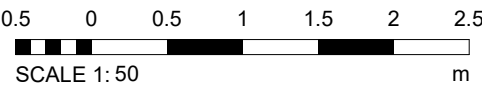

NOTES
THIS DRAWING MUST NOT BE SCALED.
ALL DIMENSIONS ARE TO BE VERIFIED AND CHECKED ON SITE. ANY DISCREPANCIES THAT ARE, OR BECOME APPARENT SHOULD BE REPORTED IMMEDIATELY.

PROJECT
39 Holmesdale Road, RH15 9JP

DRAWING TITLE
Permitted Development
Existing & Proposed
Sections and Elevations

SCALE	DATE	DRAWING NO	REVISION
1 : 50 @A1	MAY 25	20203	P4