
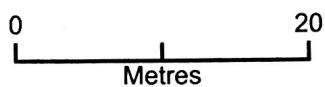


Friars Oak Farm house Garage and solar array

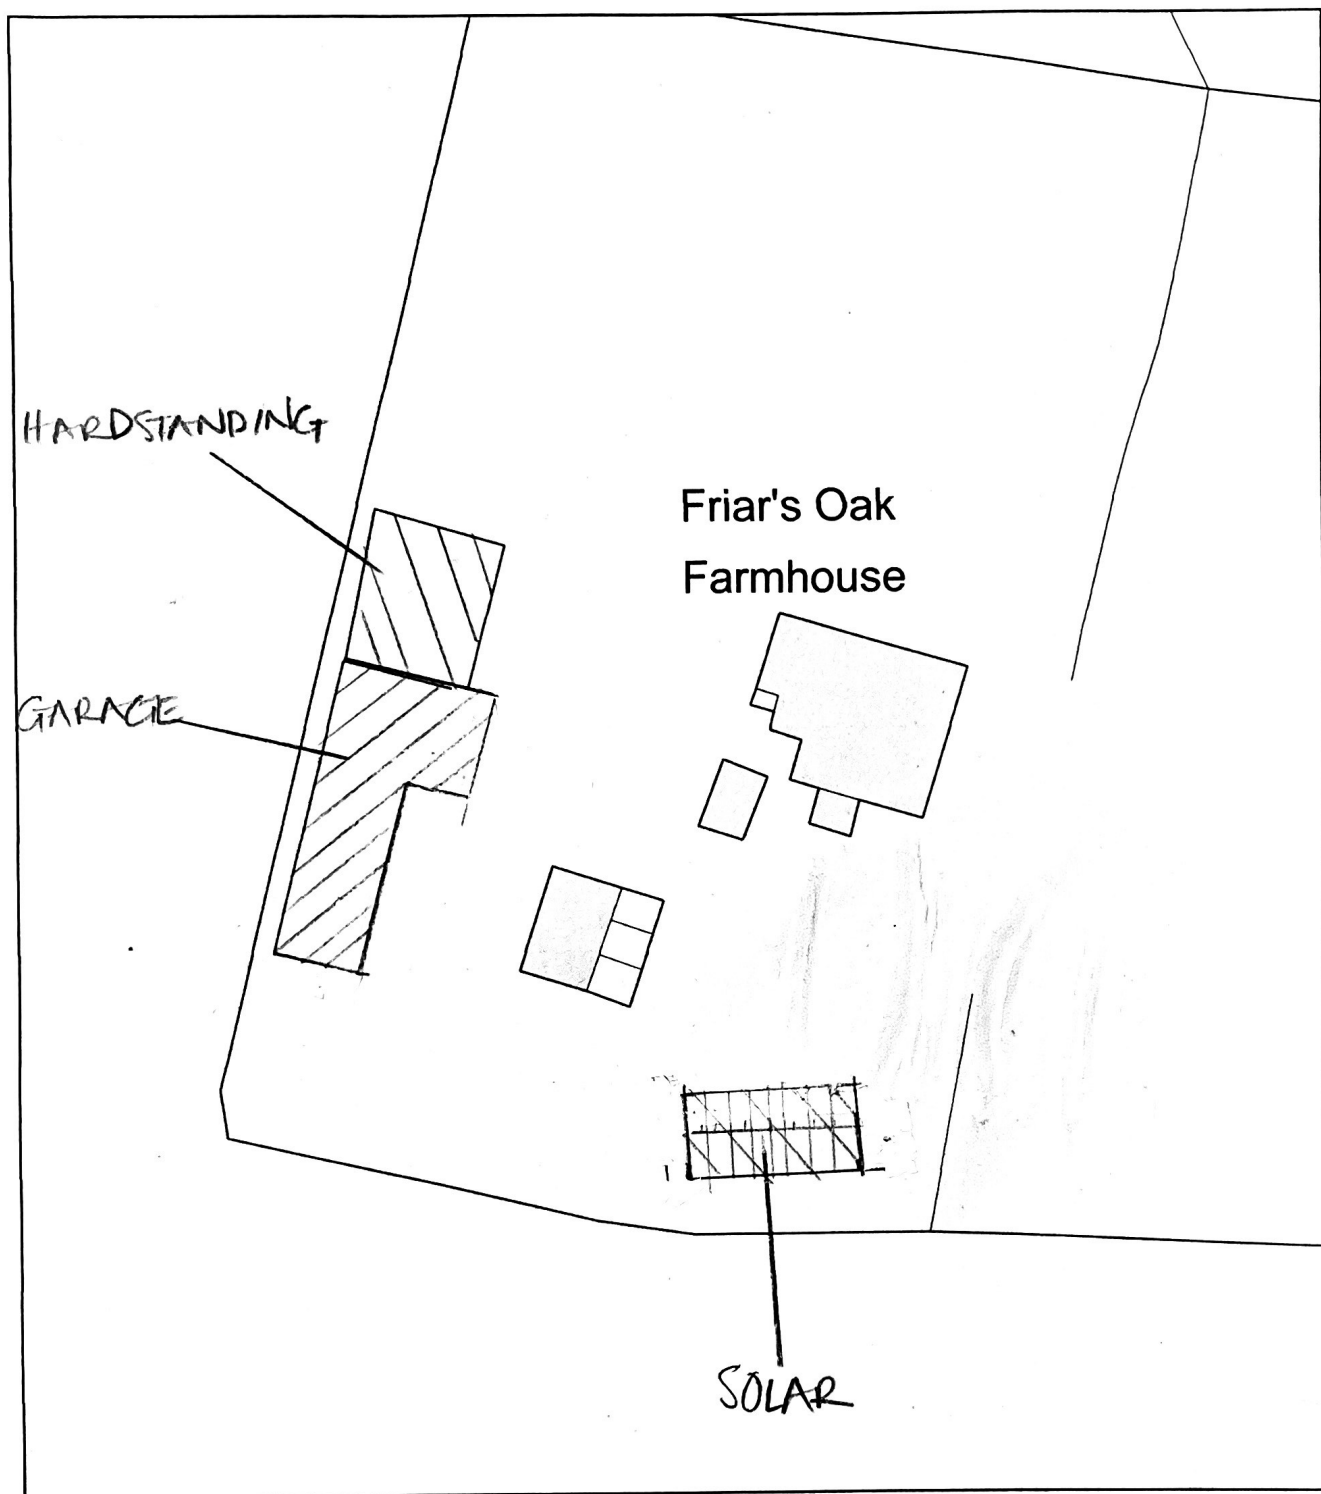

Plan Produced for: Ian McGregor

Date Produced: 07 Apr 2026

Plan Reference Number: TQRQM26097093536675

Scale: 1:500 @ A4