


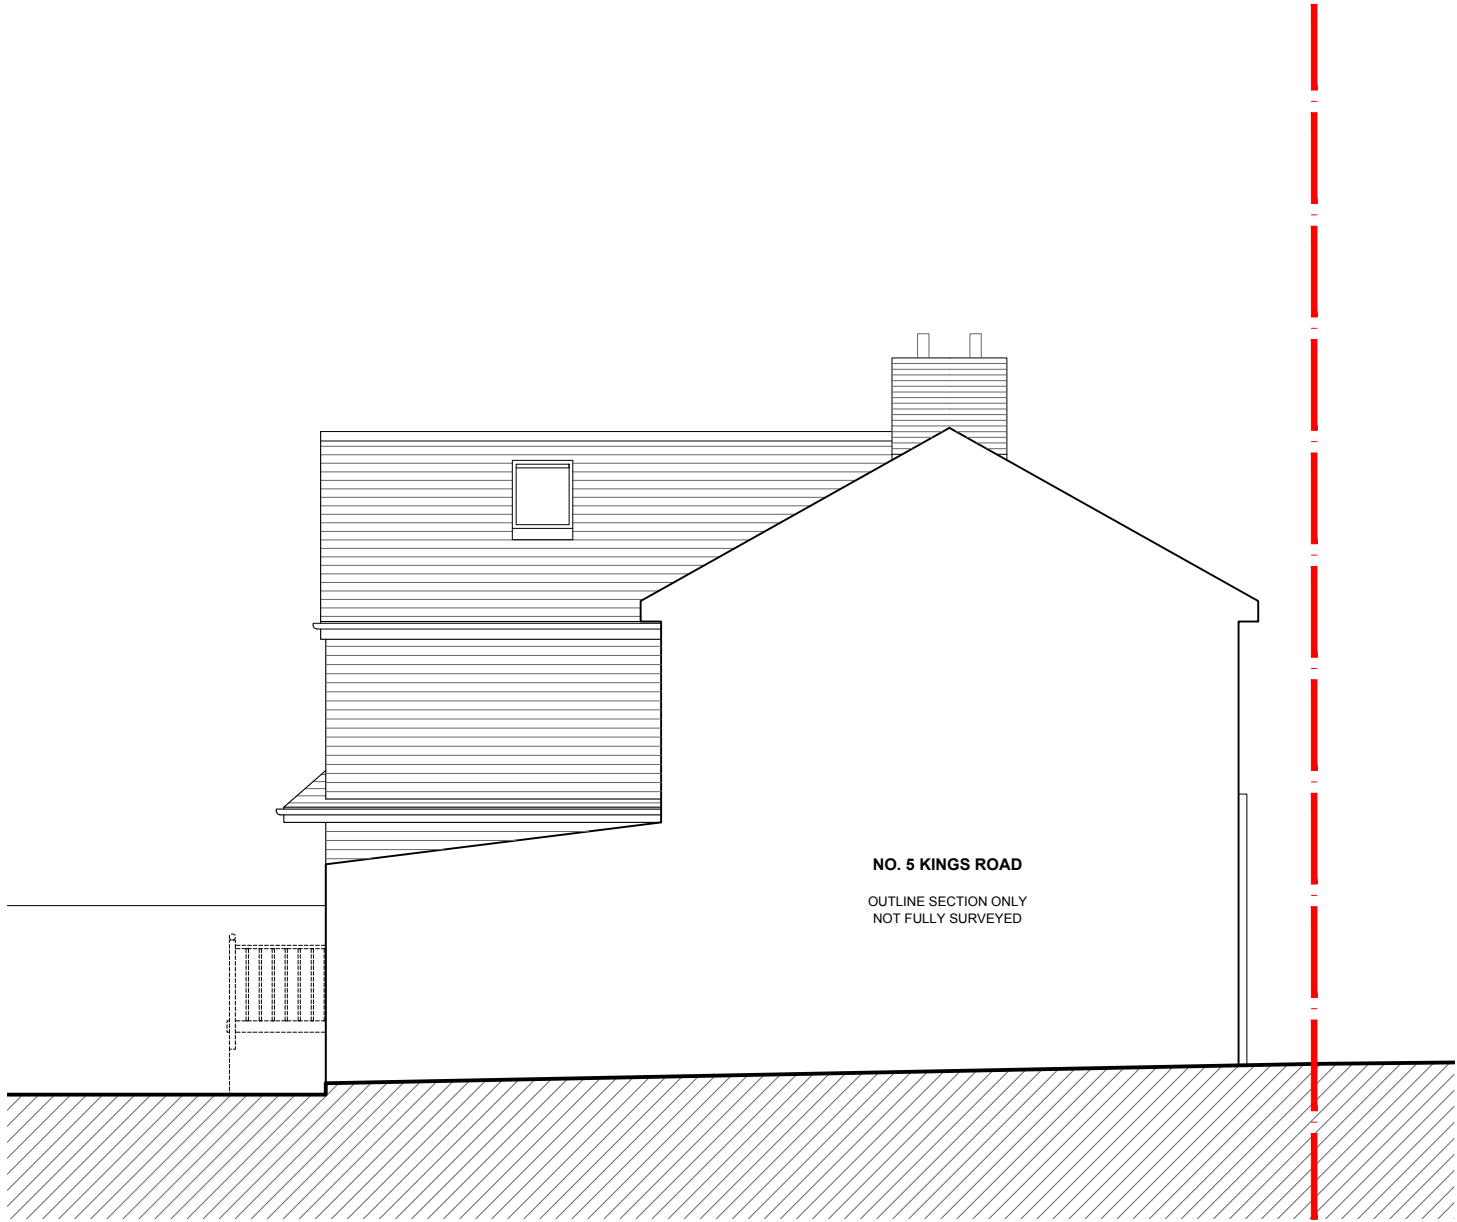

04 Existing Side Elevation - South [Section No. 5 Kings Road]
Scale: 1:100 [A3]

Drawing Key:

Application Site
Existing Structure

A	04/02/25	Amended for VALIDATION
/	31/01/25	Issued for PLANNING
Rev	Date	Description



PLANNING

Project	6 Kings Road	Project Reference	23001
Client	Private		
Date	January 2025	Scale	1:100 @ A3

Drawn	Checked	Approved	Rev
NR	NR	NR	A
Title			
Existing Side Elevation - South			
Drawing Number			
23001-EX-302			



This drawing is copyright of Rose Chapman Architects.
Do not scale from this drawing. All dimensions and levels to be checked on site by the contractor and such dimensions to be his responsibility. Report all drawing errors, omissions and discrepancies to the architect.

DISCLAIMER
This document may be issued in an editable digital CAD format to enable others to use it as background information to make alterations and/or additions. In that instance the file will be accompanied by a PDF version as a record of the original file. It is for those parties making such alterations and/or additions to ensure that they make use of current background information. Rose Chapman Architects accepts no liability for either: any such alterations and/or additions to the background information by others; or any other changes made by others to the architectural content of the background information itself.