


Openreach Inspection Chamber

9.8072m

18.8155m

EDGE OF ADOPTED
HIGHWAY

PRIVATE SOAKAWAY
AND ACO DRAIN

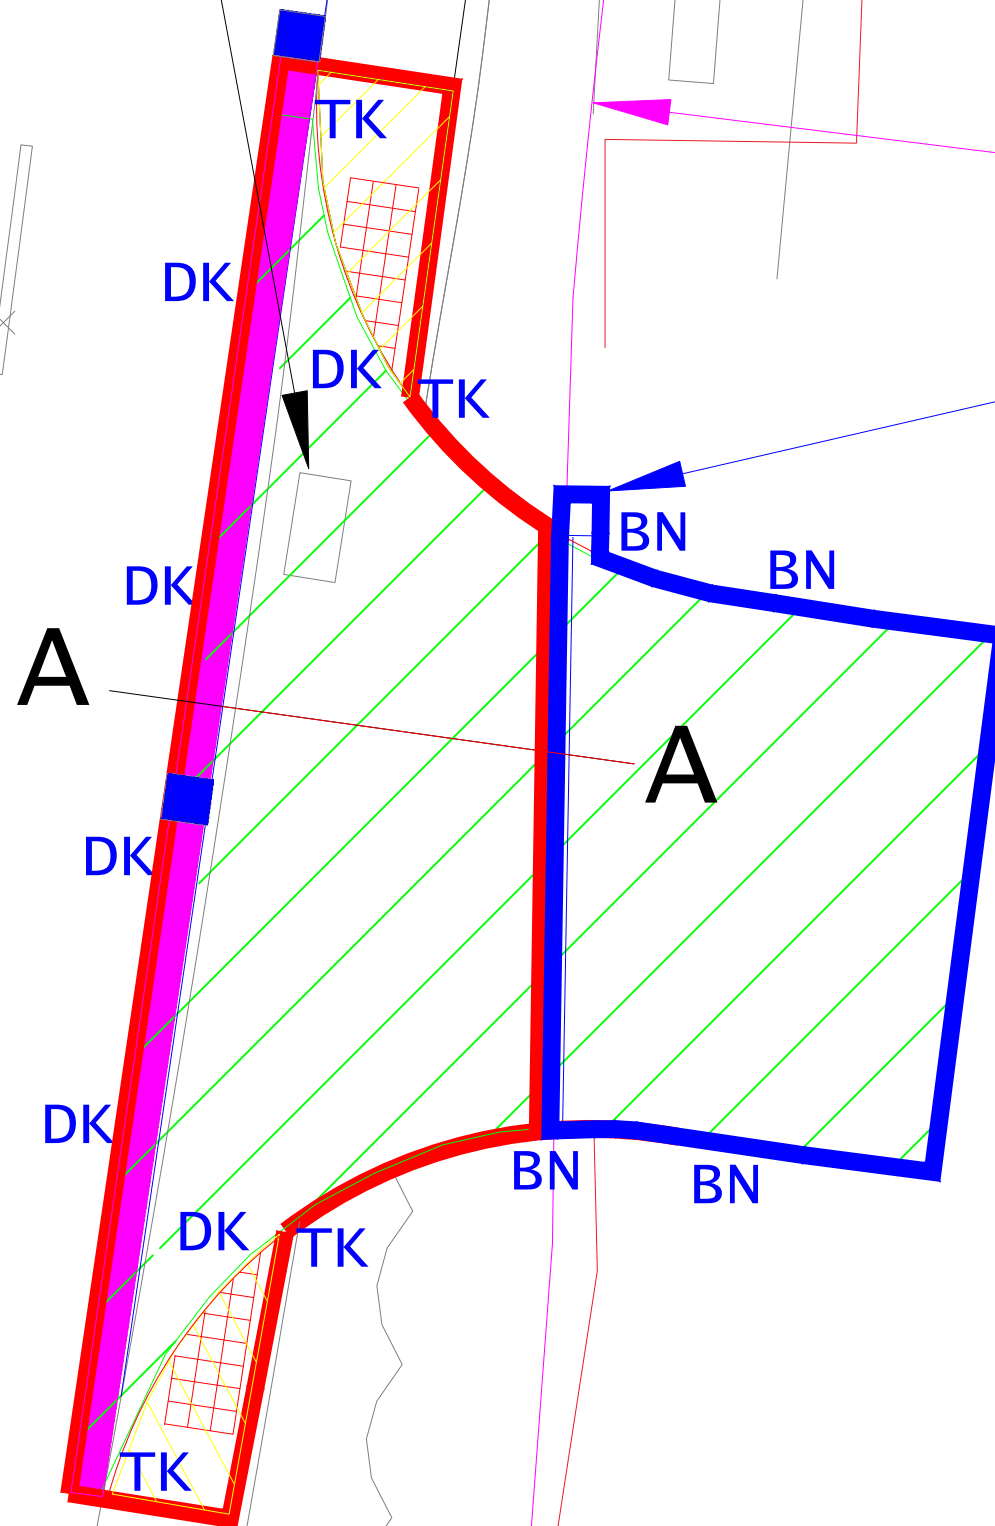

KEY:

- S278 Works
- Works on Private Land
- Area of Highway Works Carriageway
- Area of Highway Works tactile paving and reprofile footway
- Excavation for New Kerb & feathering to existing carriageway
- A—A Cross Section A-A

NOTES:

1. Openreach Inspection Chamber to be lowered to flush with new crossover level in accordance with Statutory Undertaker/Highway Inspectors requirements.

Rev	Date	Details Of Issue
ORIGINAL BASE DRAWING PROVIDED BY OTHERS. BTM SHALL NOT BE LIABLE FOR ANY INACCURACIES OR DEFICIENCIES.		



This document and all information herein is confidential and the intellectual property of BrightonTraffic Management Ltd It is disclosed in confidence on terms that it will not be disclosed to any third party, used, sold, loaned, licensed, or reproduced in whole or in any part in any manner or form for manufacturing, tendering or for any other purpose without the written permission of Brighton Traffic Management Ltd The copyright is retained by Brighton Traffic Management Ltd.
© Brighton Traffic Management Ltd

Project		
Nursery Lane		
Plan		
Drawn	Date:	Scale (at A3)
BTM	Sept 2020	1:100
Dwg no.	Revision No.	
NLMH/SR/4002	B	