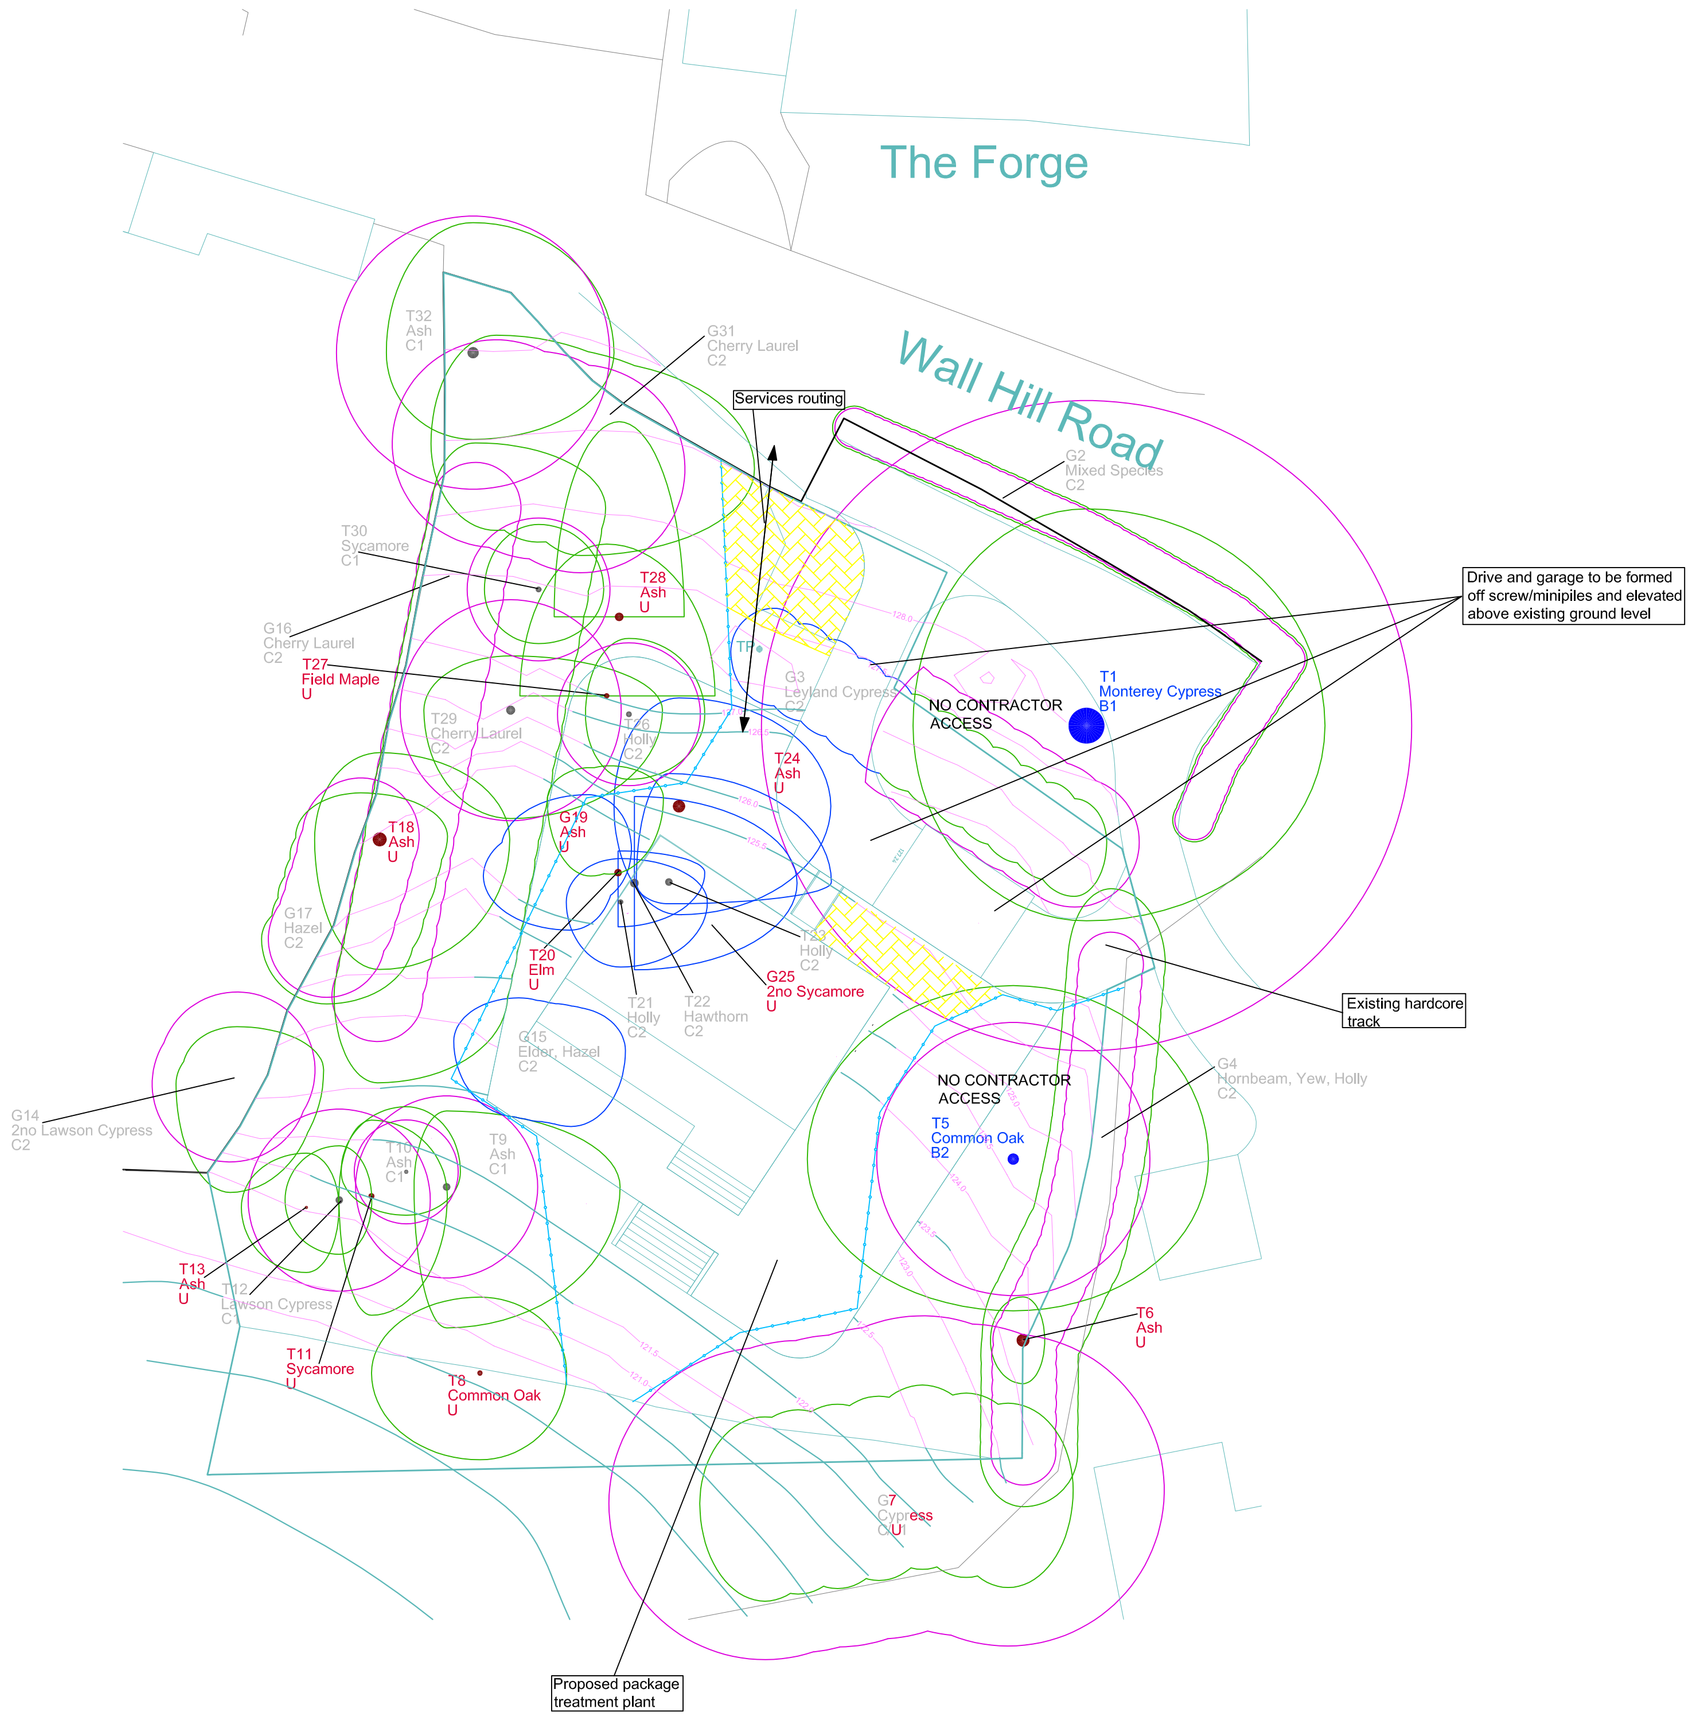

0 1 2 3 4 5 10
Scale (m)

Broad Oak Tree Consultants Ltd
Laurel House
Burwash Road
Broad Oak
Heathfield
East Sussex
TN21 8SS

Tel: 01435 862444
Email: office@broadoaktrees.co.uk

HOUNDS' COTTAGE
ASHURST WOOD
RH19 3TQ

TREE PROTECTION PLAN

T1 - T32 Tree numbers

BS Category of Condition

- 0 BS Condition A
- T1 BS Condition B
- T8 BS Condition C
- T6 BS Condition U

- Crown spread
- BS Calculated root protection areas
- Tree to be removed for safety/short lifespan
- Tree to be removed for development
- Protective fencing location
- Ground protection

TREE PROTECTION INFORMATION
Protective fencing and ground protection measures to be installed at locations specified prior to commencement of any demolition works.

Protective fencing to comprise weldmesh panels securely fixed together with scaffold ties set within rubber/plastic feet to form a continuous barrier. Feet to be pinned to the ground with road pins/short scaffold bars or panel joins back braced. Waterproof signs to be attached to every 5th panel declaring "TREE ROOT PROTECTION ZONE - KEEP OUT" or similar wording. Fencing to be constructed in accordance with fig. 2 or fig. 3 of section 6.2 of BS5837:2012.

Ground protection measures to comprise a single thickness of side butting scaffold boards over a 100mm, compressible layer laid onto a geotextile. For machinery access, interlocking metal/plastic road plates will need to be used.

Buildings in proximity to protective fencing areas to be demolished by machinery pulling walls inwards onto the building footprint.

The fenced protection zones around retained trees, hedges and shrubbery are to be regarded as sacrosanct and none of the following are to occur within these areas:

- Storage or disposal of any soil, building materials, machinery, fuel or waste residues of any description.

- Siting of any temporary structures of any description including site office/sales buildings, temporary car parking facilities, porta-loos, storage compounds or temporary hard standing areas.

- Excavations, soil/turf stripping, raising/lowering of existing levels or alterations to the existing natural surfaces/ground conditions of any other description.

- Location of temporary drainage, water supplies or any other temporary underground services.

- No use, movement or parking of any machinery or vehicles of any description.

- Additionally, no fires shall be lit within 20m. of the trunks of any trees or the centre line of any hedgerow to be retained.

All services to be installed to the requirements of NJUG Volume 4 "Guidelines for the Planning, Installation and Maintenance of Utility Apparatus in Proximity to Trees". Any runs within retained tree root protection areas to either be bored/moled or any hand excavation to be supervised by the Arboricultural Consultant

DRAWING NO. J66.46/03

Scale: 1:200 at A1

Added to by: NL

10/12/2025