




Block Plan 1:500
Existing



Block Plan 1:500
Proposed

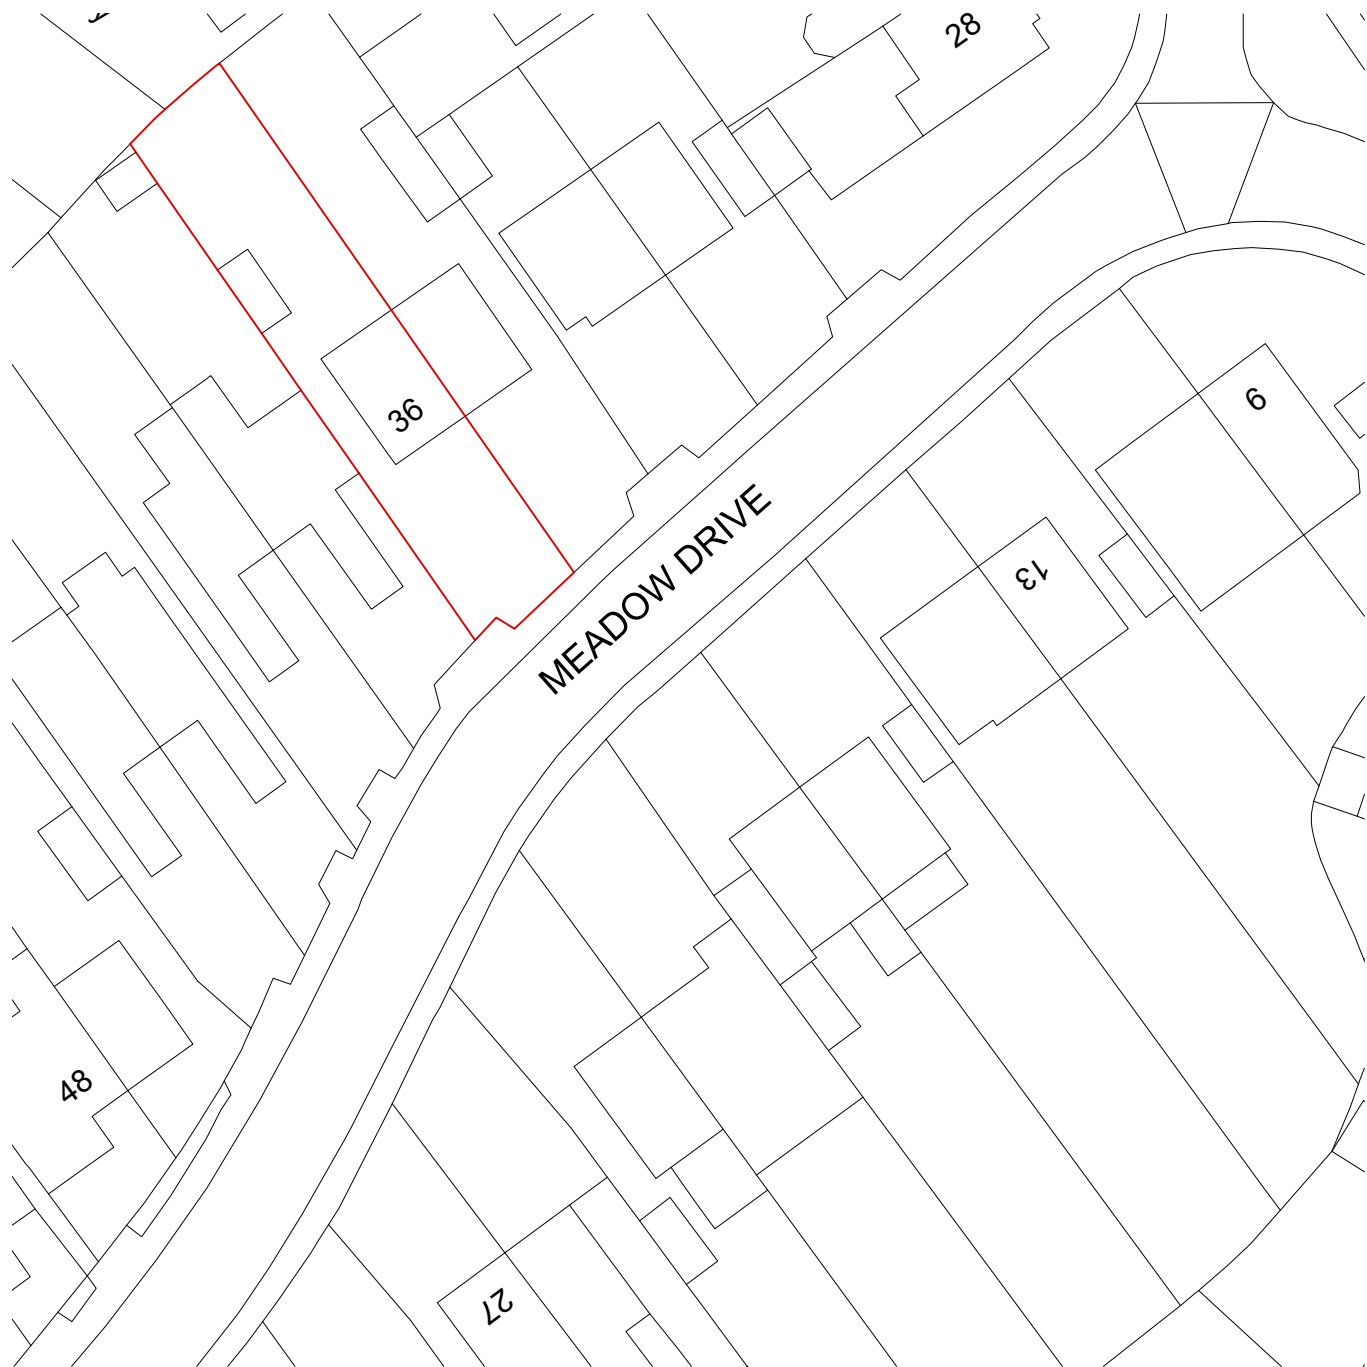

Location Plan 1:1250
Existing



Location Plan 1:1250
Proposed

SKETCH
DRAWING

- NOTES
- Copyright of this drawing remains the property of Buchan Rum Architects Ltd and should not be reproduced in full or parts or re-used without written permission from Buchan Rum Architects Ltd.
 - These drawings must be read in conjunction with the structural engineers drawings & details, and with all other consultants, subcontractor and specialist's drawings & details.
 - All dimensions are in millimetres, unless stated otherwise.
 - All goods materials and workmanship to conform with current building regulations BSS and CDP's.
 - All dimensions must be checked on site, and any discrepancies notified with the architect.
 - Do not scale from the drawing.
 - Any discrepancies between the drawings, details and specification must be reported to the architect immediately before work is put in hand.
 - All works to be carried out in full accordance with current Building Regulations, British Standards and all Health & Safety Regulations.
 - If in doubt please ask.

rev.	date	comment
------	------	---------

amendments

Client

Site address

36 Meadow Drive, Lindfield,
Haywards Heath, West Sussex

Job title

Extension and internal
refurbishment

Existing and Proposed block plan and
location plan

buchan rum

9 SAVILL ROAD
LINDFIELD
WEST SUSSEX RH162NY
E : info@buchanrumarchitects.co.uk

Scale 1:1250 1:500

Size A1

Drawn by

BR

Drawing number

24_206_PL_105

Rev

00