



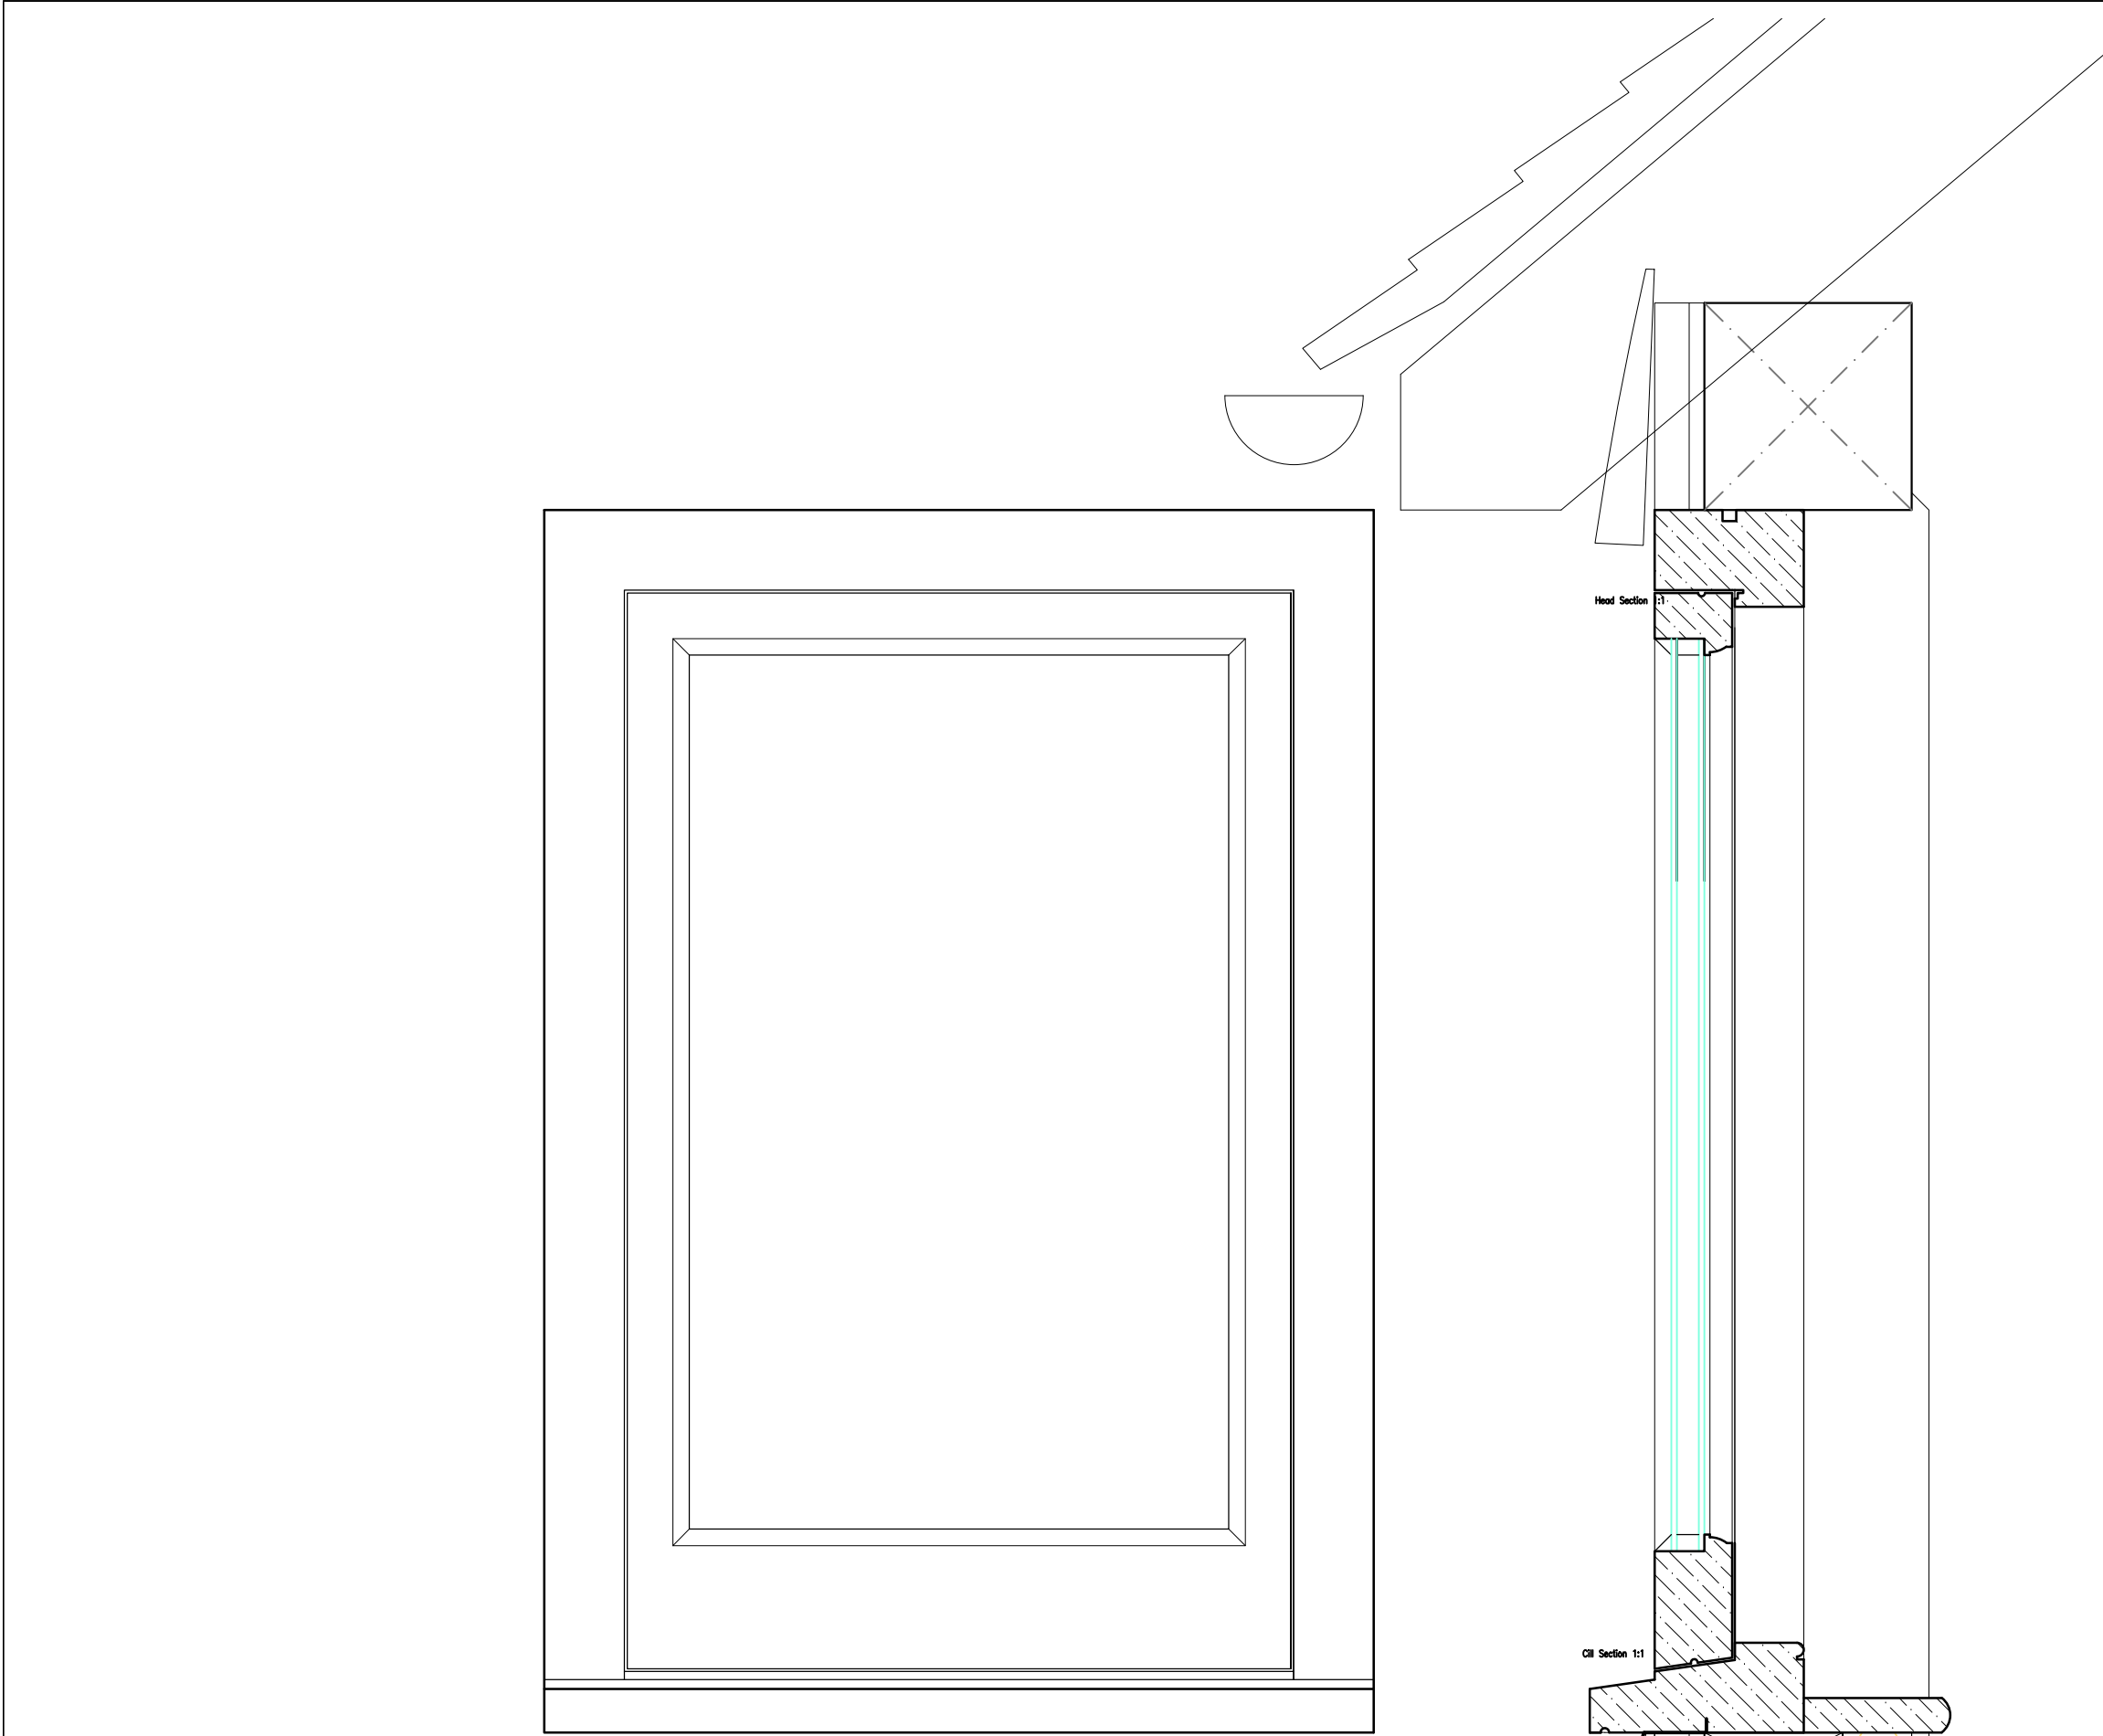


Casement Window Elevation 1:5


Vertical Section 1:5

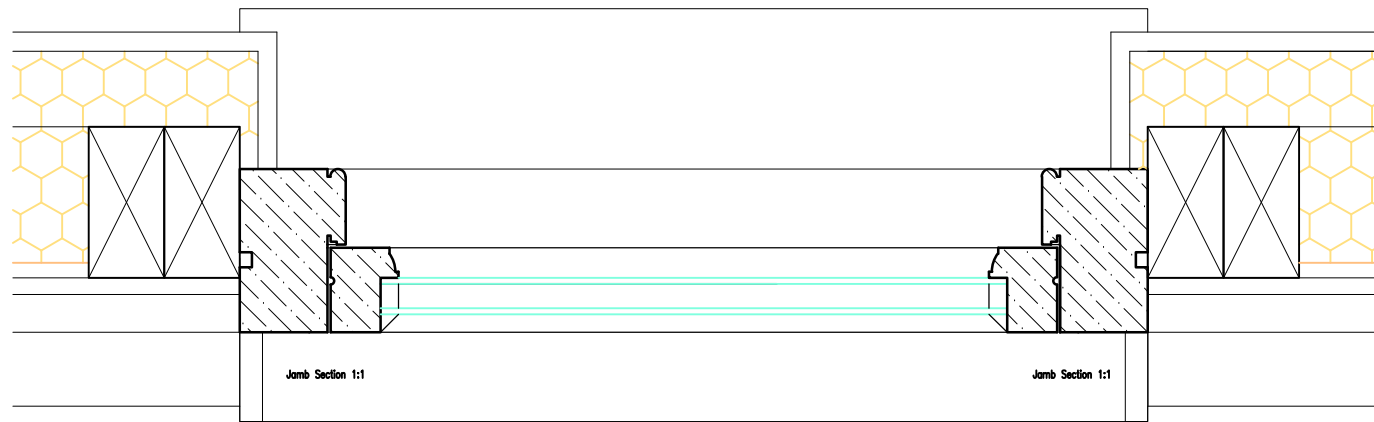


Horizontal Section 1:5

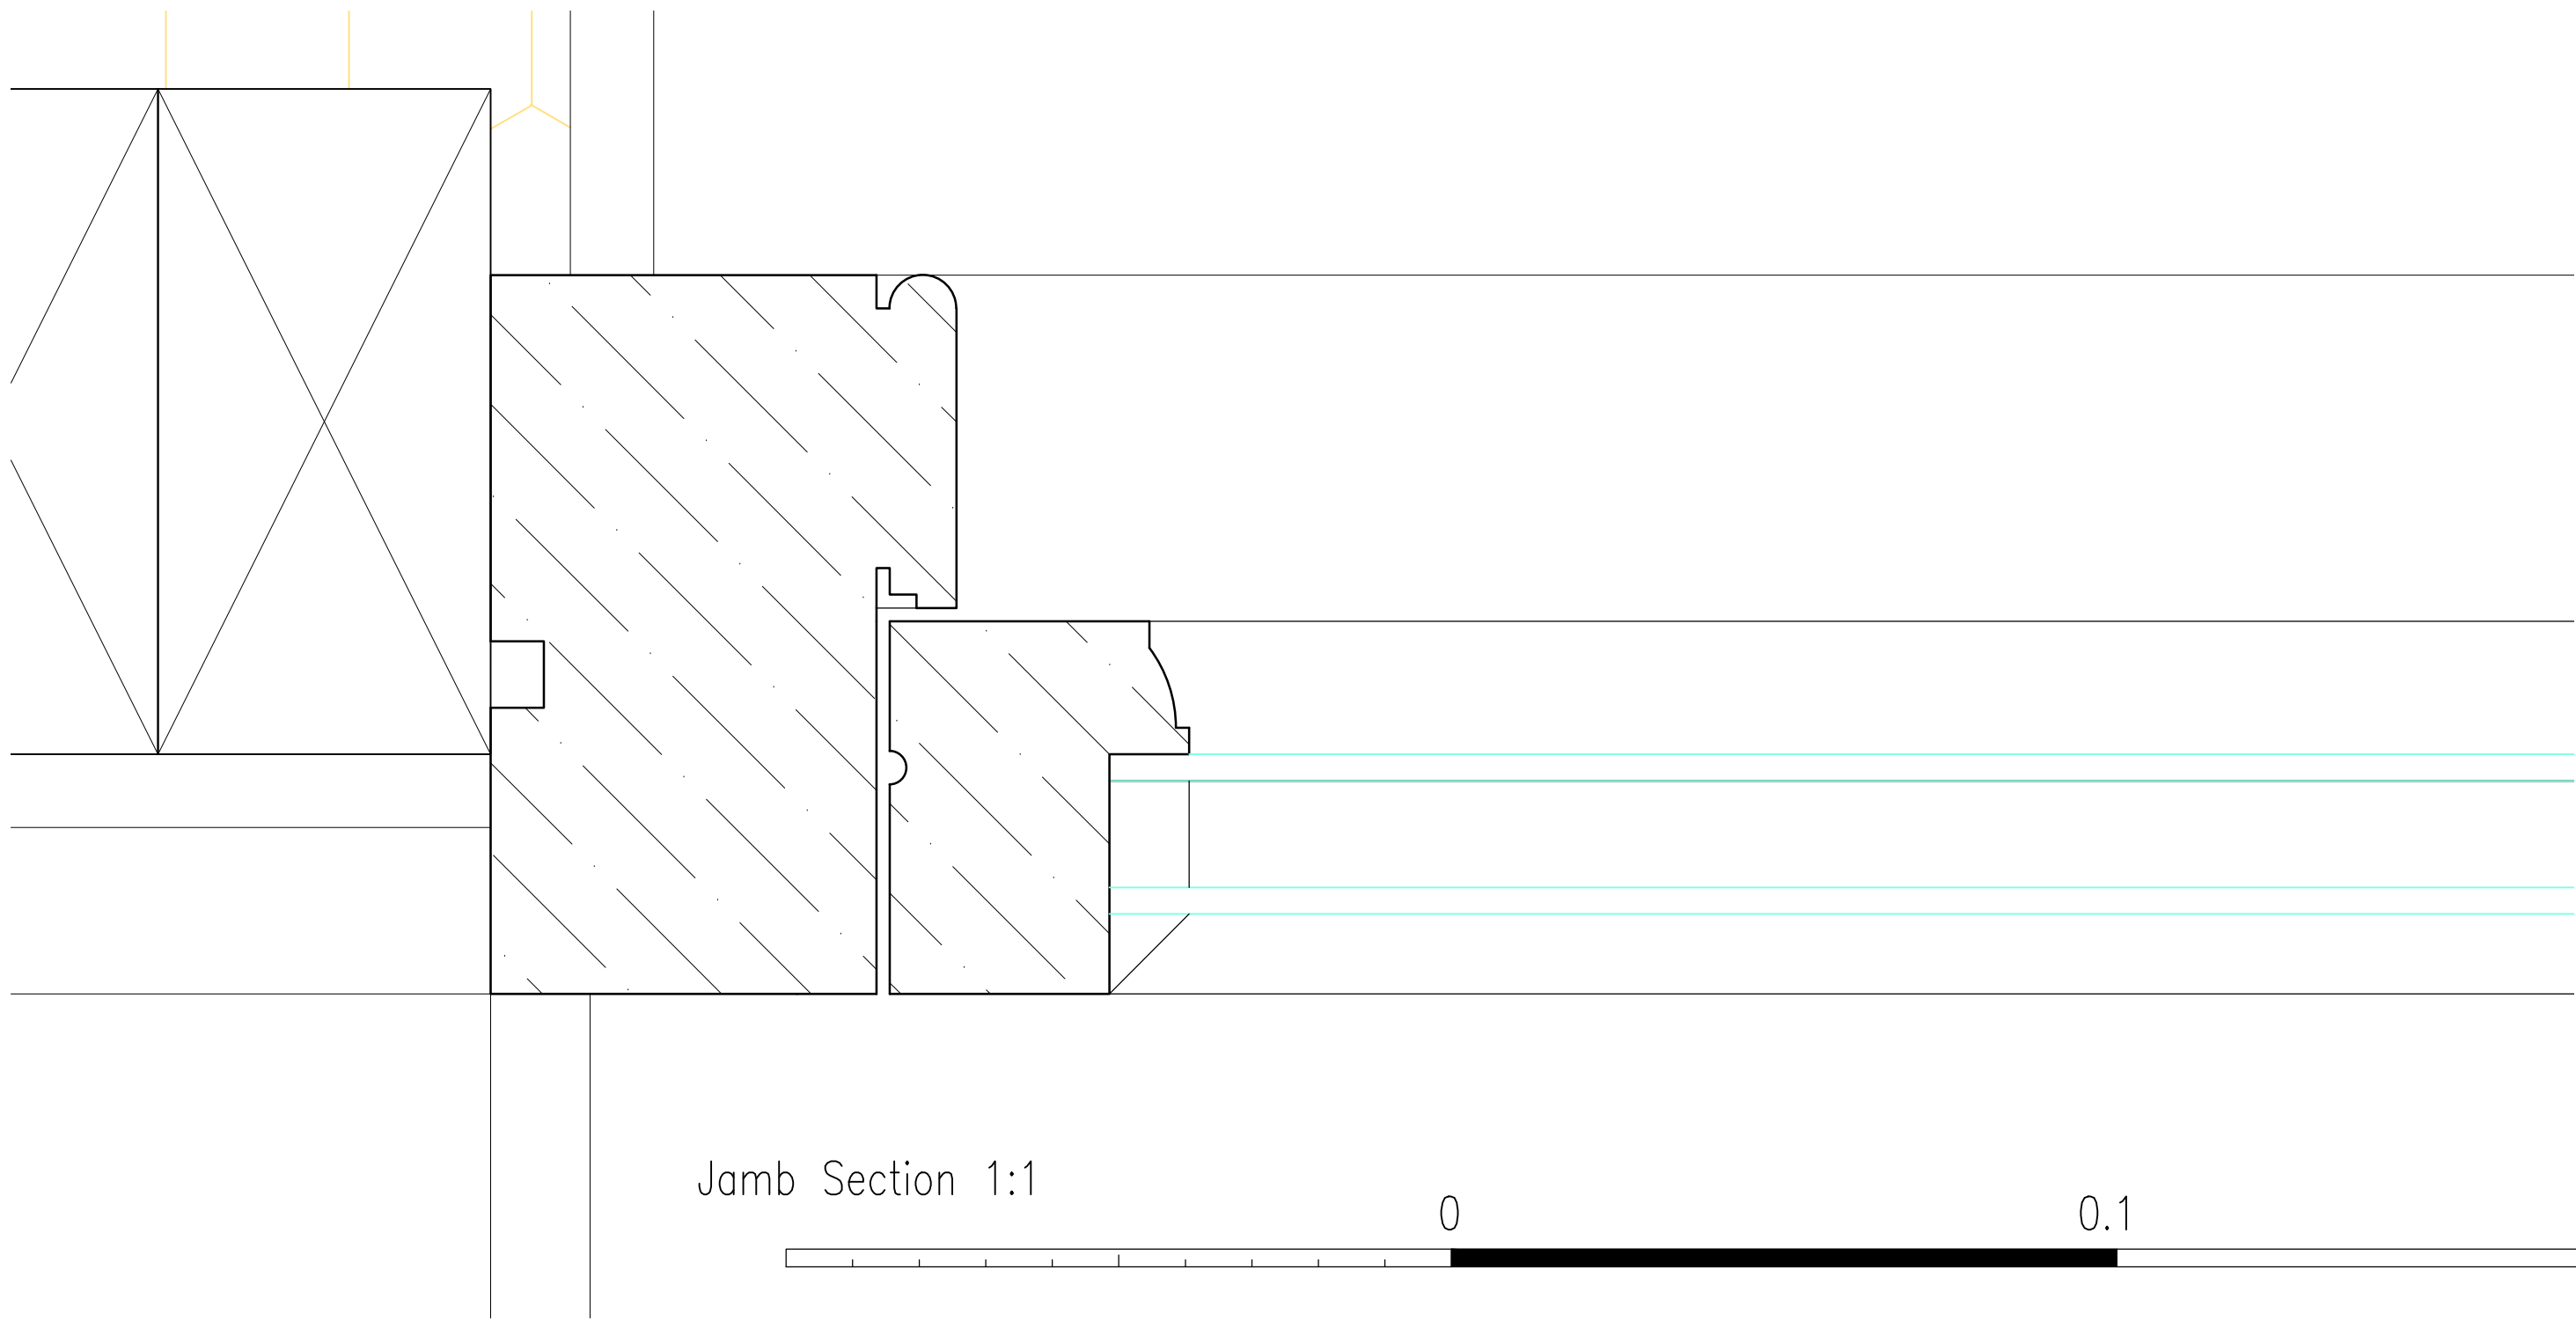


Jamb Section 1:1

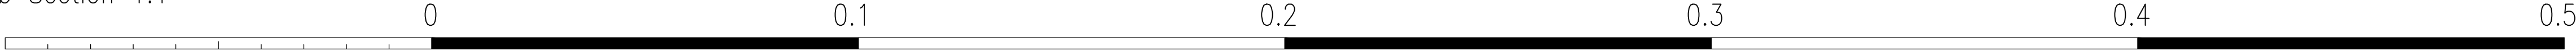

Scale Bar in metres @ 1:1

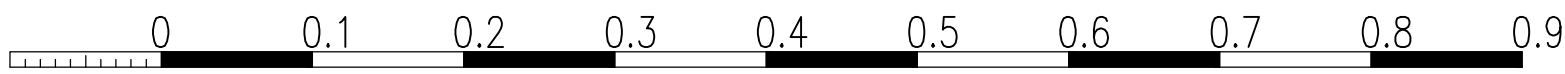

Scale Bar in metres @ 1:5

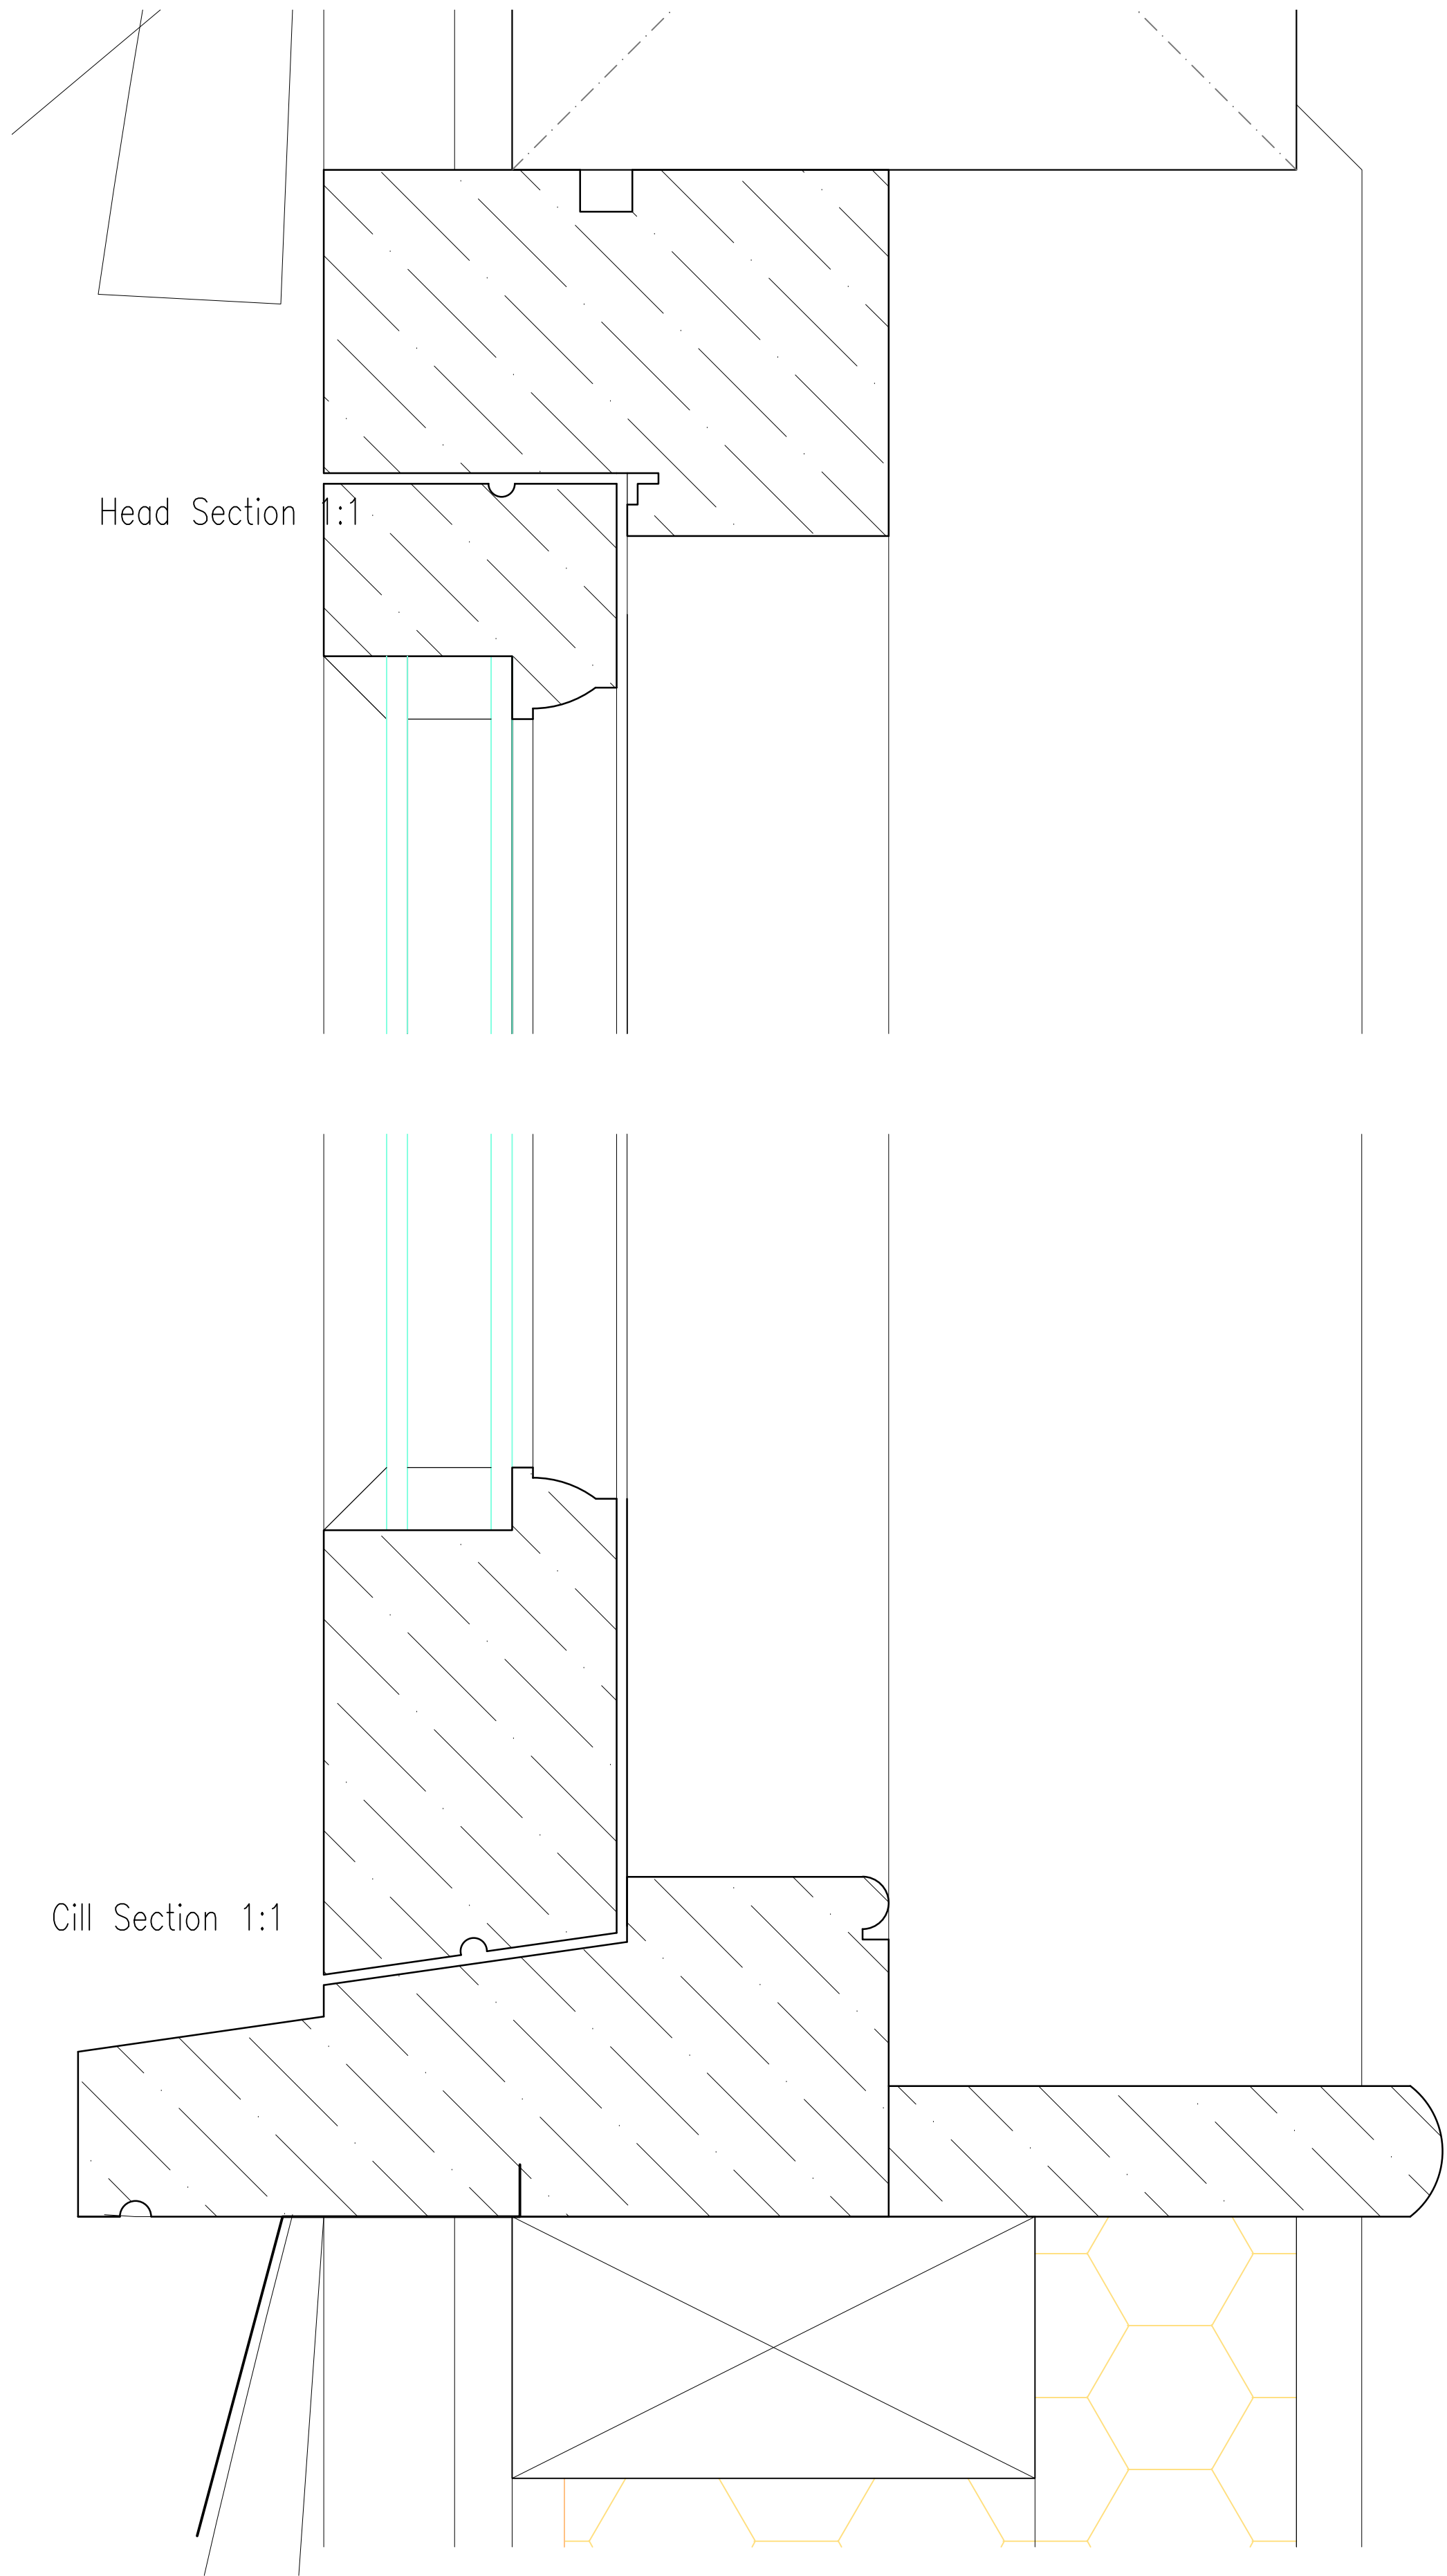

Head Section 1:1

Cill Section 1:1

Dimensions to be verified on site.
Figured dimensions to take preference to those scaled.
Any areas indicated on this drawing are for guidance only.
No responsibility is taken for their accuracy.

This drawing is the property of the designers.
Copyright is reserved by them and the drawing is issued on the condition that it is not copied, reproduced, retained or disclosed to any unauthorized person, either wholly or in part without the consent in writing of the designers.

REV	Description	By	Date
Julian Bluck<i>Designs Ltd</i> Chartered Building Surveying & Architectural Practice Brair House • Nash Street • Golden Cross East Sussex • BN27 4AB Mobile: 07867 850061 • Tel: 01825 873553			
Project			
Little Lower Ease			
Cuckfield			
Ansty, Haywards Heath			
RH17 5AL			
Drawing Title			
Proposed Door			
Details			
Drawing No.		Revision	
21			
1:2, 1:10		Date	
Computer File No.		March 2025	
Bate		Project No.	
Drawn By		Checked By	
AW		JB	
Coordinated By		Approved By	