


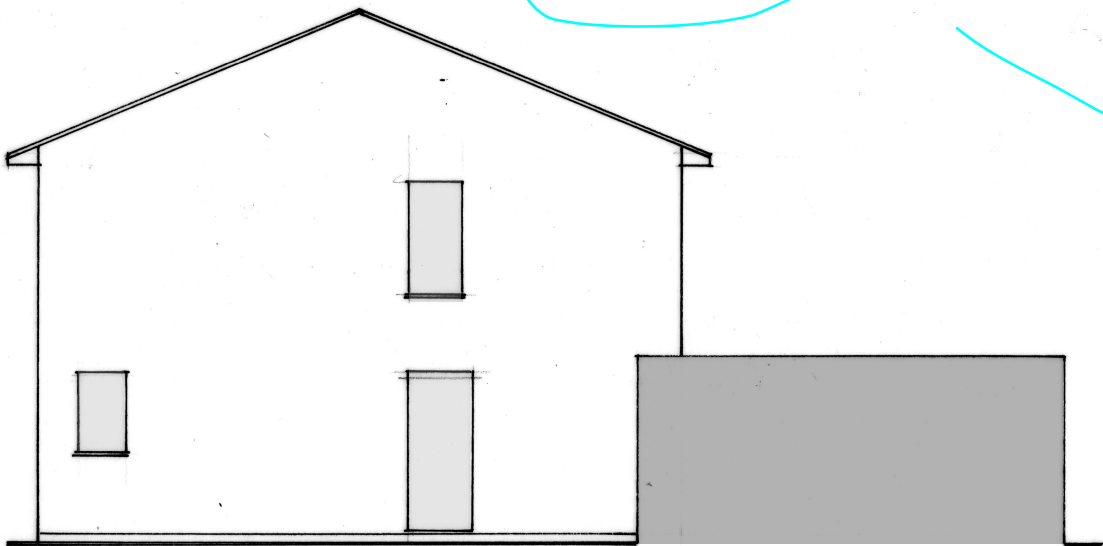


Existing Front Elevation 1:100



Proposed Front Elevation 1:100




Existing Side Elevation 1:100

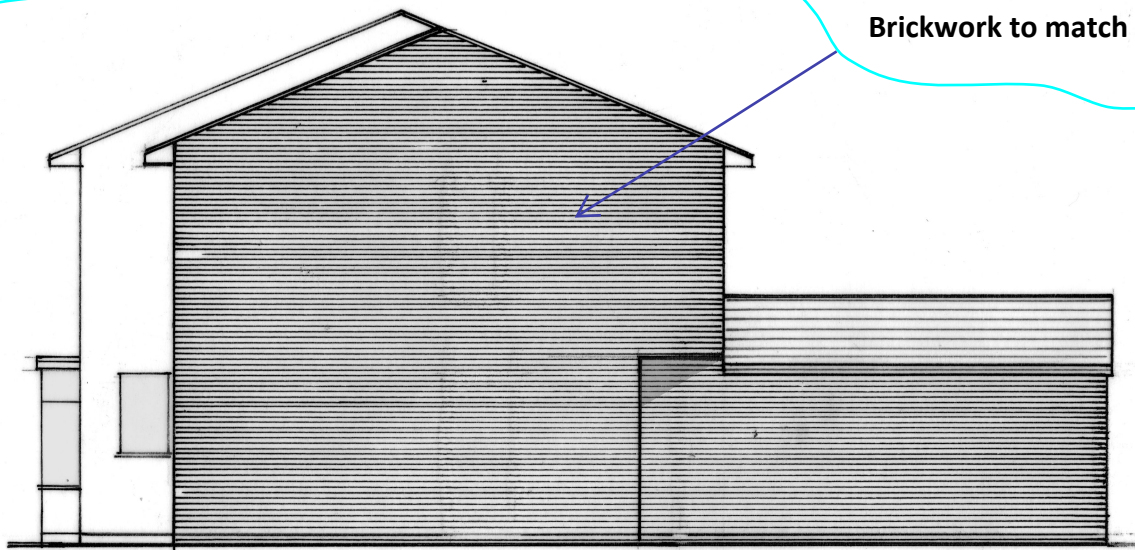

Proposed Side Elevation 1:100



cabe
chartered
association
of building
engineers

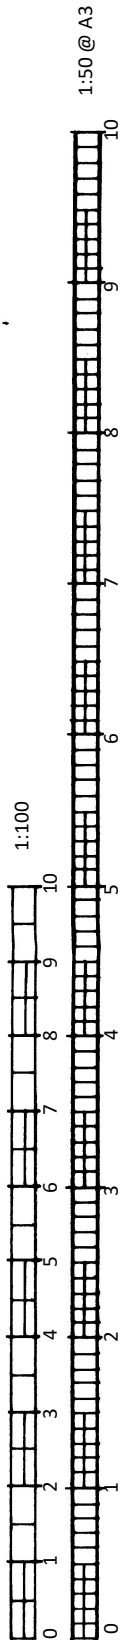

BSB S.Barrett Architectural, Structural & Party Wall Services stevebsbltd@yahoo.com 07974 715009		cabe chartered association of building engineers	
32 Rolfe Drive Burgess Hill		Two storey side extension and single storey rear extension	
		CLIENT: Sharbin	DATE: 04.02.2025
		DRWG No: BSB/24151/6	
		A3	