


Neighbours two storey side extension


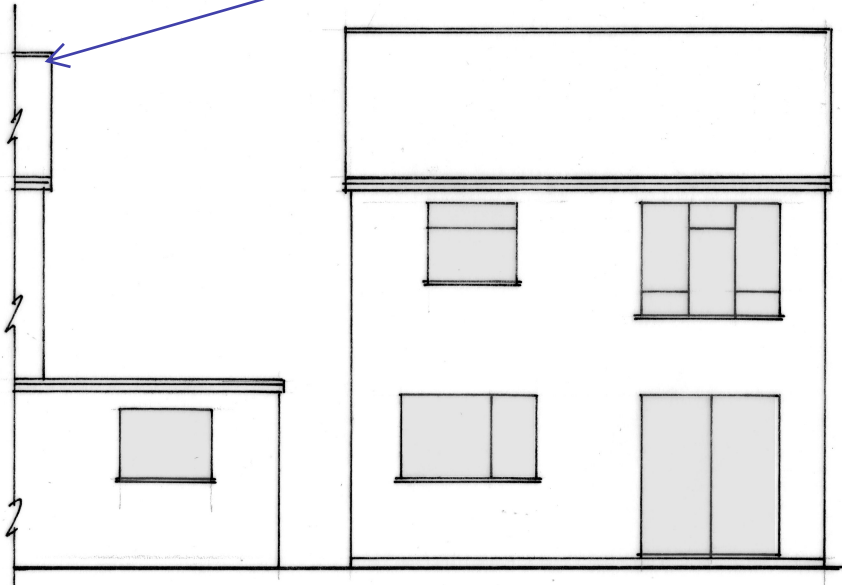


Existing Rear Elevation 1:100




Proposed Rear Elevation 1:100

Existing garage

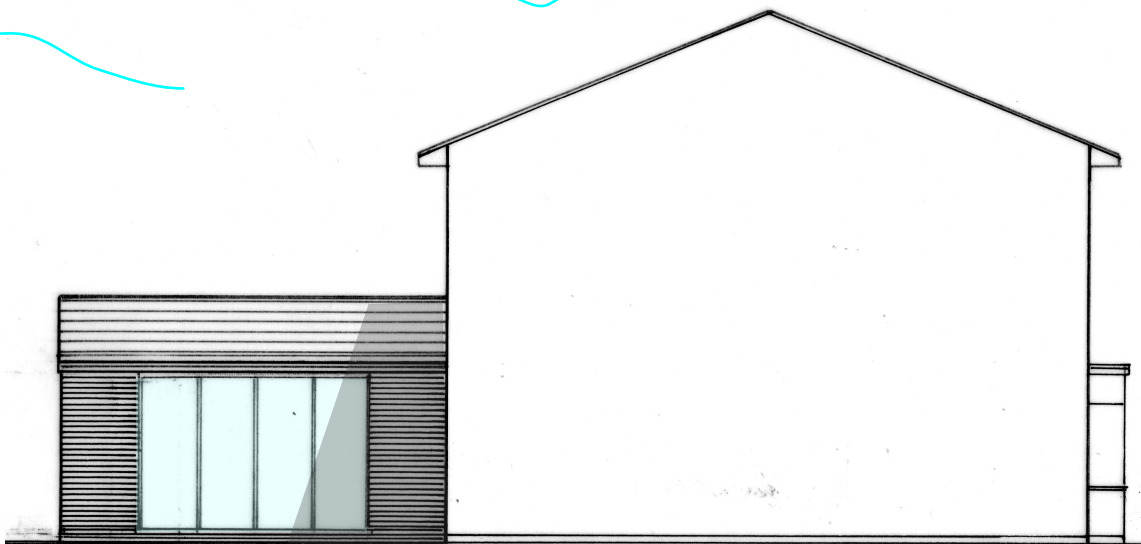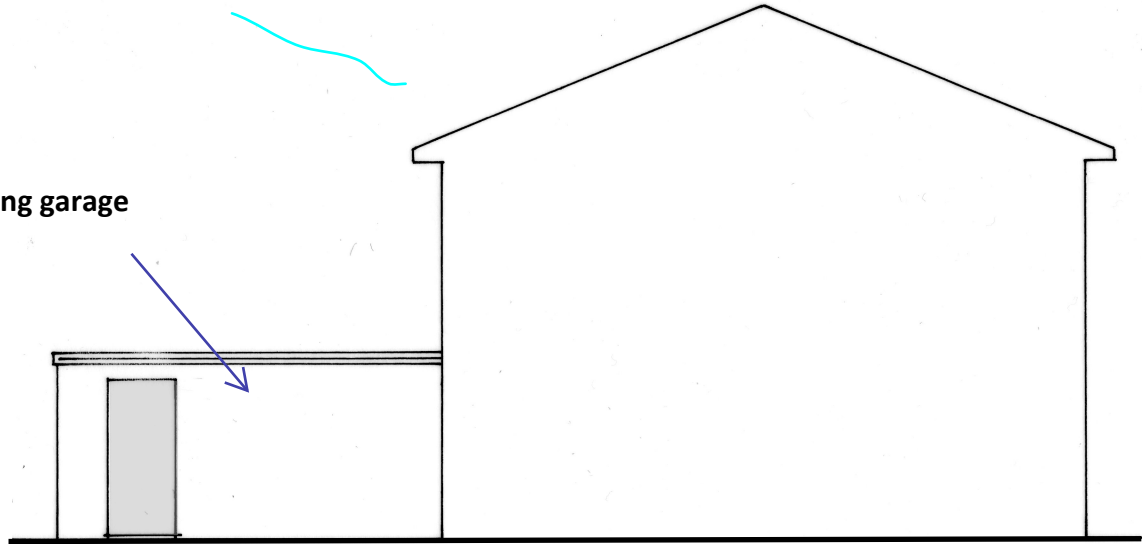

Proposed Side Elevation 1:100

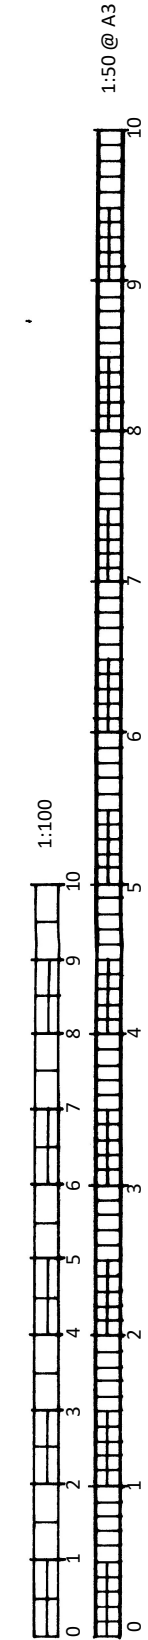

BSB S.Barrett Architectural, Structural & Party Wall Services stevebsbltd@yahoo.com 07974 715009		CABE chartered association of building engineers	
32 Rolfe Drive Burgess Hill		Two storey side extension and single storey rear extension	
CLIENT: Sharbin		DATE: 04.02.2025	
DRWG No: BSB/24151/7		A3	