




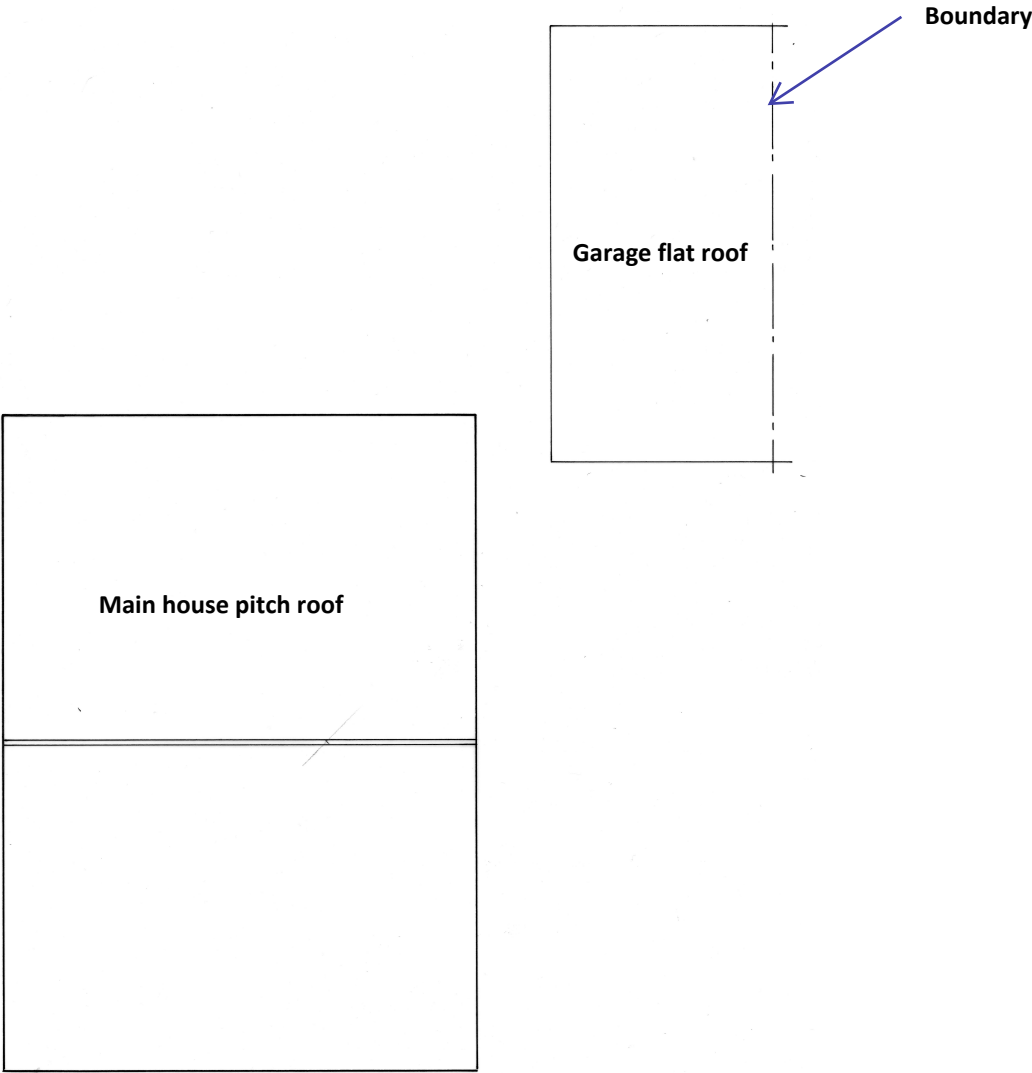

Existing Roof Plan 1:100

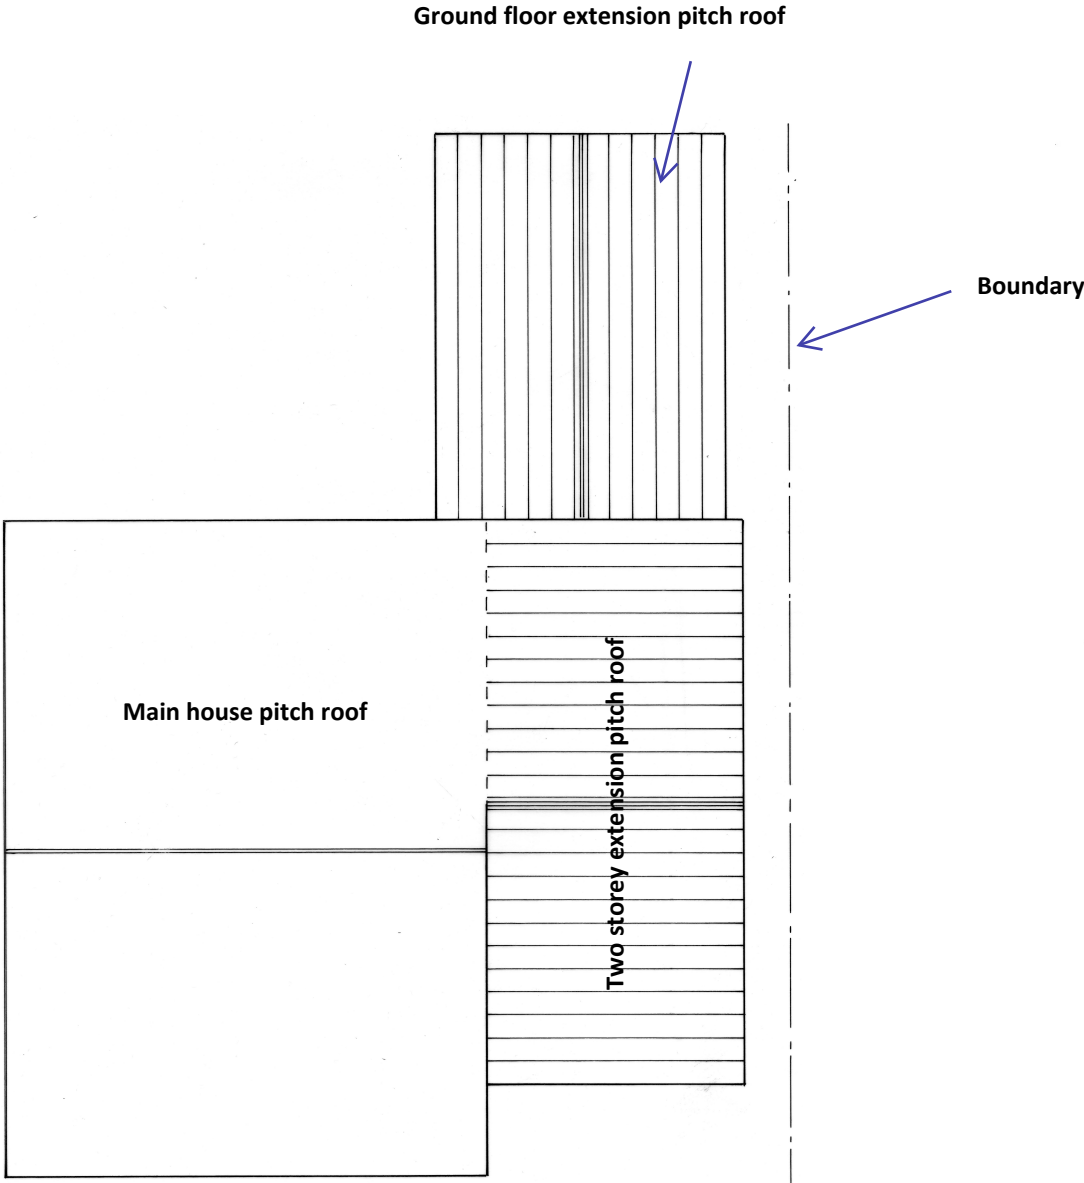

Proposed Roof Plan 1:100

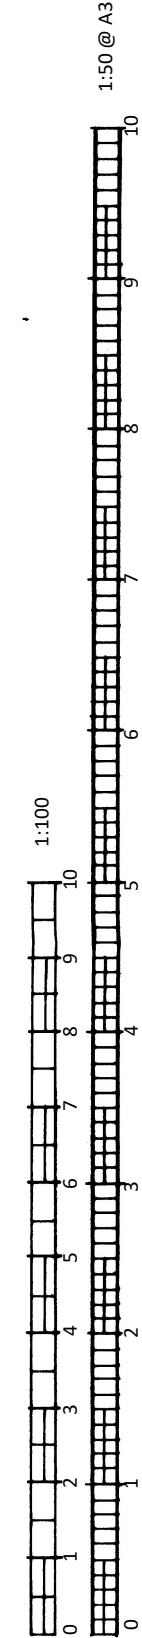

BSB S.Barrett Architectural, Structural & Party Wall Services stevebsbltd@yahoo.com 07974 715009  cabe chartered association of building engineers		32 Rolfe Drive Burgess Hill	Two storey side extension and single storey rear extension  chartered building engineer	CLIENT: Sharbin DATE: 04.02.2025 DRWG No: BSB/24151/8	A3
--	--	---	--	---	--------------------------