




The property owner is required to serve a party structure notice on the adjoining owner as required by The Party Wall etc Act 1996.

If any discrepancies are found with the plans or structural calculations please contact S.Barrett prior to works continuing so amendments can be made before works progress too far.

Take on site measurements before ordering steel beams etc. Do not scale from the plan or use measurements shown in calculations

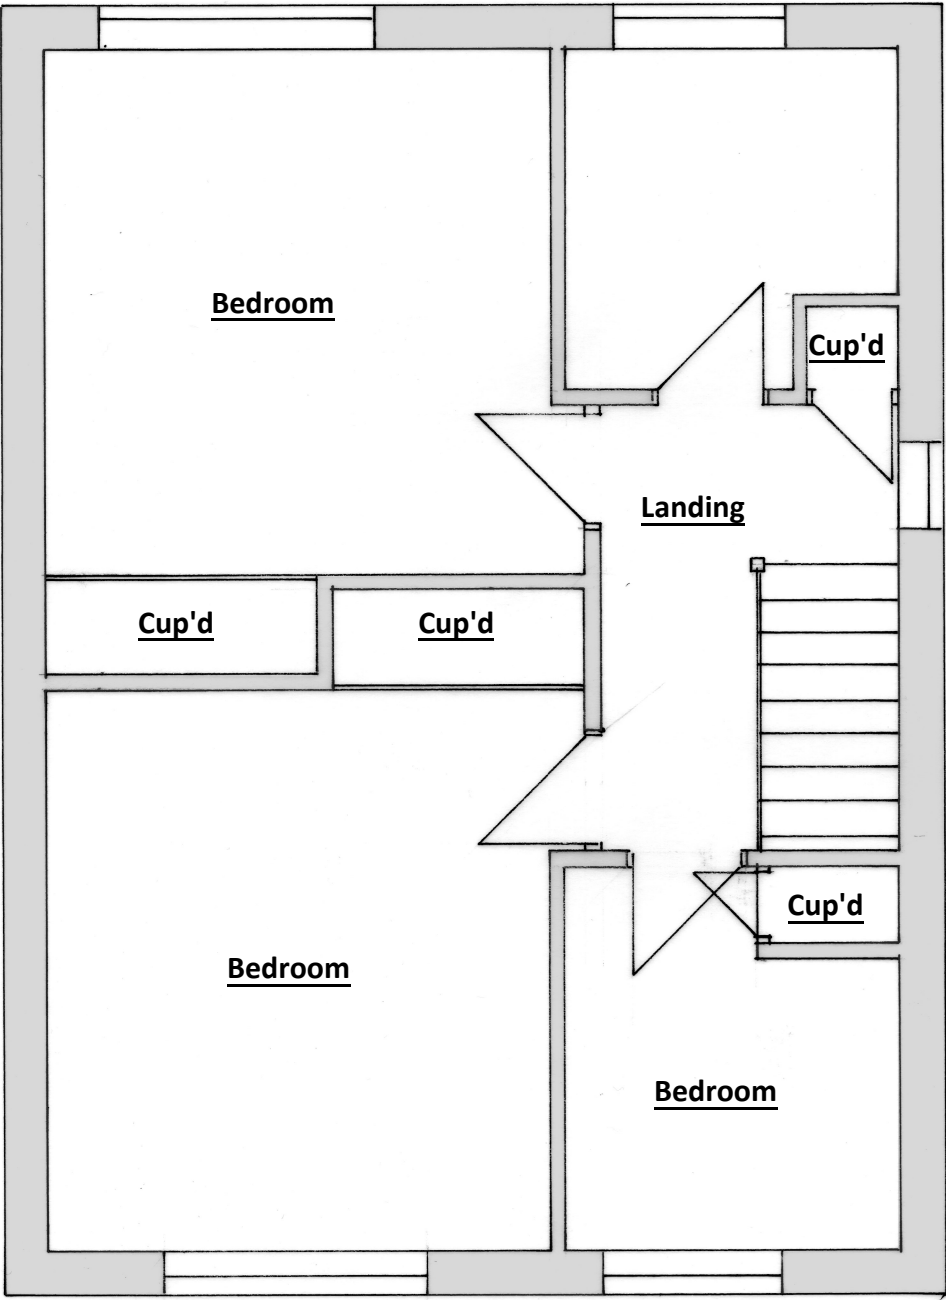

Existing First Floor Plan 1:50

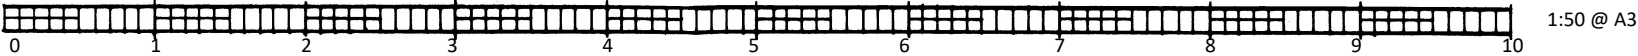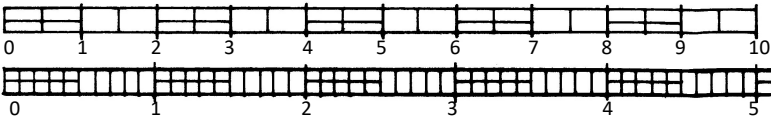

BSBS.Barrett Architectural, Structural & Party Wall Services stevebsbltd@yahoo.com07974 715009	32 Rolfe Drive Burgess Hill	Two storey side extension and single storey rear extension CBUILD Echartered building engineer	CLIENT: Sharbin DATE: 04.02.2025 DRWG No: BSB/24151/2	A3
--	---	---	--	---------------