A3 DRAWING (Print actual size)

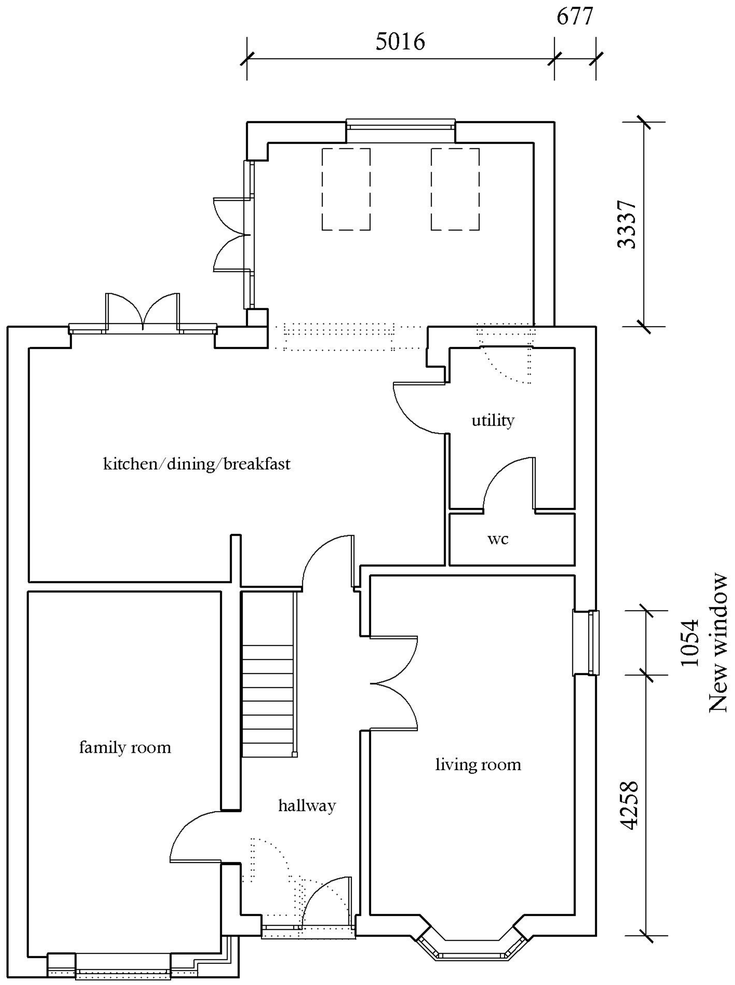

PROPOSED GROUND FLOOR PLAN 1:100

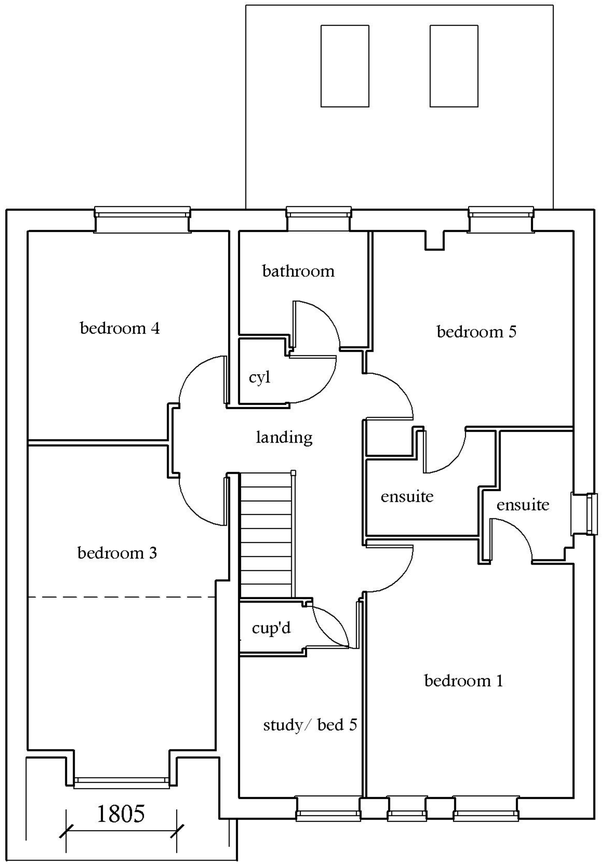

PROPOSED FIRST FLOOR PLAN 1:100

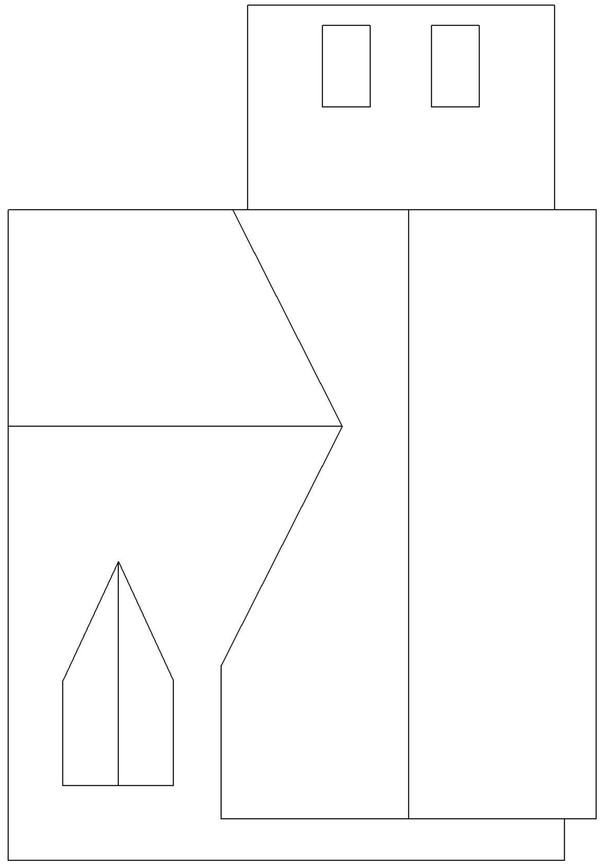

PROPOSED ROOF PLAN 1:100

PLANNING DIMENSIONS
The plan has been drawn to the scales shown for planning purposes only.

0m 1m 2m 3m 4m 5m 6m 7m 8m 9m 10m

Rev A Plan labelling corrected 11032025

Proposal: PROPOSED GARAGE CONVERSION, DORMER, SIDE WINDOW AND GARAGE	
SAB ARCHITECTURAL DESIGN CONSULTANTS	Drawing Description. PROPOSED FLOOR & ROOF PLANS Location. 1 Greenhurst Drive EAST GRINSTEAD RH19 3NE
Tel: 07917858987 Email: stevebulldesign@gmail.com	For: Mr & Mrs Adam Wakefield — Date : March 25
Scale : 1:100	Drawing No: 2025-02-04 — rev. A