
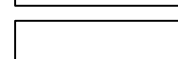
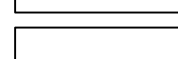


LEGEND - 1:250

General

- **Existing Fence and Gate.**
To be removed.
- **Existing Timber Field Gate.**
To be relocated.
- **Existing Timber Pedestrian Gate.**
To be retained.
- **Existing Hedge.**
To be retained.
- **Existing Wall.**
To be retained and painted.
- **Existing Wall.**
To be retained, painted and screened with planting.
- **Proposed Section of Wall.**
To match existing and be painted/ screened by planting.
- **Proposed Rustic Chestnut Pale Fencing.**

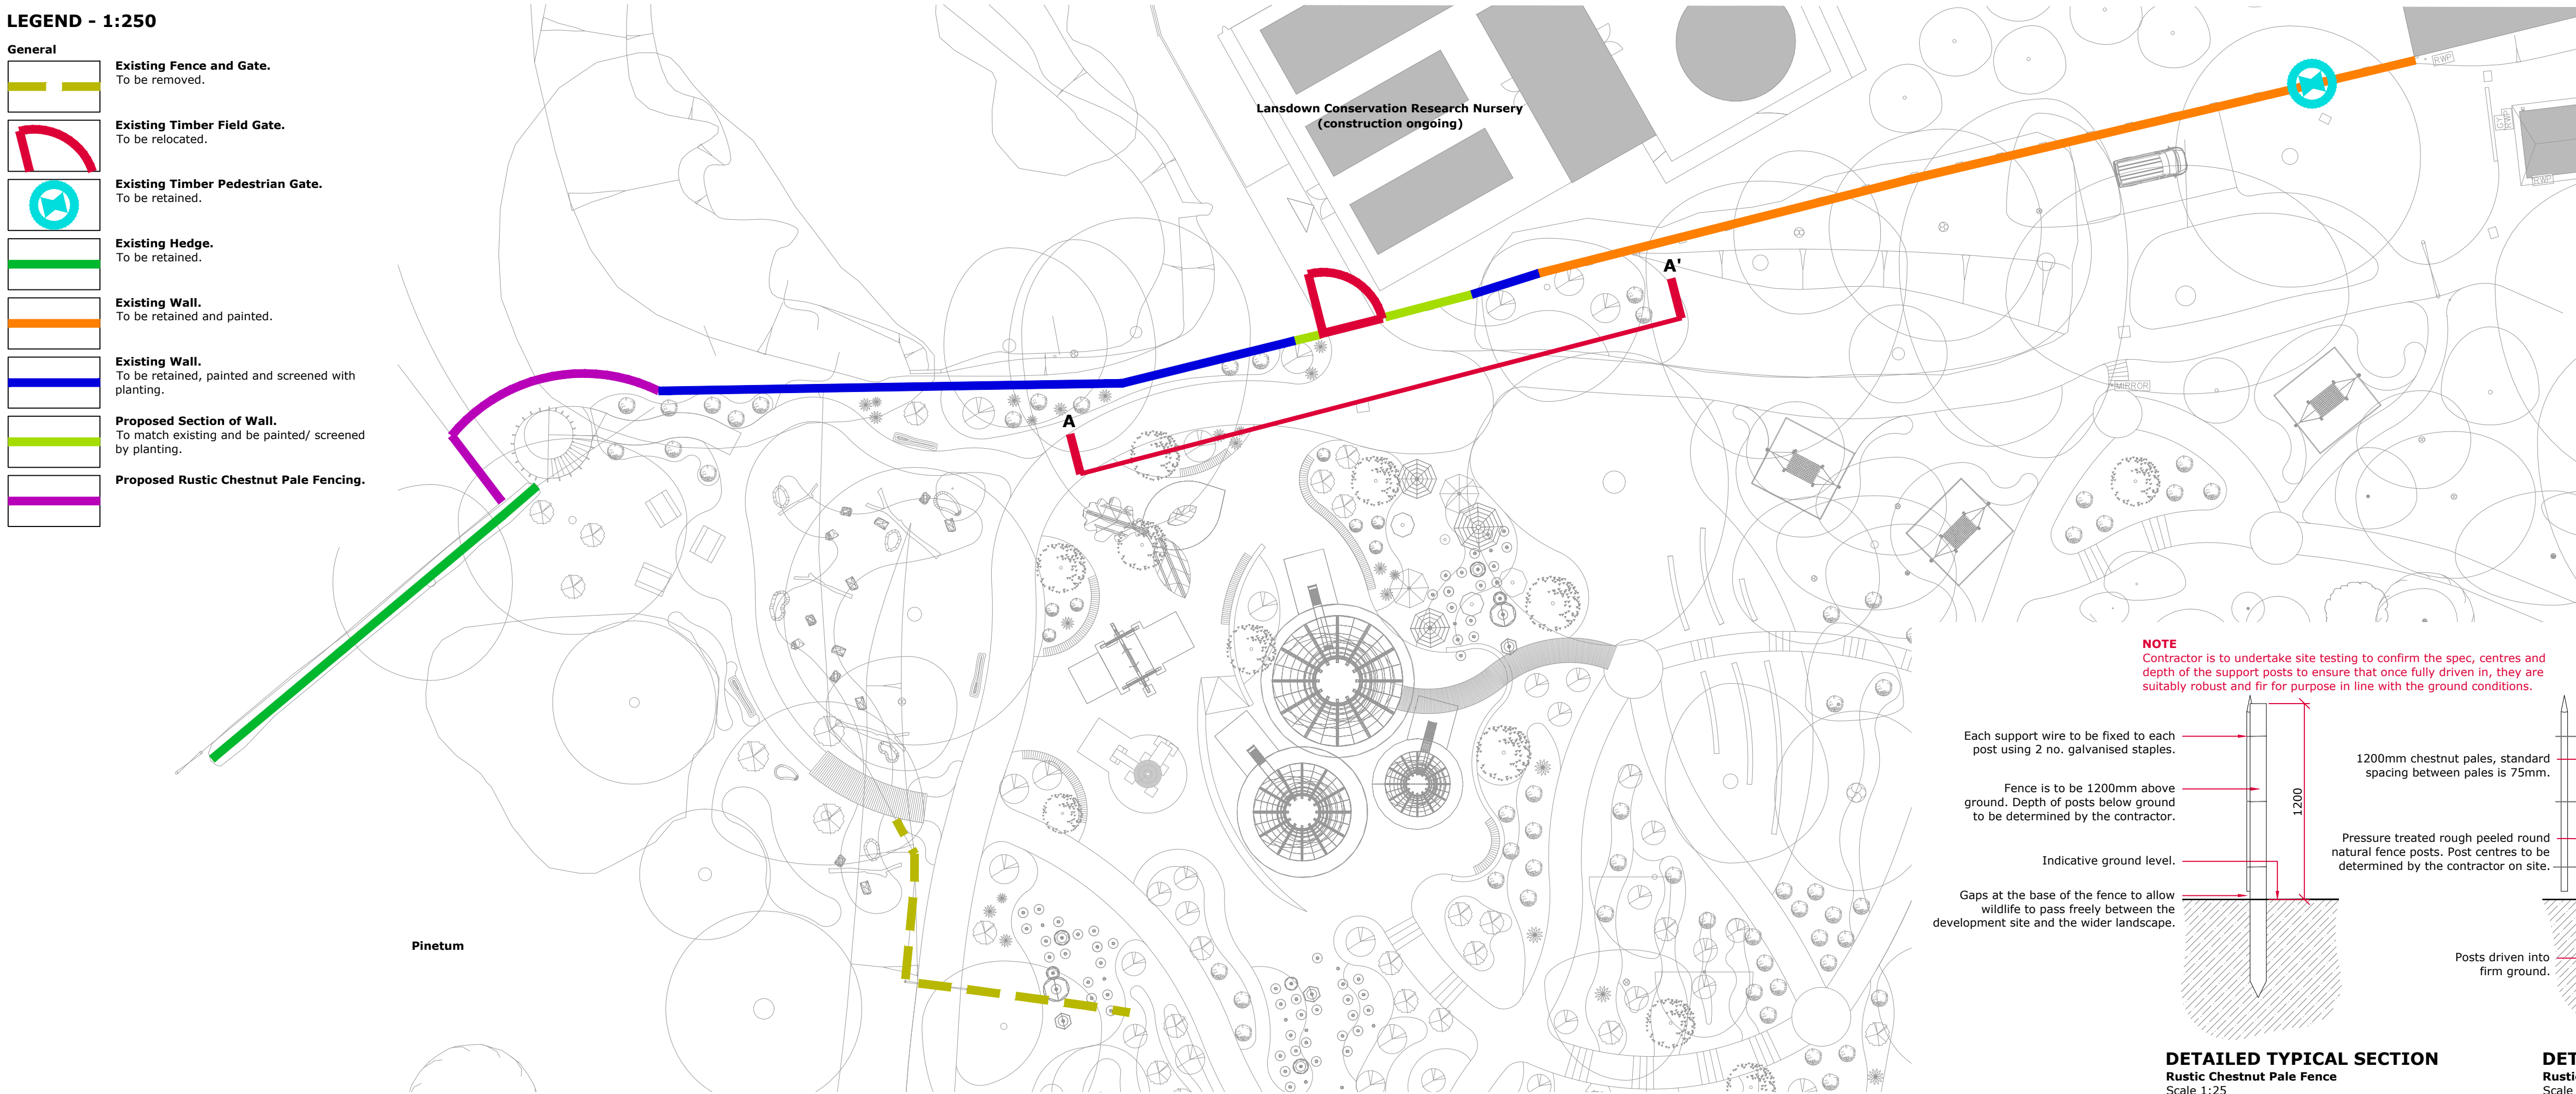

NOTE


Contractor is to undertake site testing to confirm the spec, centres and depth of the support posts to ensure that once fully driven in, they are suitably robust and fir for purpose in line with the ground conditions.

Each support wire to be fixed to each post using 2 no. galvanised staples.


Fence is to be 1200mm above ground. Depth of posts below ground to be determined by the contractor.

Indicative ground level.

Gaps at the base of the fence to allow wildlife to pass freely between the development site and the wider landscape.

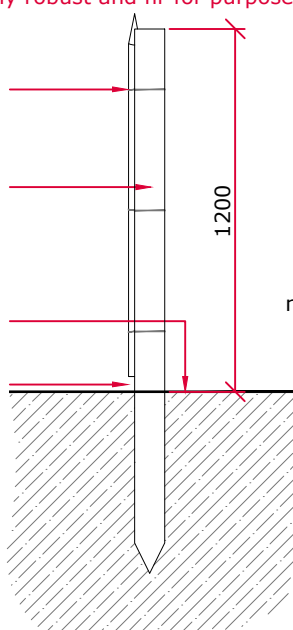

DETAILED TYPICAL SECTION
Rustic Chestnut Pale Fence
Scale 1:25

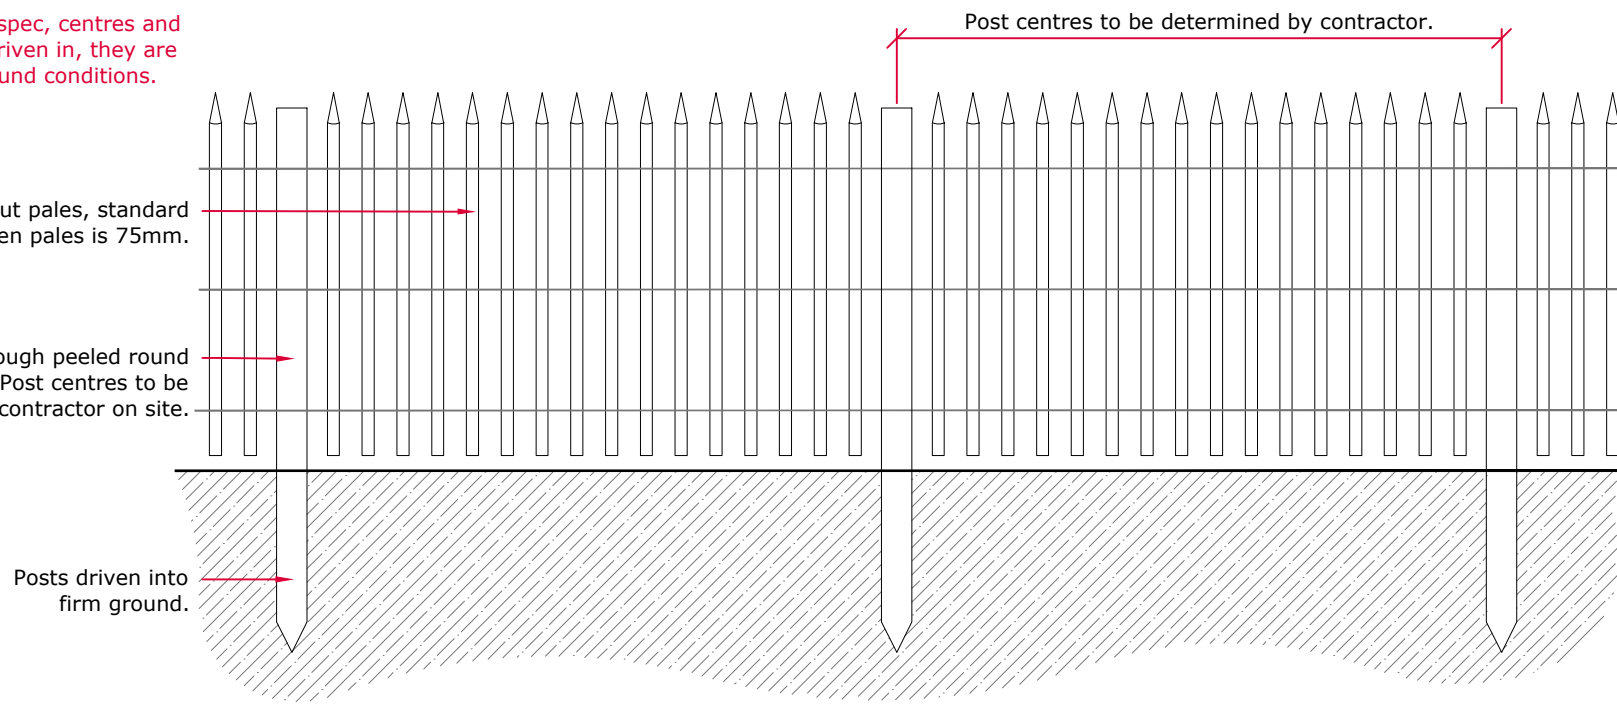


DETAILED TYPICAL ELEVATION
Rustic Chestnut Pale Fence
Scale 1:25




EXISTING NORTHERN BOUNDARY WALL




EXISTING TIMBER FIELD GATE
Northern Boundary - connection to research nursery

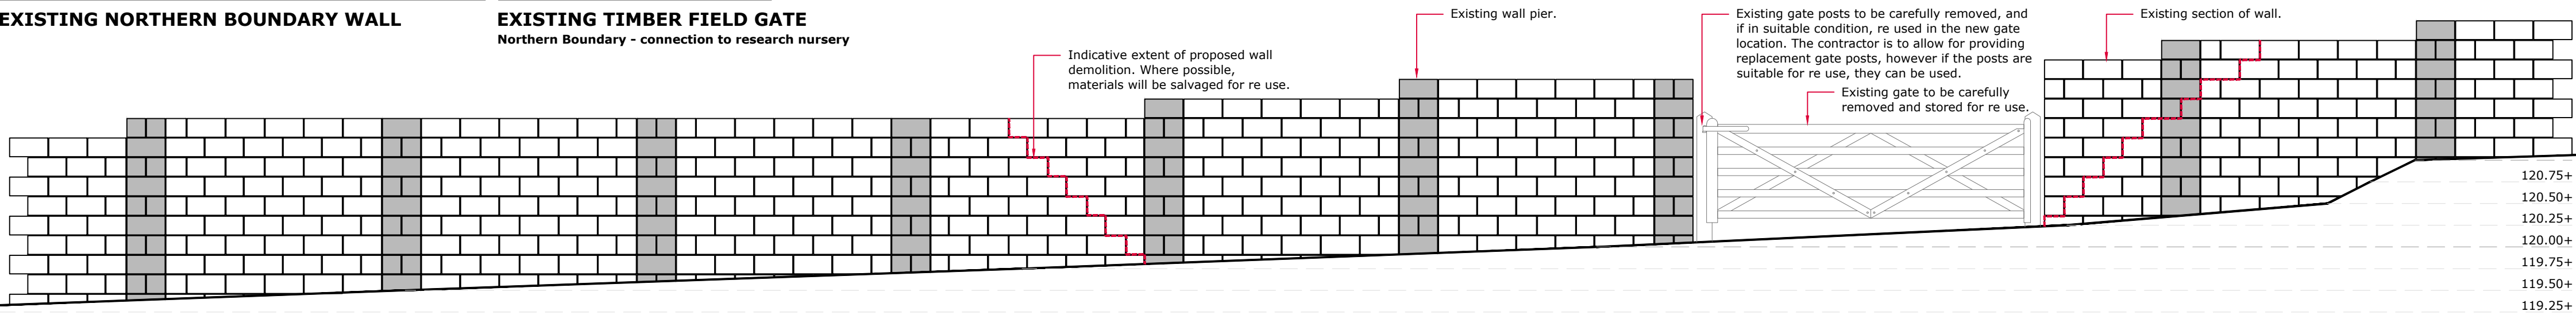


DETAILED ELEVATION A
Existing Elevation
Scale 1:50 @ A1

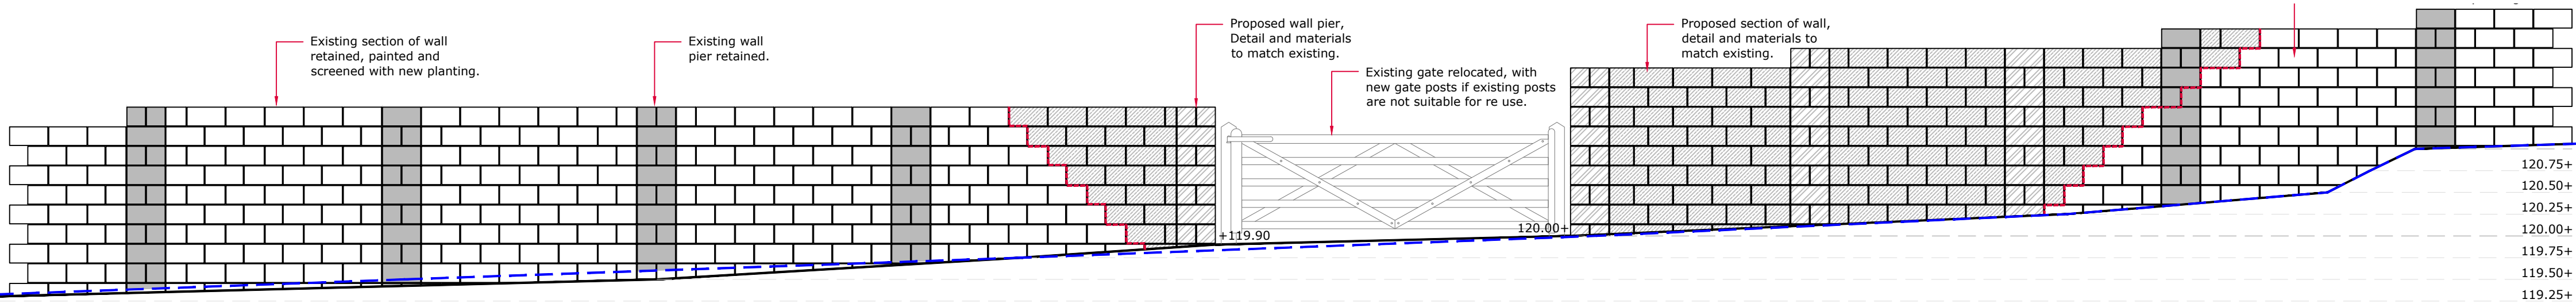

DETAILED ELEVATION A
Proposed Elevation
Scale 1:50 @ A1

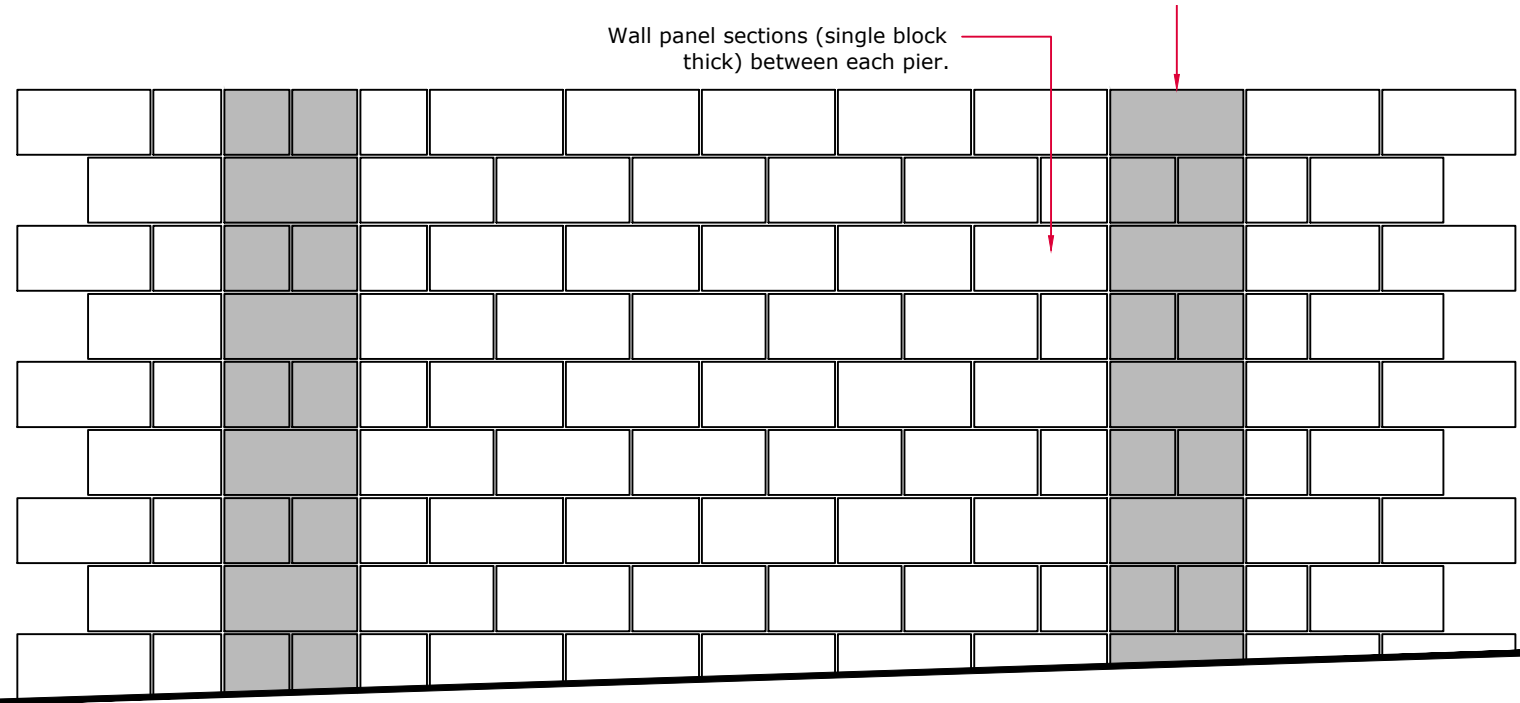


EXISTING TYPICAL BLOCK WALL ELEVATION
Scale 1:25

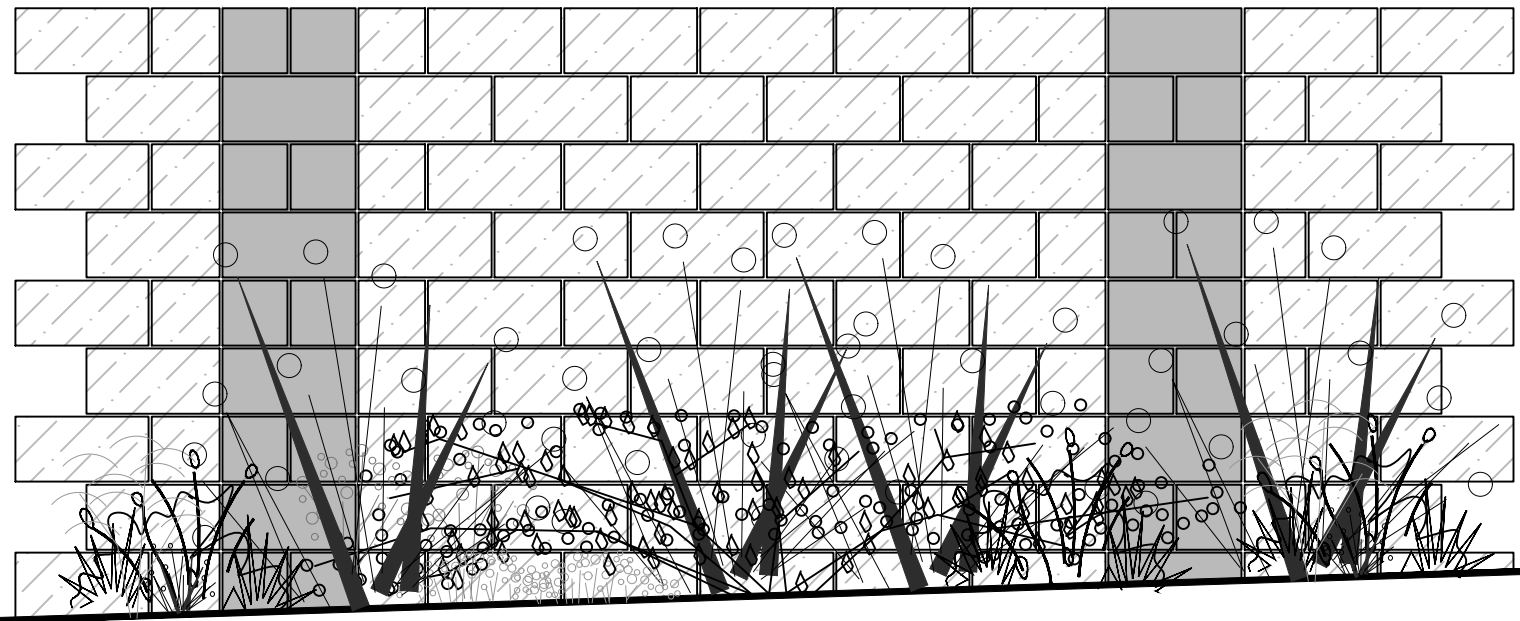

PROPOSED TYPICAL BLOCK WALL ELEVATION
Wall to be painted and buffer planting added to mitigate the visual impact of the wall.
Scale 1:25

Rev	Description	By	Chk	Date	NOTES - IF IN DOUBT, ASK	CDM - SAFETY, HEALTH & ENVIRONMENTAL INFORMATION
--	Issue for planning submission.	DH	LH	17.07.26	1. Do not scale directly from this drawing. 2. All dimensions are in millimetres. 3. All levels are shown in metres Above Ordnance Datum (AOD). 4. All levels and dimensions are to be checked on site by the site manager/contractor prior to commencing any works or ordering any materials. 5. This drawing is to be viewed in conjunction with all other detailed drawings and specifications from all members of the design team. 6. Any conflicts/discrepancies are to be highlighted to Southern Green prior to commencing works or ordering any materials. 7. All products and materials shown on this drawing, are to be provided as specified or as 'equal and approved' by the client/ design team.	Principal Designer: Studio Hardie Construction: Working on a stepped site, unidentified below ground constraints and services. Same as above. Maintenance/ Cleaning: Same as above. Decommissioning/ Demolition: Same as above. It is assumed that all works will be carried out by a competent contractor, working where appropriate, to their own approved method statement. This is not an exhaustive list and reference must be made to the Construction Phase Plan or Health and Safety File and any additional Risk Assessment documents available.

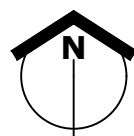

0m 0.25m 0.5m 1m
Scale Bar - 1:25 @ A1

0m 0.5m 1m 2.5m
Scale Bar - 1:50 @ A1

0m 1m 5m 10m
Scale Bar - 1:250 @ A1

1544_WAKEHURST PLAY PROJECT

Kew Wakehurst
Boundary Treatments Plan

1544_210
As shown @ A1

Rev -
13.07.26
RH17 6TN

Drawing Issue Status

- ☐ Comment/ Approval
- ☐ Contract
- ☐ Costing
- ☐ Construction
- ☒ Planning
- ☐ Record Dwg
- ☐ Tender
- ☐ BIM

© Copyright and all intellectual property rights remain vested in Southern Green Ltd

0191 440 0034
www.southerngreen.co.uk
studio@southerngreen.co.uk

SouthernGreen