


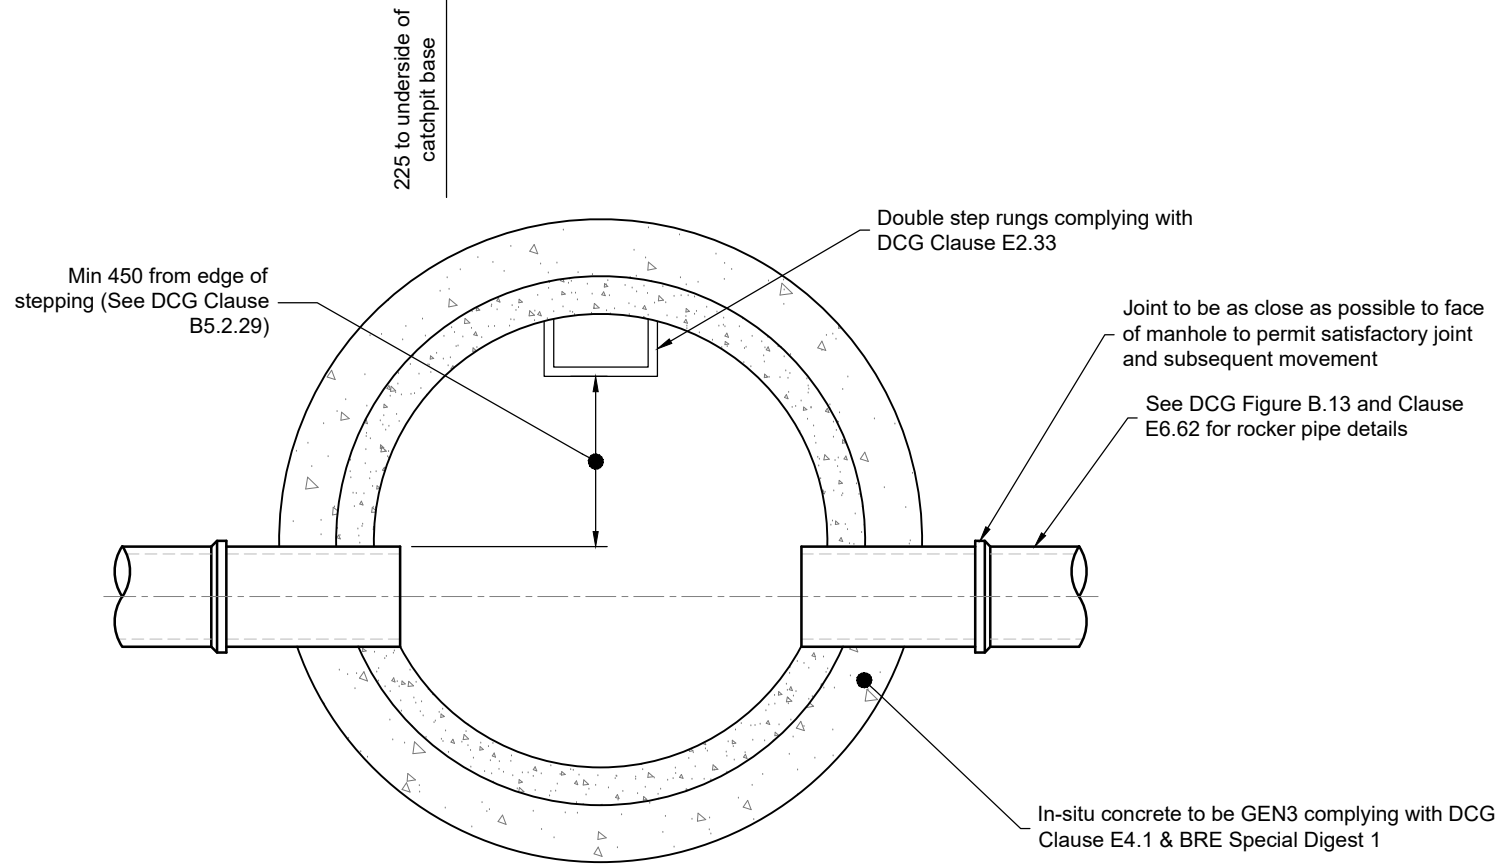


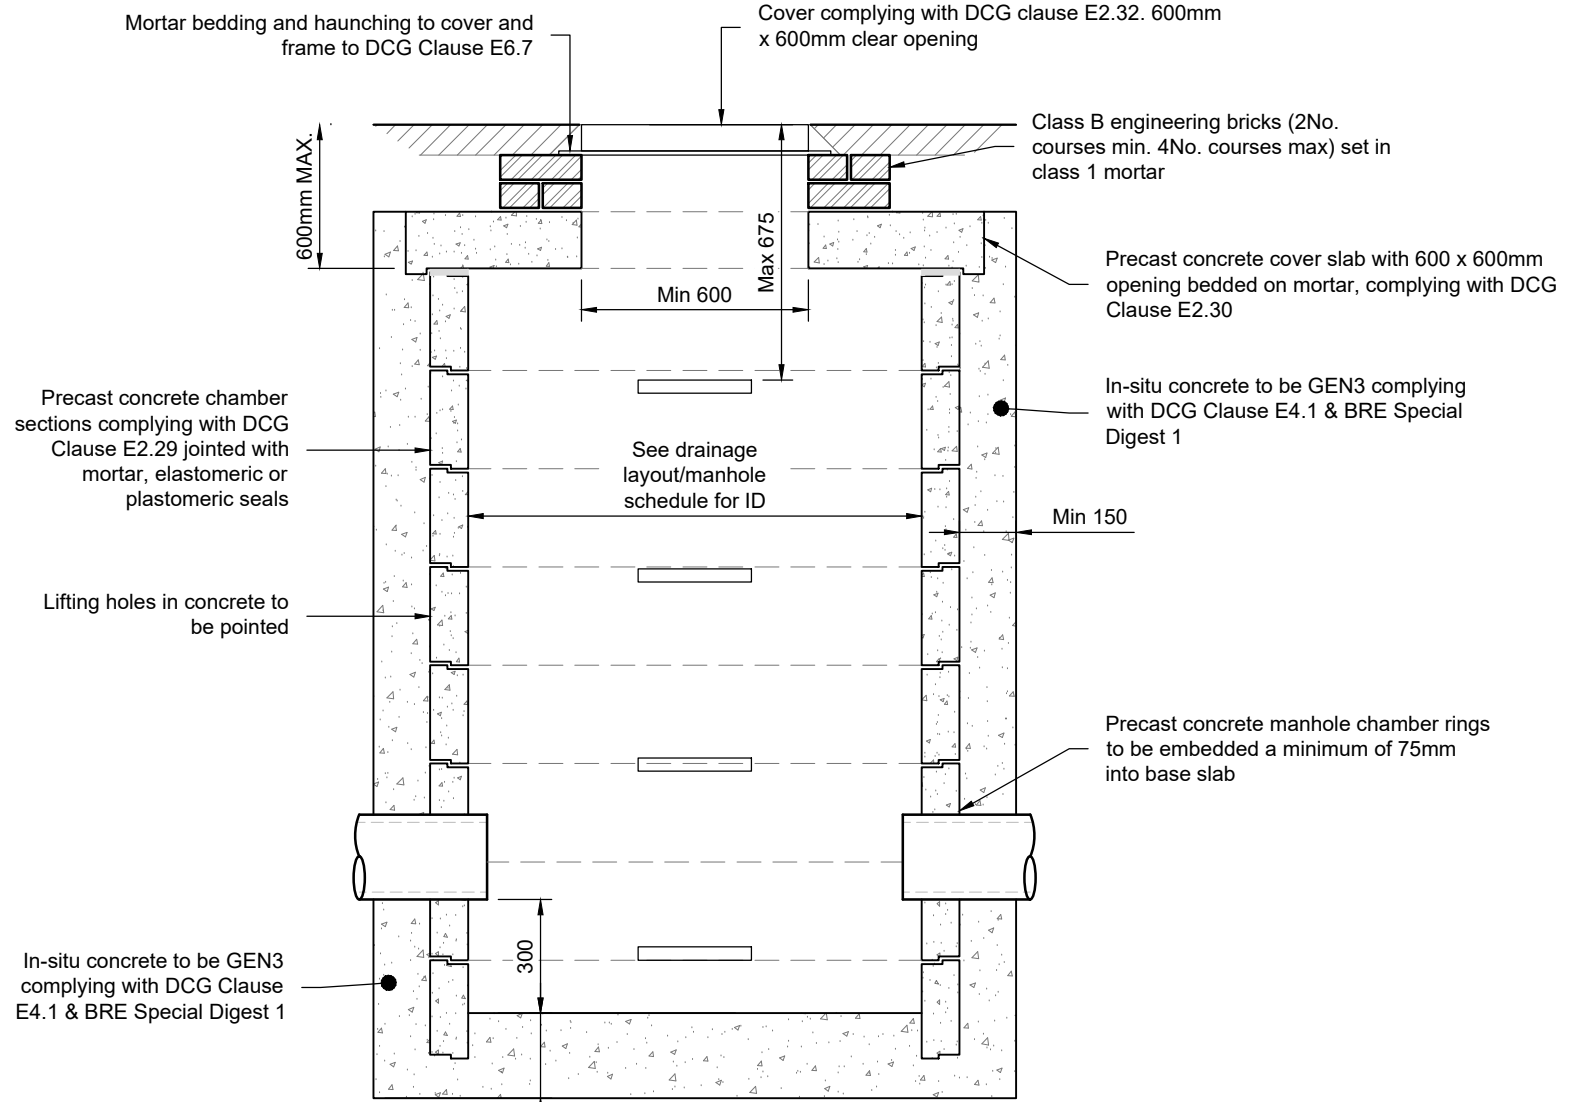


MANHOLE TYPE D
CATCHPIT
SCALE 1:20

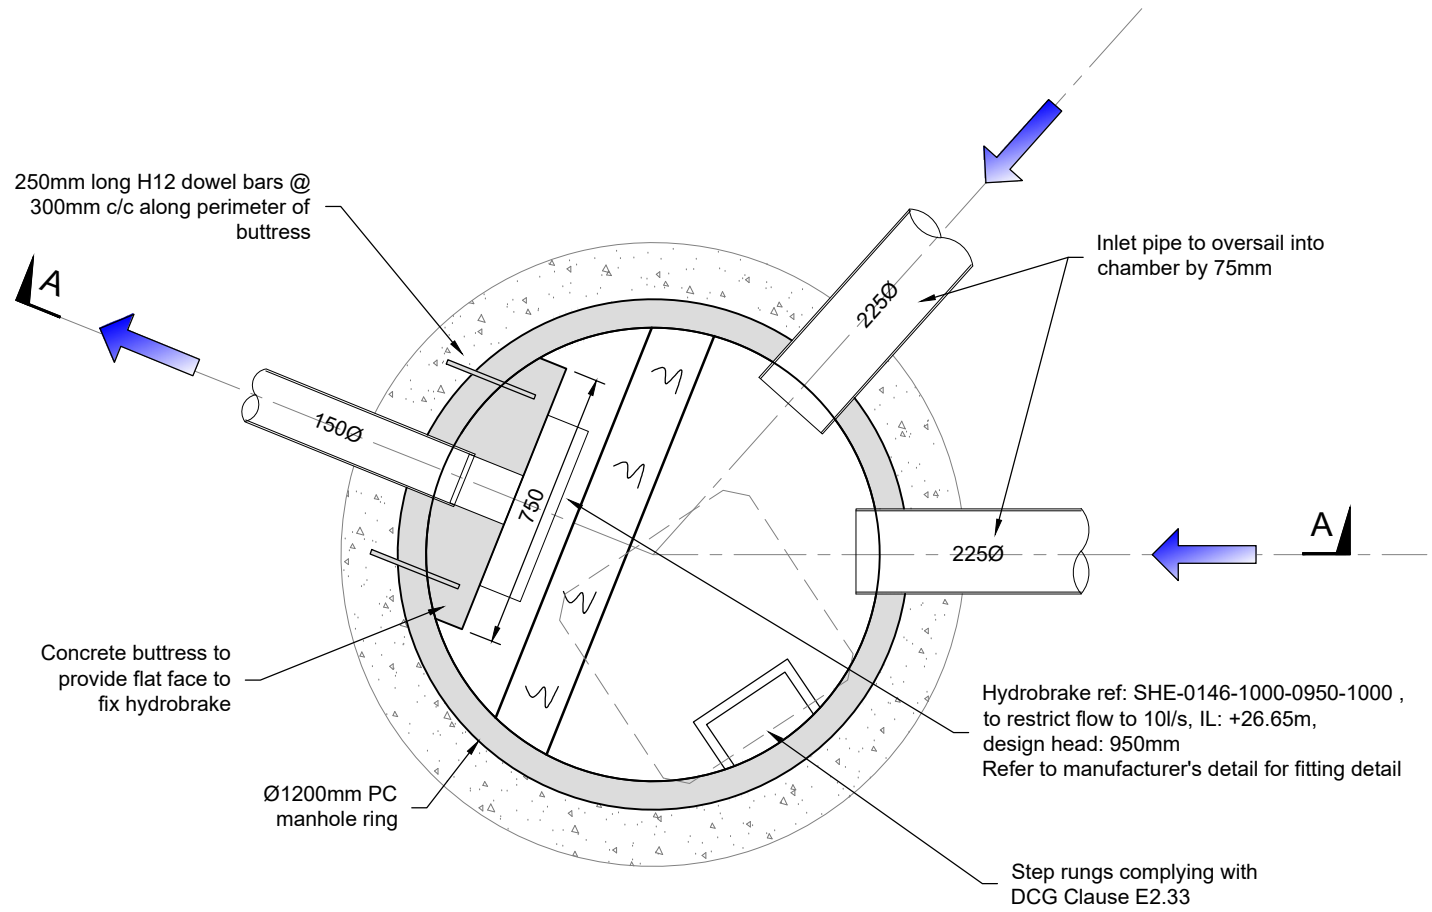

CONTROL CHAMBER CONSTRUCTION
DETAILS - SWMH08
Scale 1:20

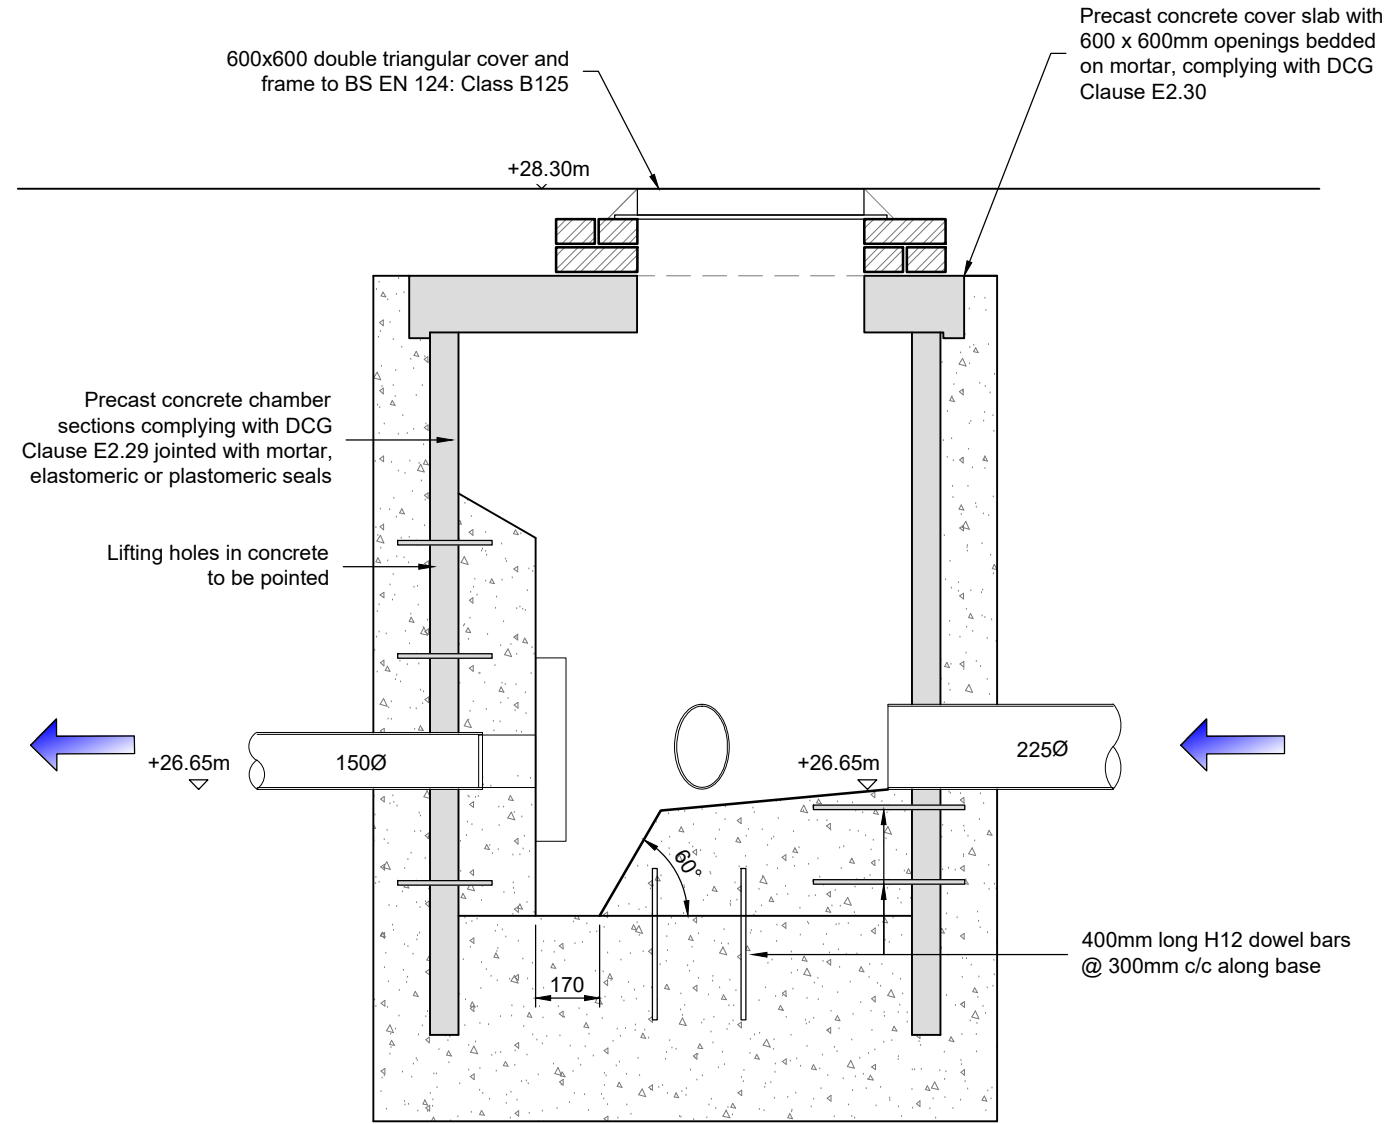

SECTION A-A
Scale 1:20

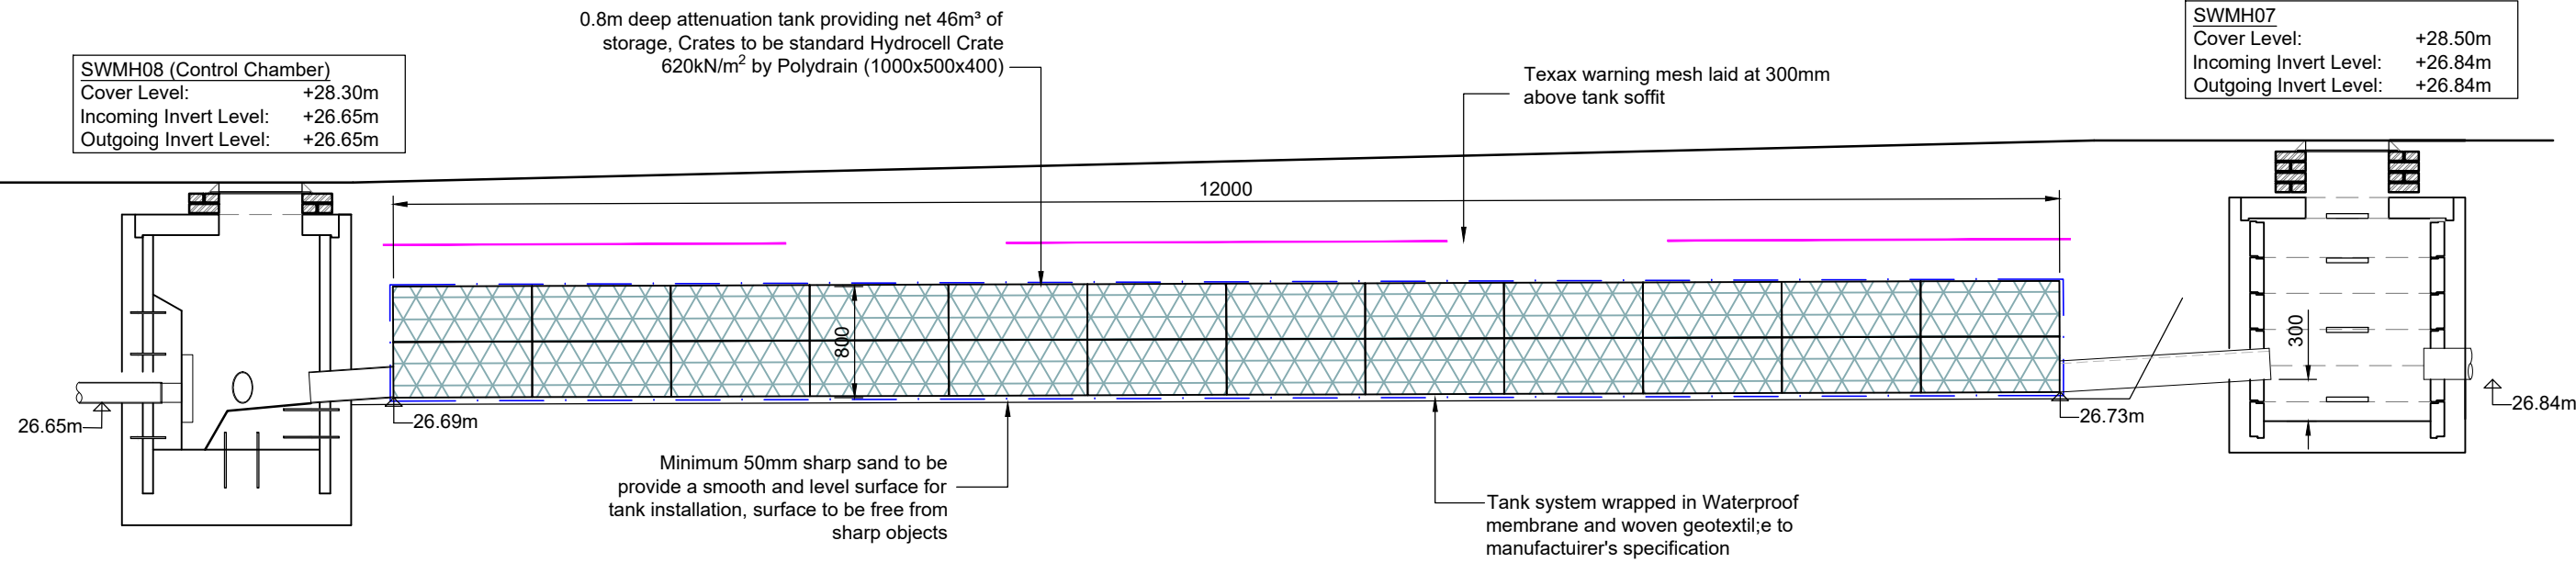

SECTION THROUGH ATTENUATION
Scale 1:50

Notes

- Do not scale off this drawing.
- Should there be any conflict between the details indicated on this drawing and those indicated on other drawings the engineer should be informed prior to construction on site.
- All drawings are in millimetres unless otherwise stated.
- It is the responsibility of the contractor to execute the works at all times in strict accordance with the requirements of the health and safety at work act 1974 and cdm regulations 2015.
- All drainage is to be constructed in accordance with the building regulations.
- Drainage on site is considered as private, and is not subject to being adopted.
- All manhole cover levels are approximate.
- All rainwater downpipes to be fitted with a rodding facility located above ground level.

CONSTRUCTION

C2	ATTENUATION CRATE SIZE CHANGED AND SWMH08 OUT PIPE DIAMETER CHANGED	NH	EP	EP	14.11.25
C1	CONSTRUCTION ISSUE	EP	NH	EP	01.10.25
P2	DETAILS FOR SWMH08 CHANGED	EP	PM	EP	30.09.25
P1	FIRST ISSUE	EP	PM	EP	10.09.25
REV	DESCRIPTION	BY	CHK	APP	DATE

REVISION TABLE

HBPW CONSULTING ENGINEERS	43 BRIDGEGATE RETTFORD NOTTINGHAMSHIRE DN22 7UX TEL: (01777) 869896 www.hbpw.co.uk
-------------------------------------	---

CLIENT:	NATIONWIDE ENGINEERING
---------	-----------------------------------

HBPW PROJECT NUMBER:	SL08556
PROJECT:	UNIT A, CONSORT WAY BURGESS HILL

DRAWING:	DRAINAGE CONSTRUCTION DETAILS, SHEET 2
----------	---

PROJECT ENGINEER: E. PARRY		DRAWN: E. PARRY		
CHECKED: P. MONAGHAN		APPROVED: E. PARRY		
DATE: 10.09.2025	SCALE: AS SHOWN	SIZE: A1	SUITABILITY: S3	REVISION: C02

DOCUMENT REFERENCE NUMBER:	SL08556-HBPW-00-ZZ-D-C-05004
----------------------------	-------------------------------------