
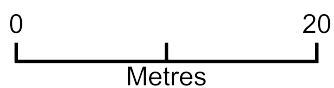


7673313 70 Lewes Road (pa)

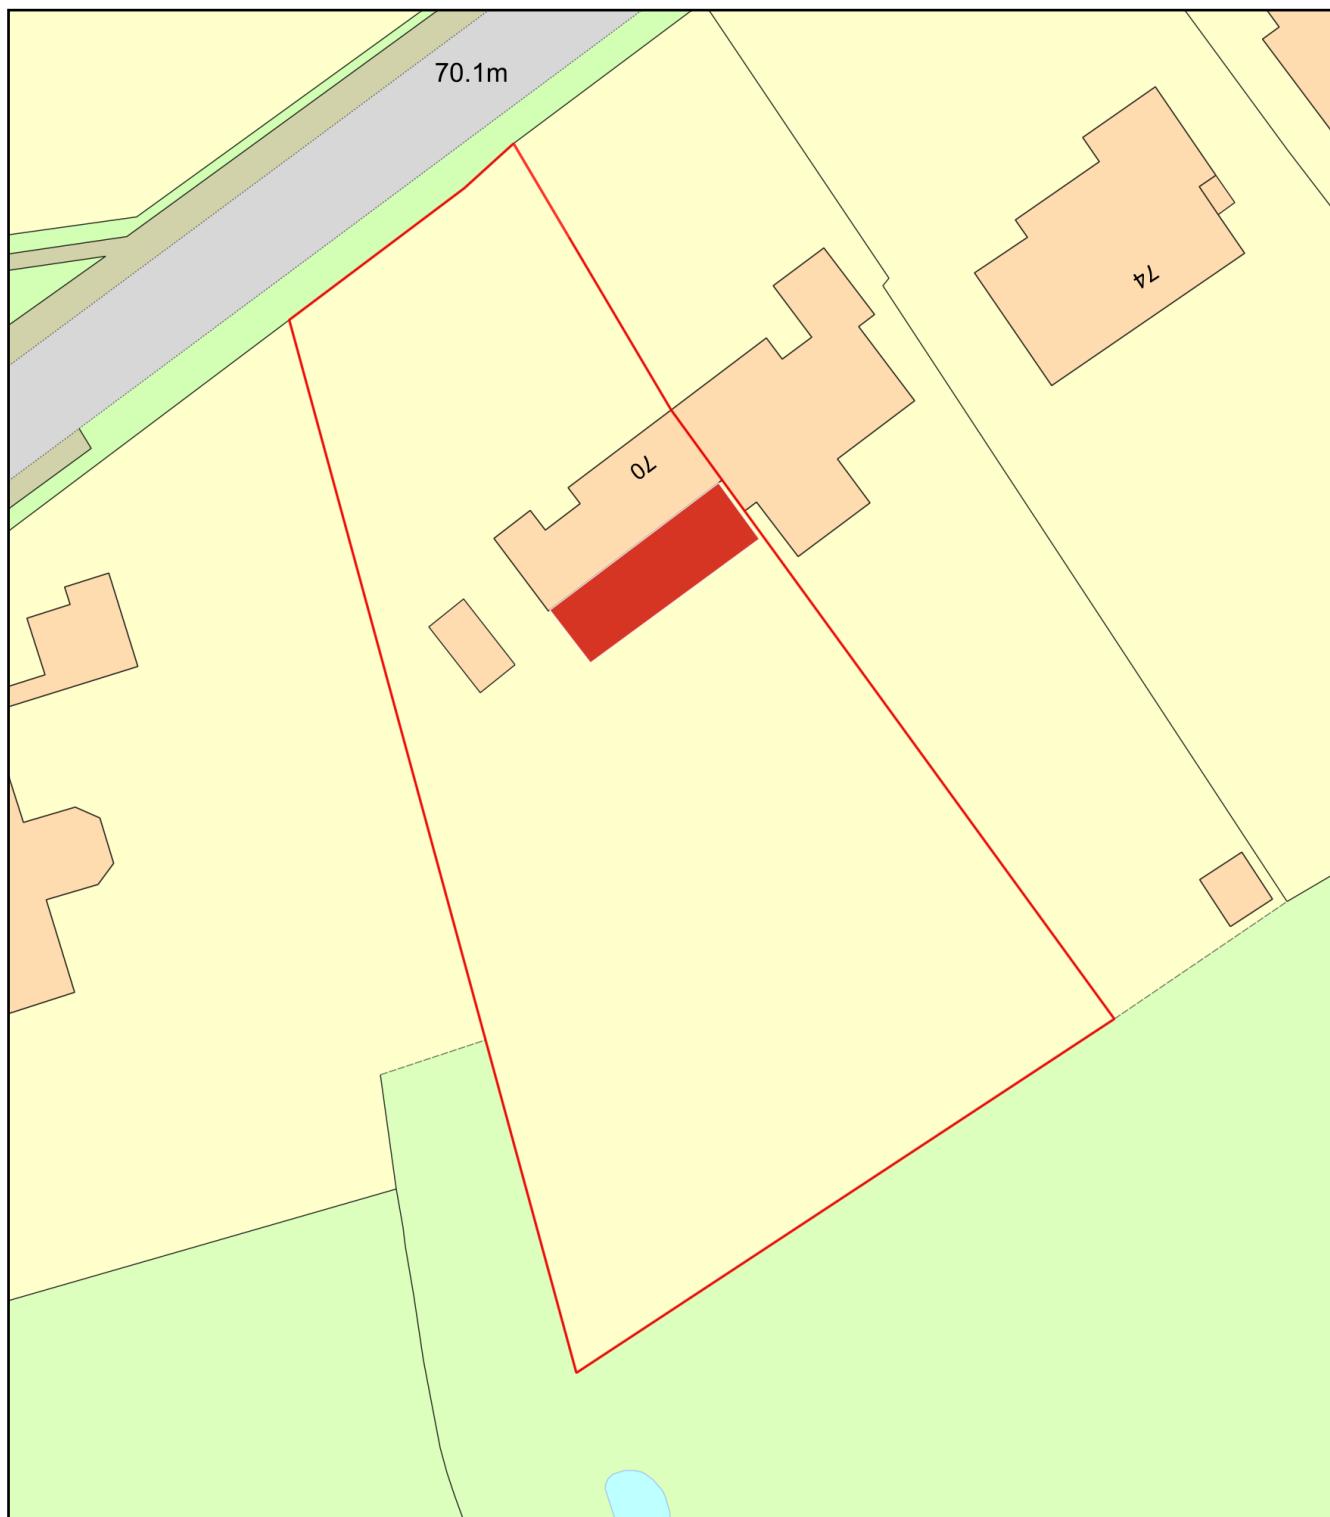

Plan Produced for: 70 LEWES ROAD

Date Produced: 06 Feb 2026

Plan Reference Number: TQRQM26037095637895

Scale: 1:500 @ A4