
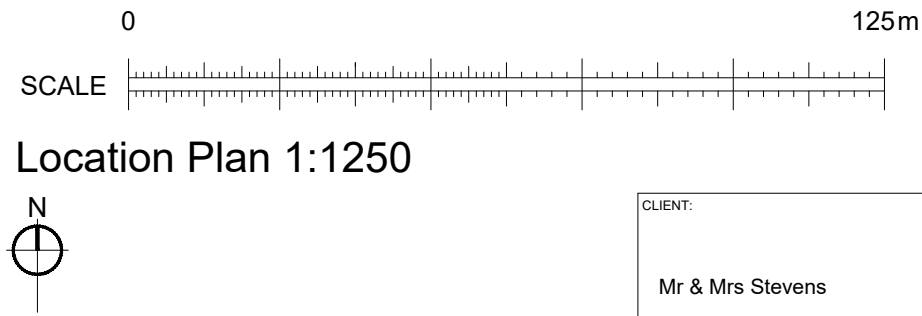
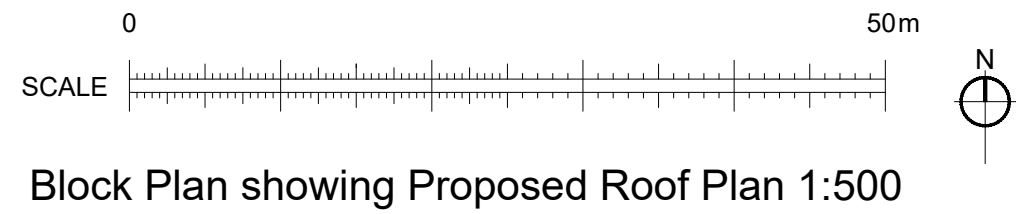
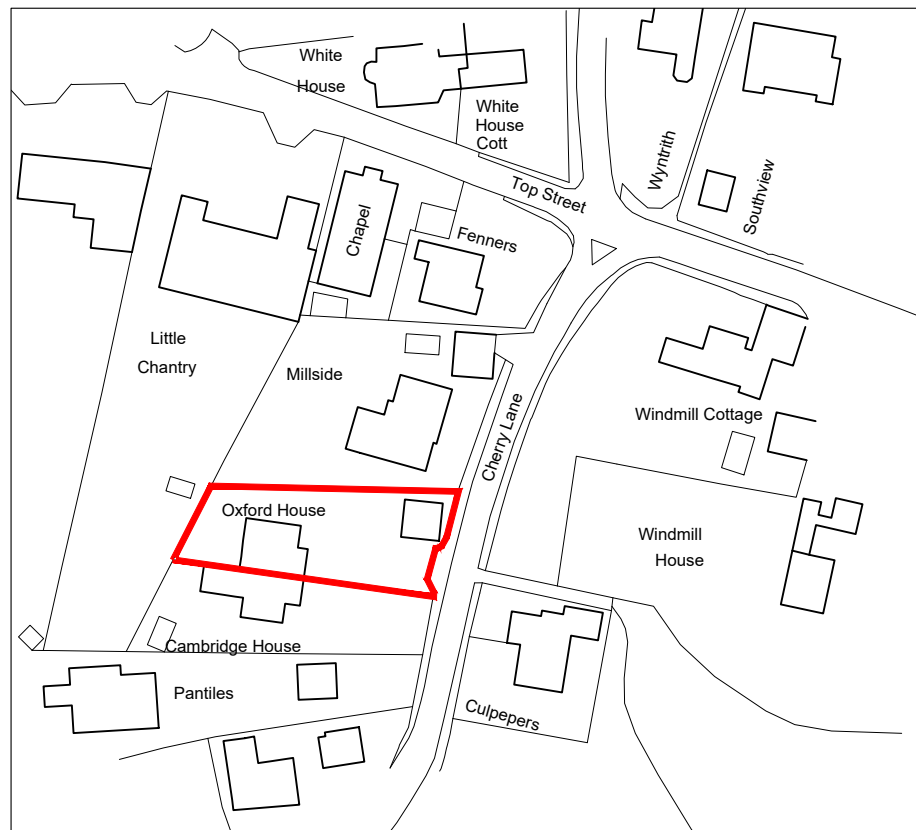


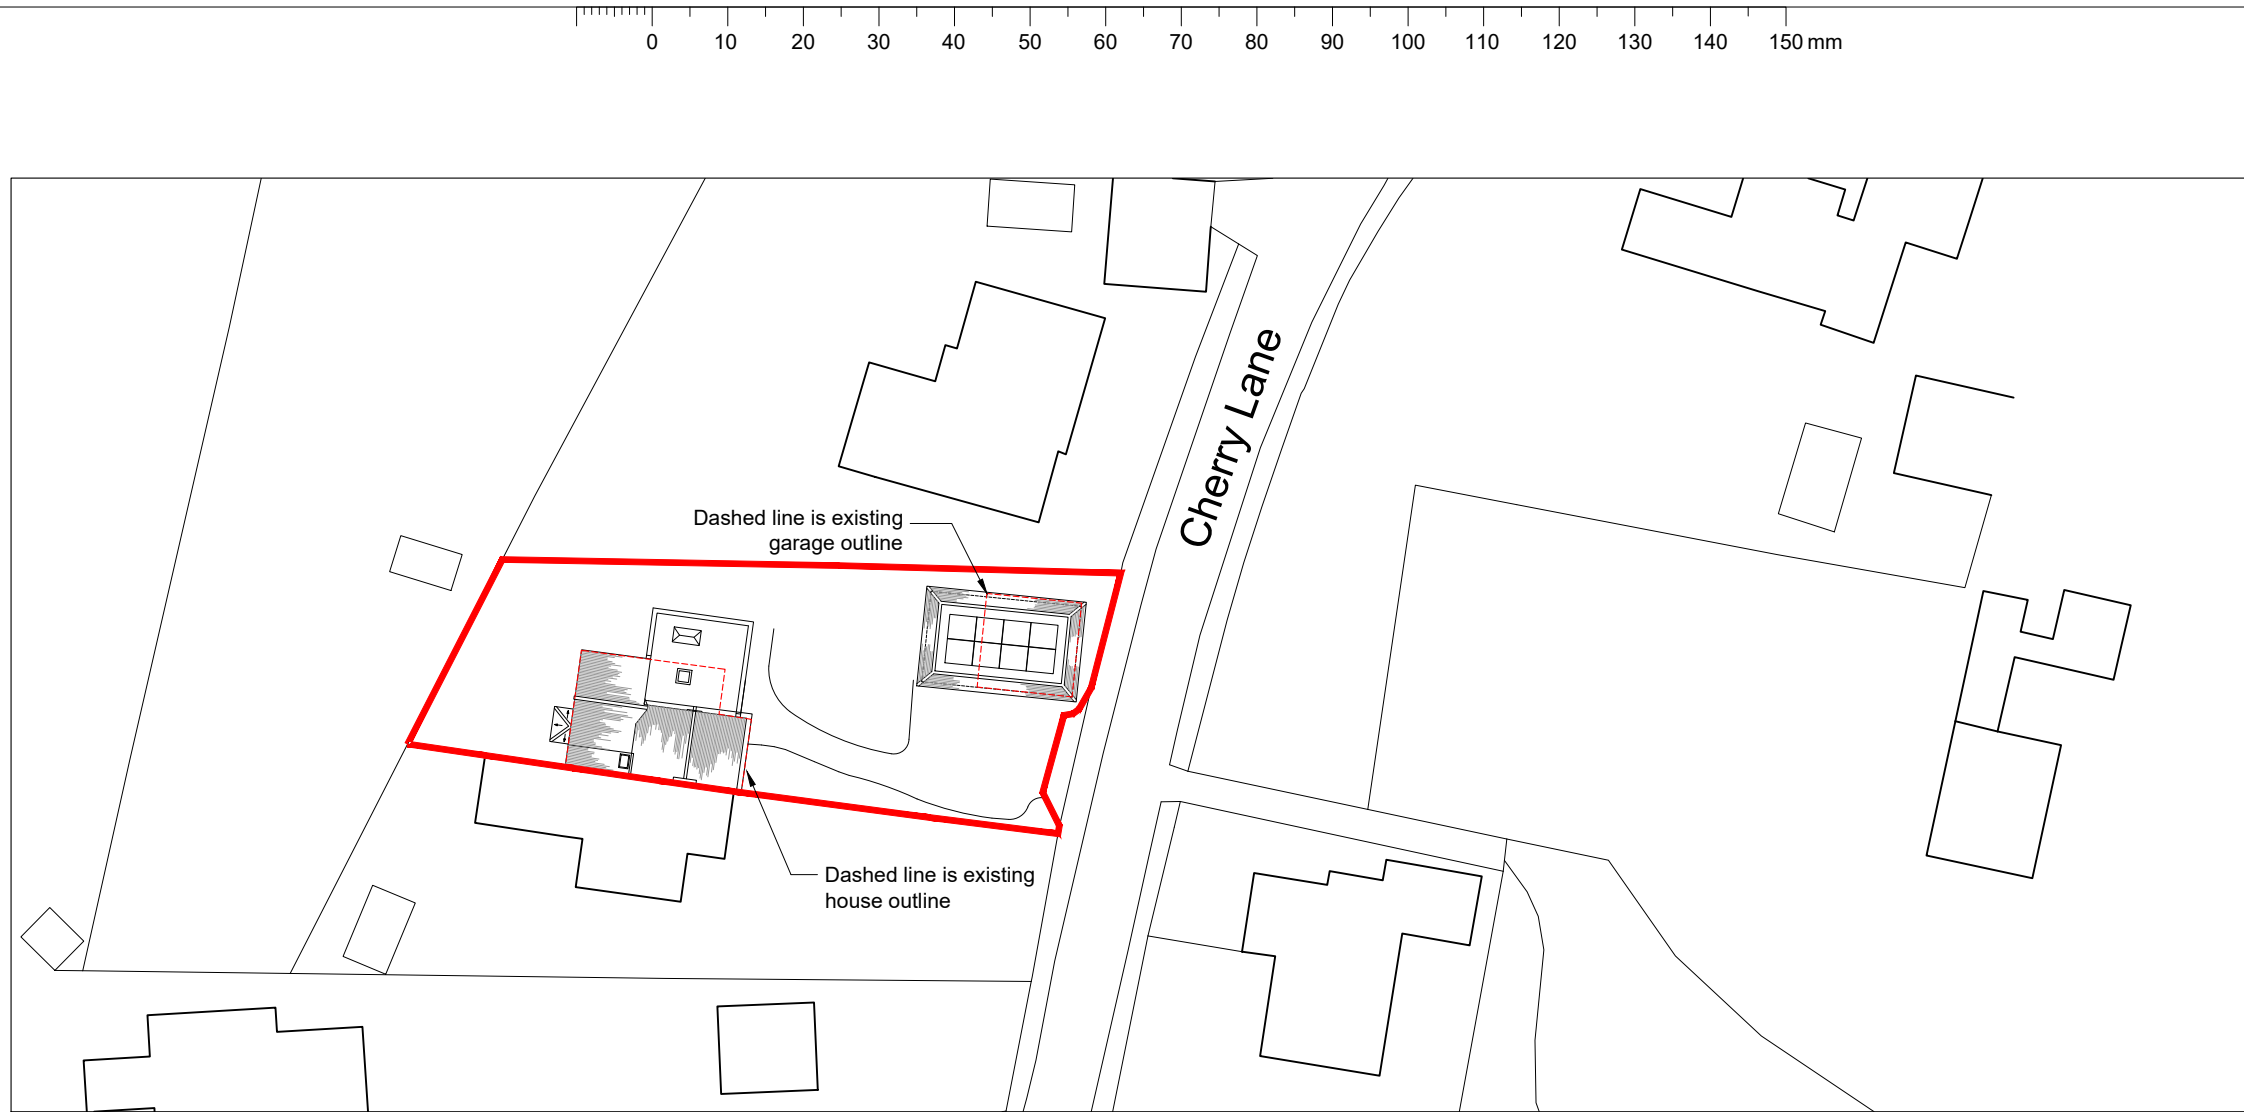

					CHECK ALL DIMENSIONS ON SITE DO NOT SCALE OFF DRAWING NOT FOR CONSTRUCTION DRAWING FOR PLANNING PURPOSES ONLY			
REV			DATE		DESCRIPTION		INITIAL	
REVISION:						NOTES:		
CLIENT:				DESCRIPTION:				
Mr & Mrs Stevens				Extensions and Alterations Location and block plan				
SCALE:		DATE:		DRAWN:		PROJECT:		
1:1250 @ A3 1:500 @ A3		June 26'		PF/TR		Oxford House Cherry Lane, Bolney. RH17 5PR		
DRAWING NUMBER:						REVISION:		
22527 - 101						B		
© Copyright RATHBONE MILLER LIMITED								