
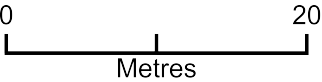


Ranelagh_Solar_Block Plan_290626

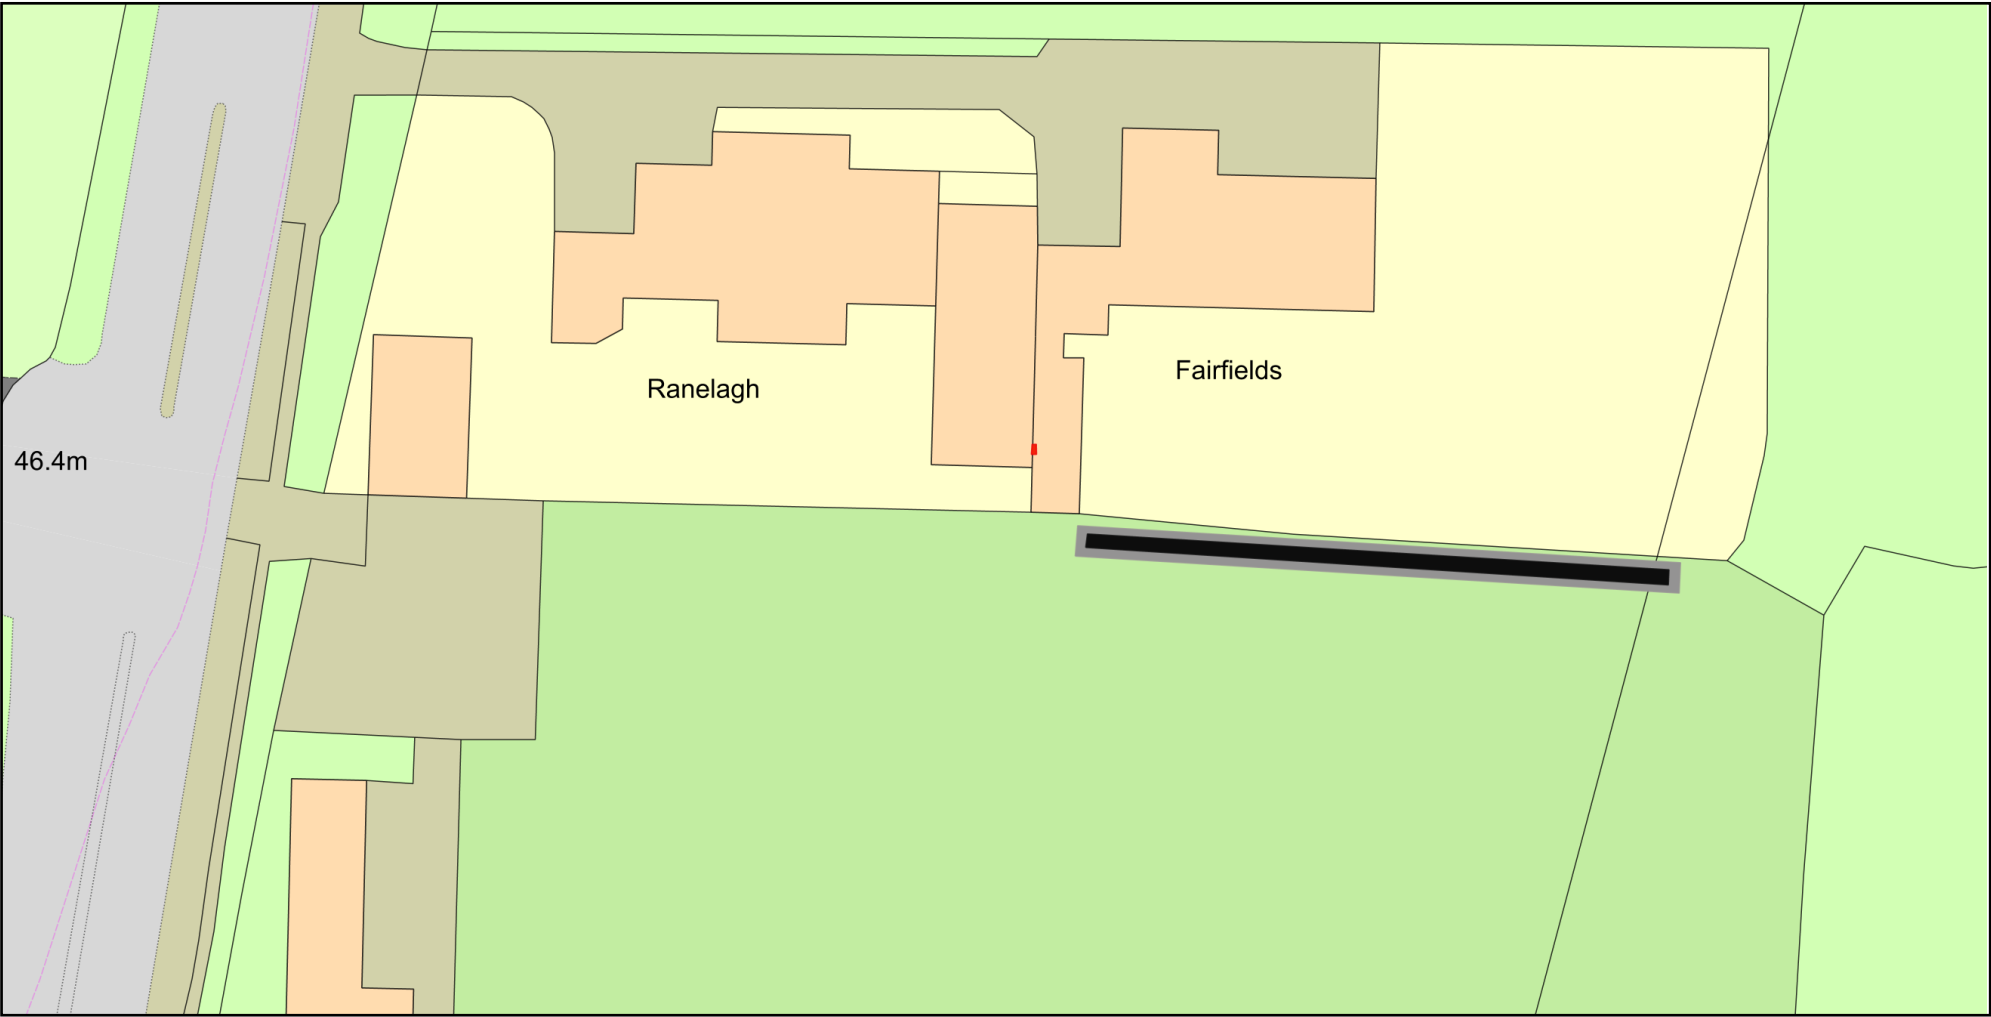

Plan Produced for: Suzanne Holden

Date Produced: 29 Jun 2026

Plan Reference Number: TQRQM26180153433626

Scale: 1:500 @ A4