



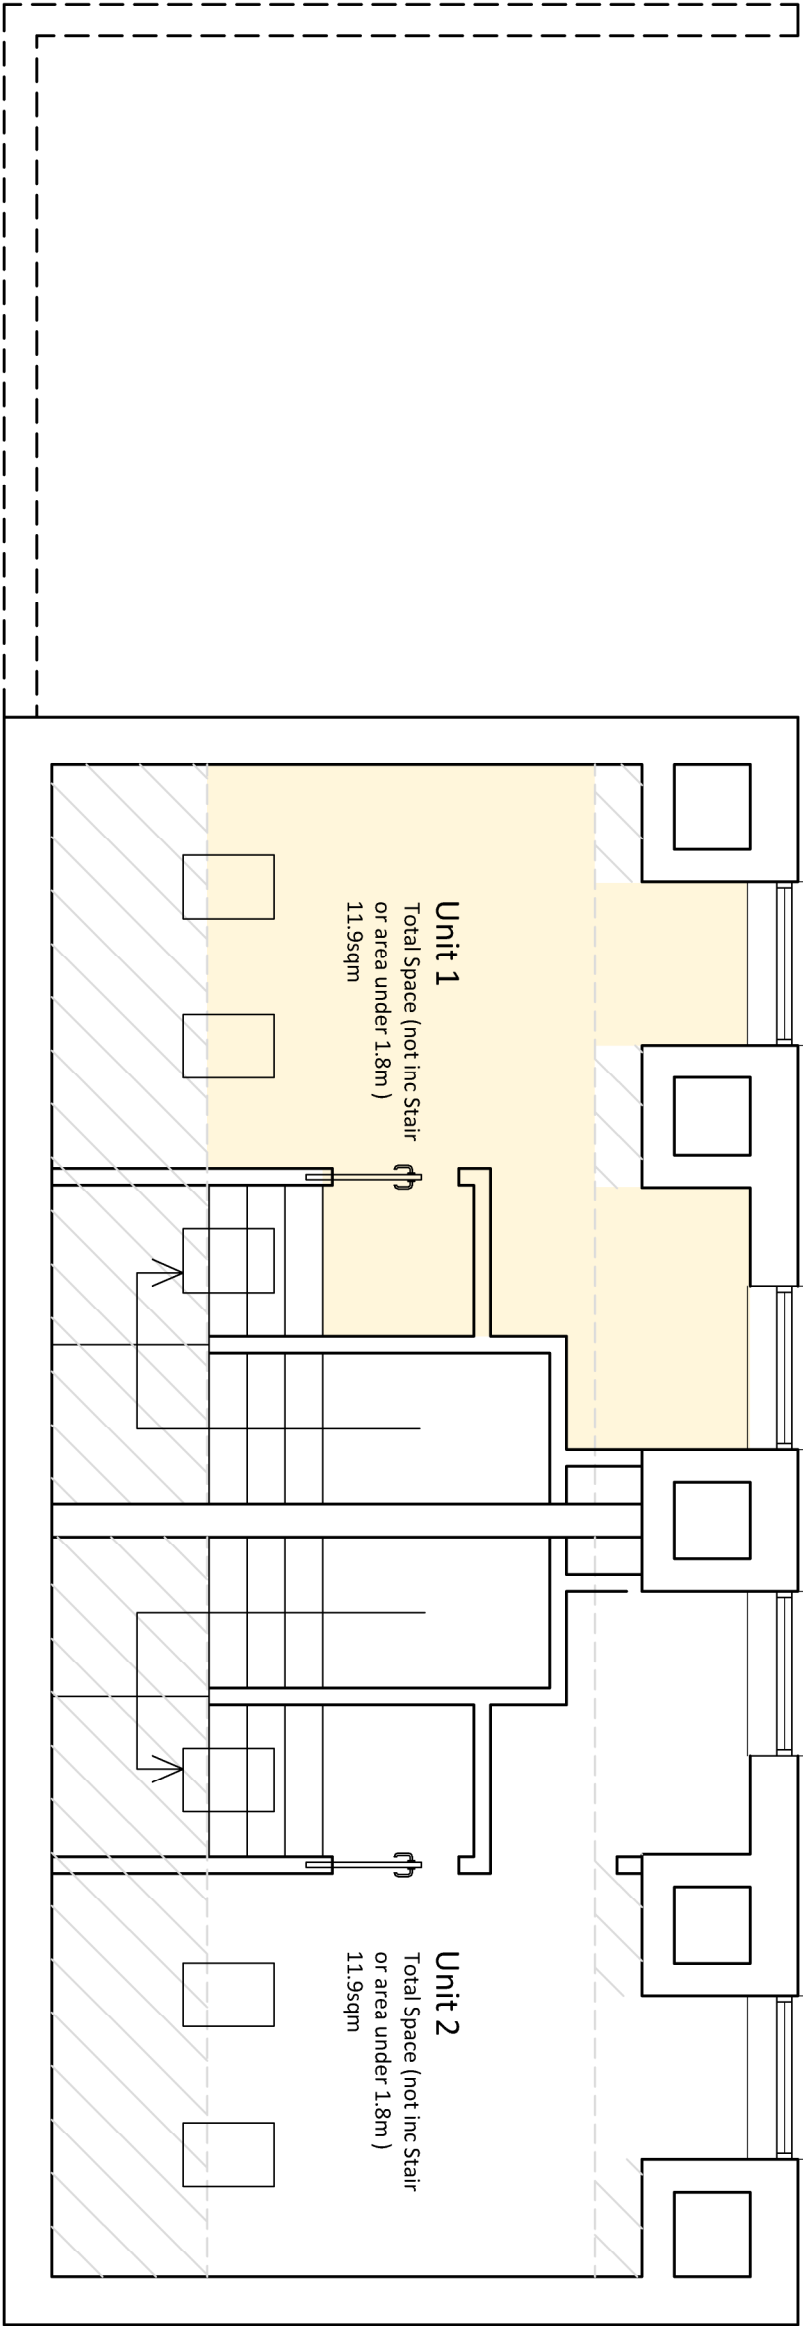

Proposed First Floor

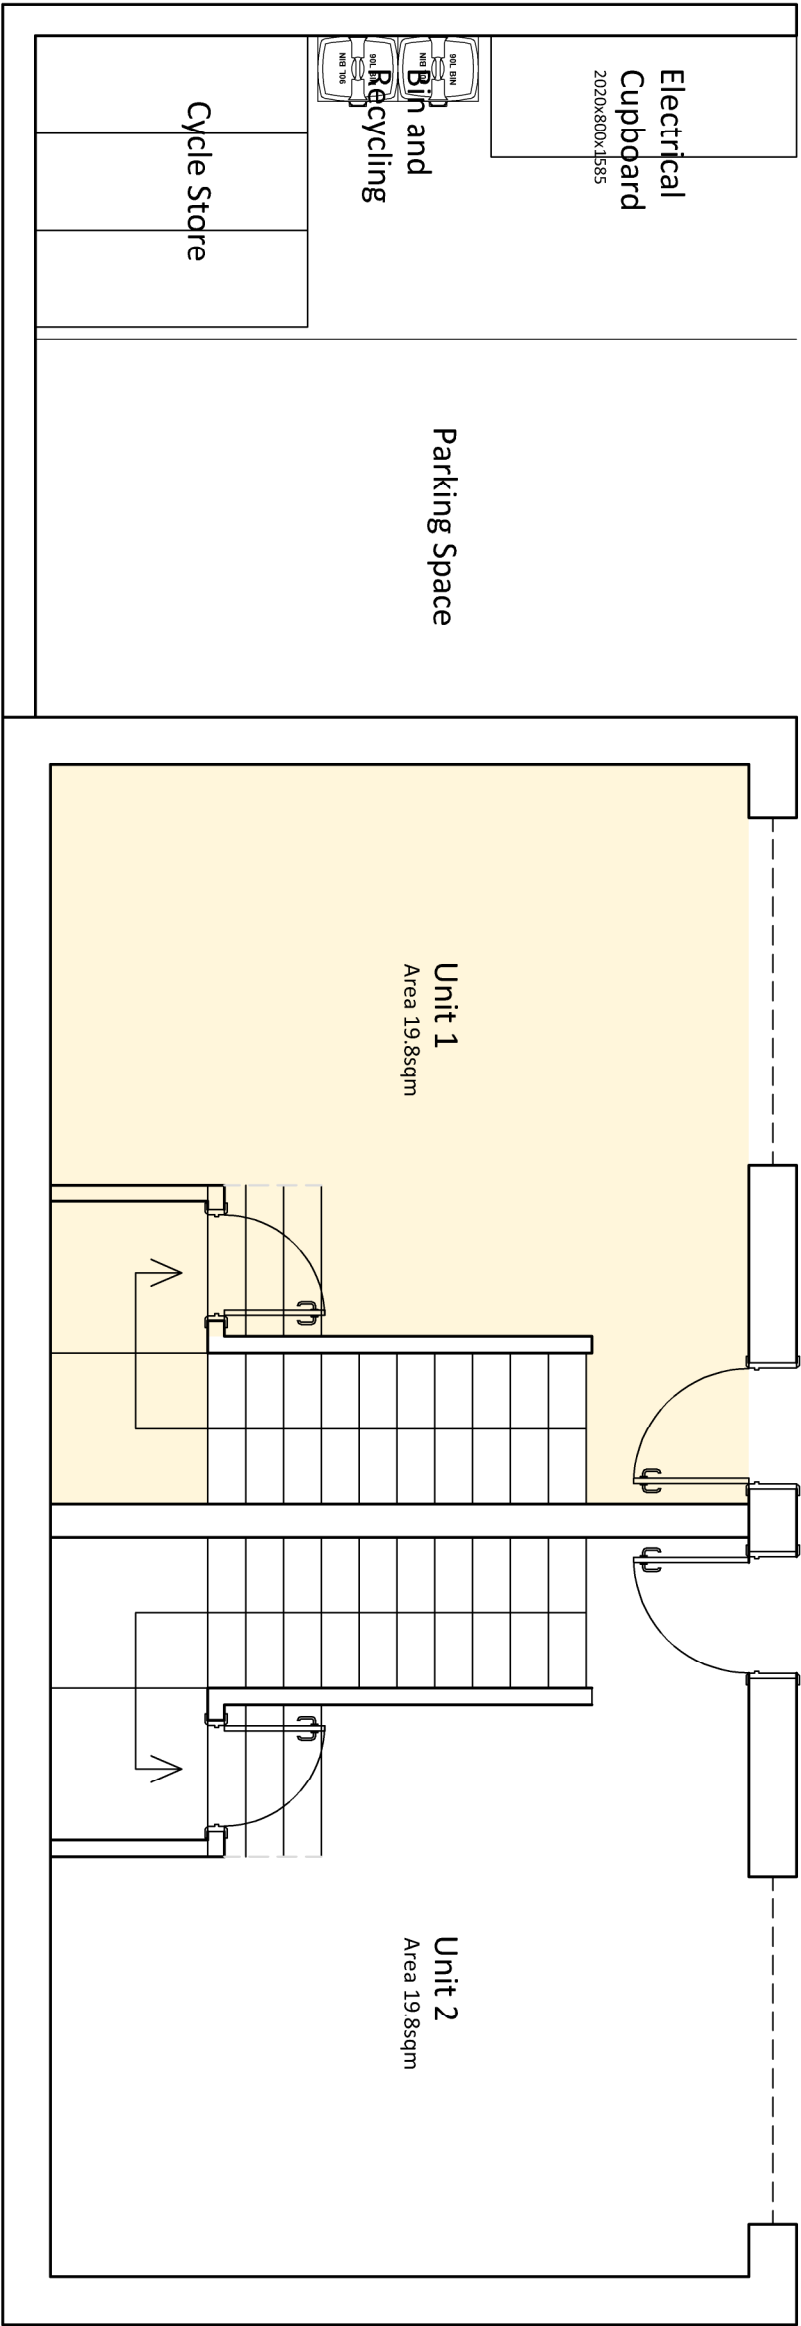

Proposed Ground Floor



PLANNING	
Drawing Number	Date
054-005-210 Rev -	December 2024
Scale	Paper Size
1:50	A3
Drawn JT	Checked JT