


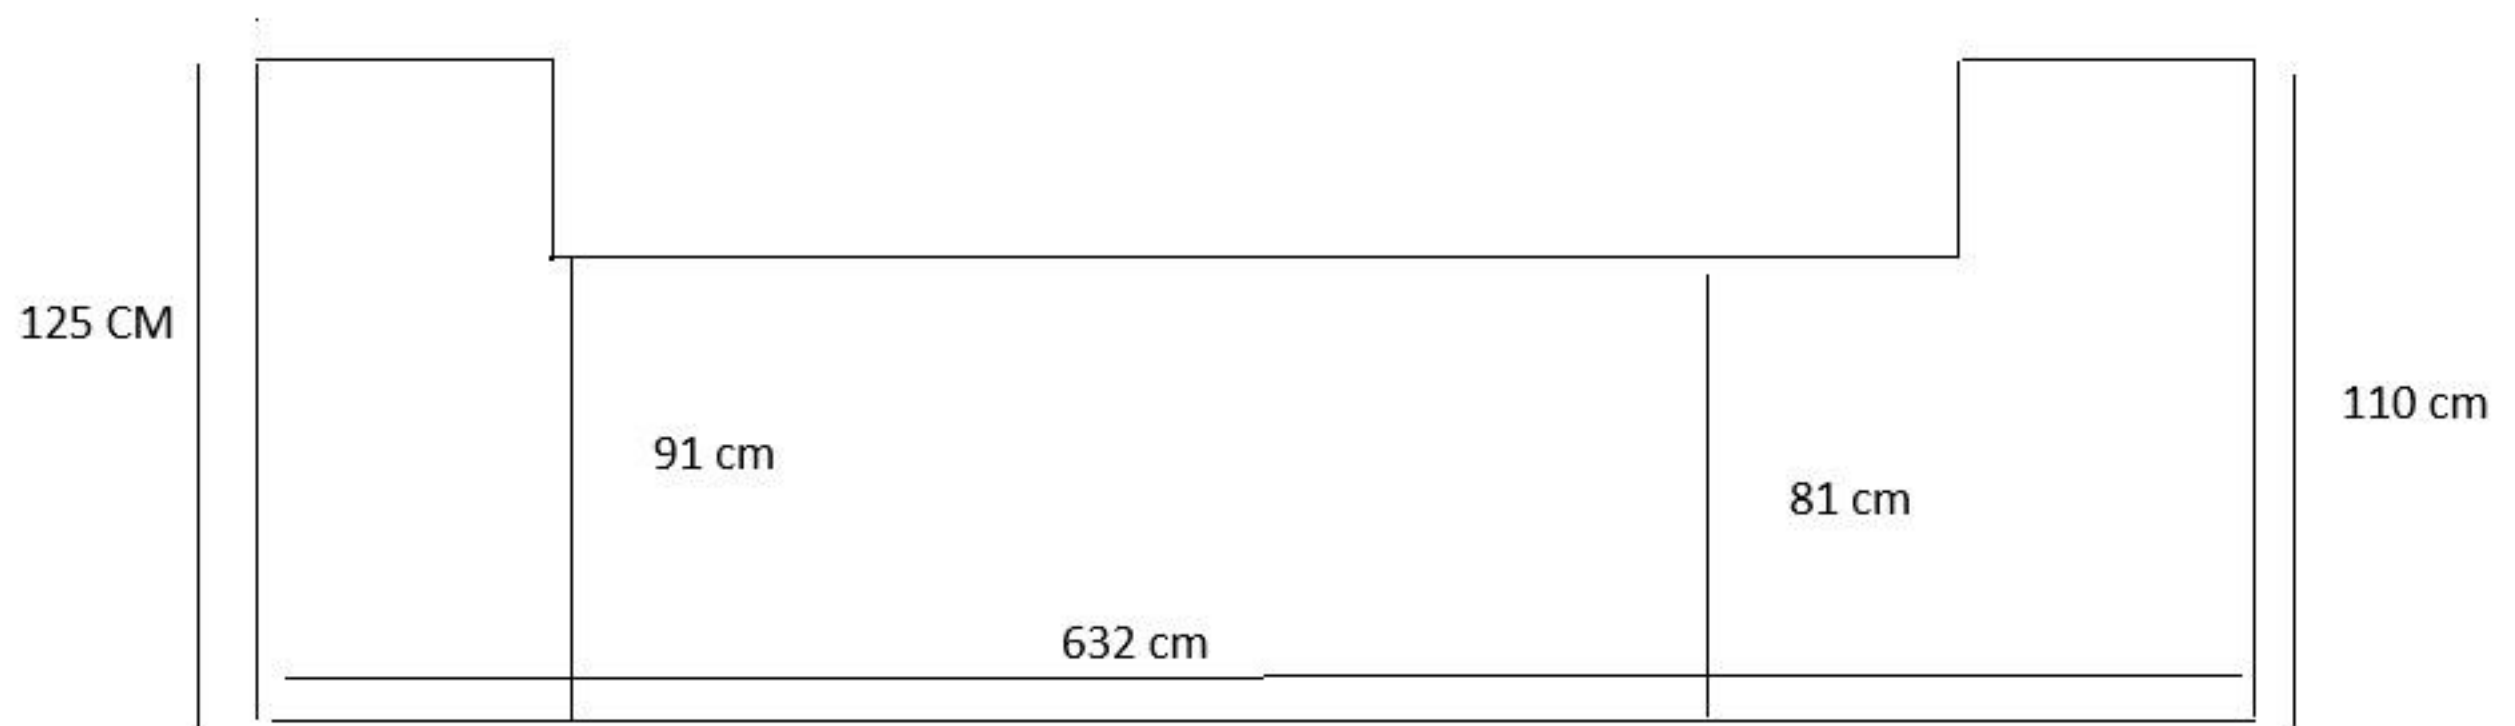

Front elevation

Different heights to account
for slope of pavement