


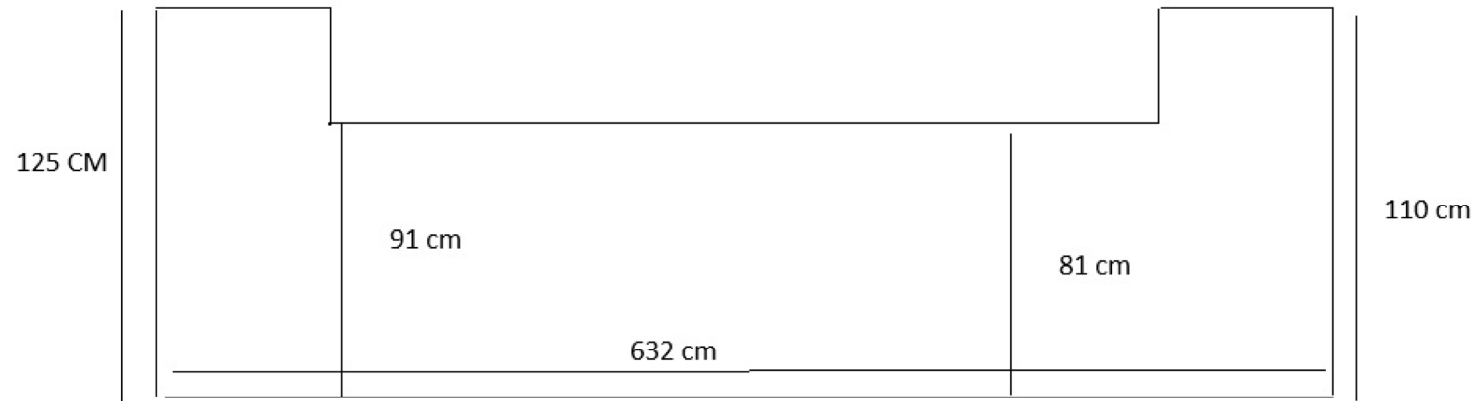

Front elevation
Different heights to account
for slope of pavement