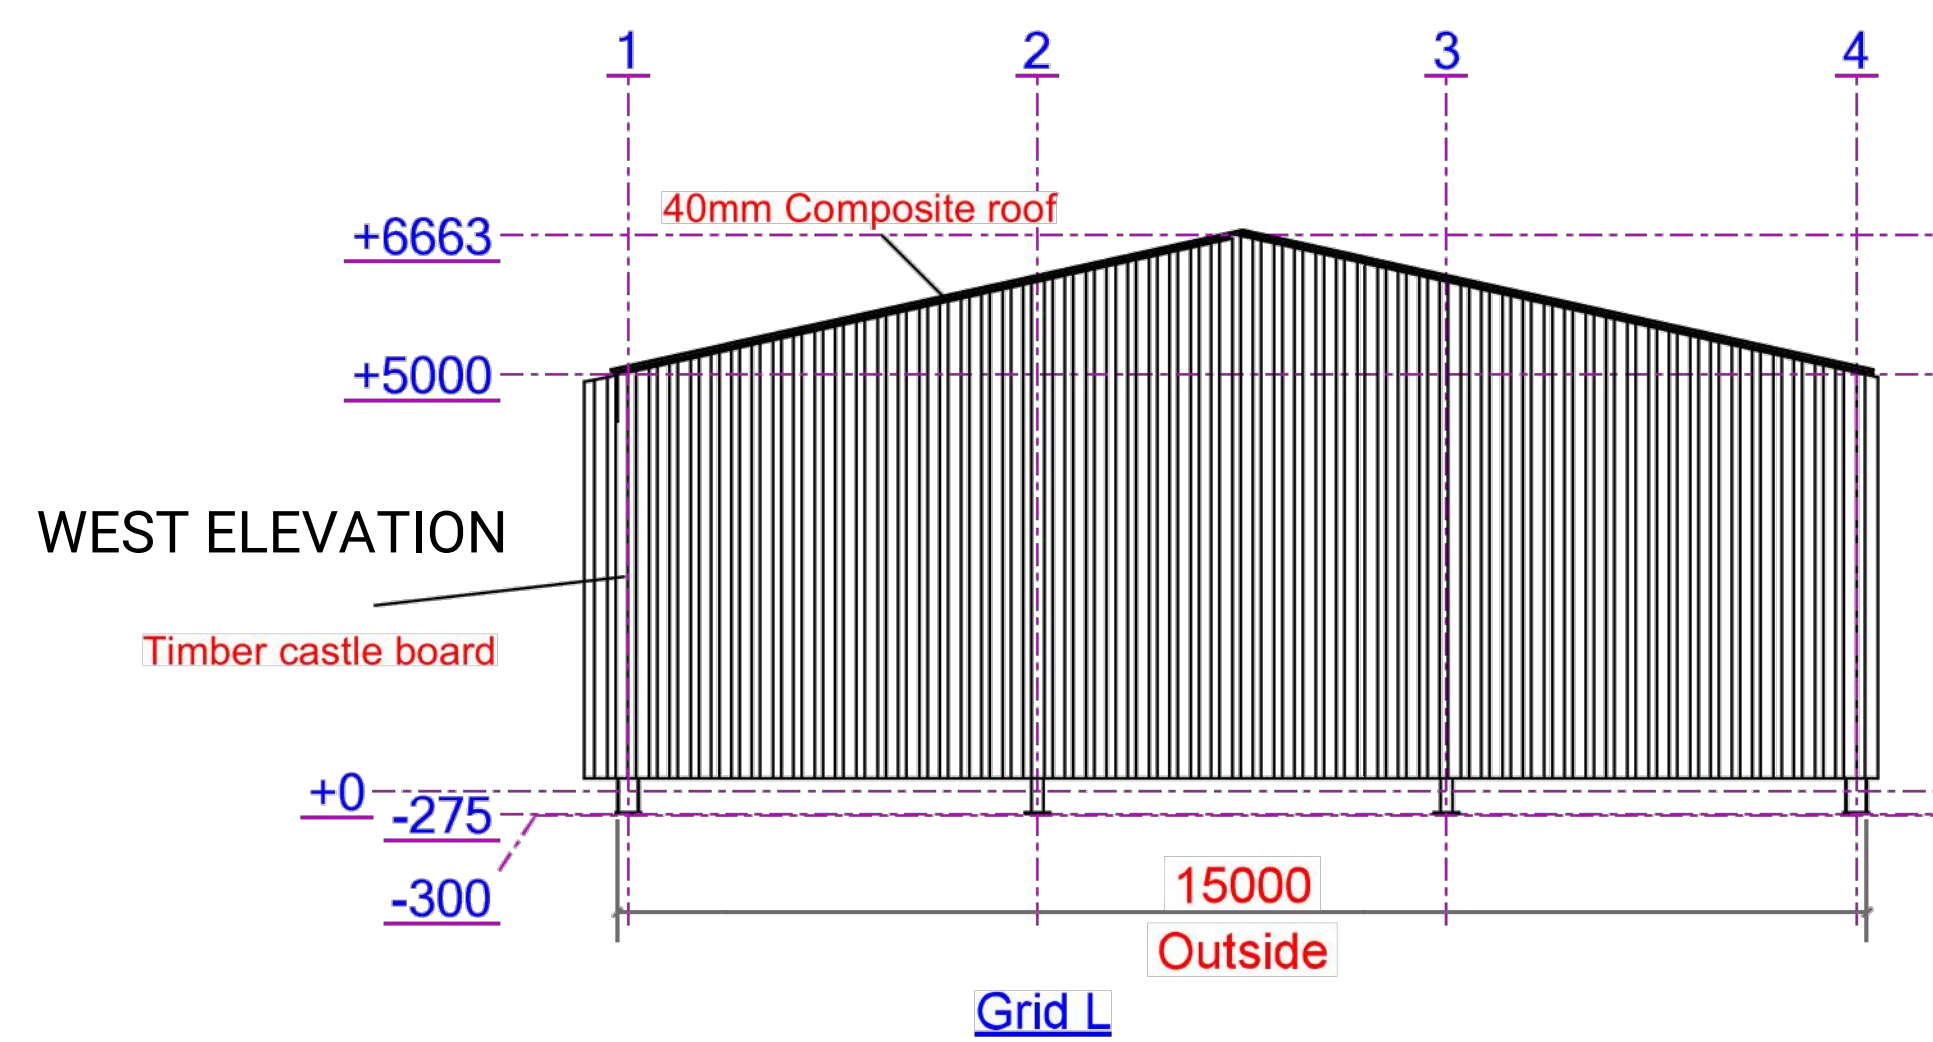
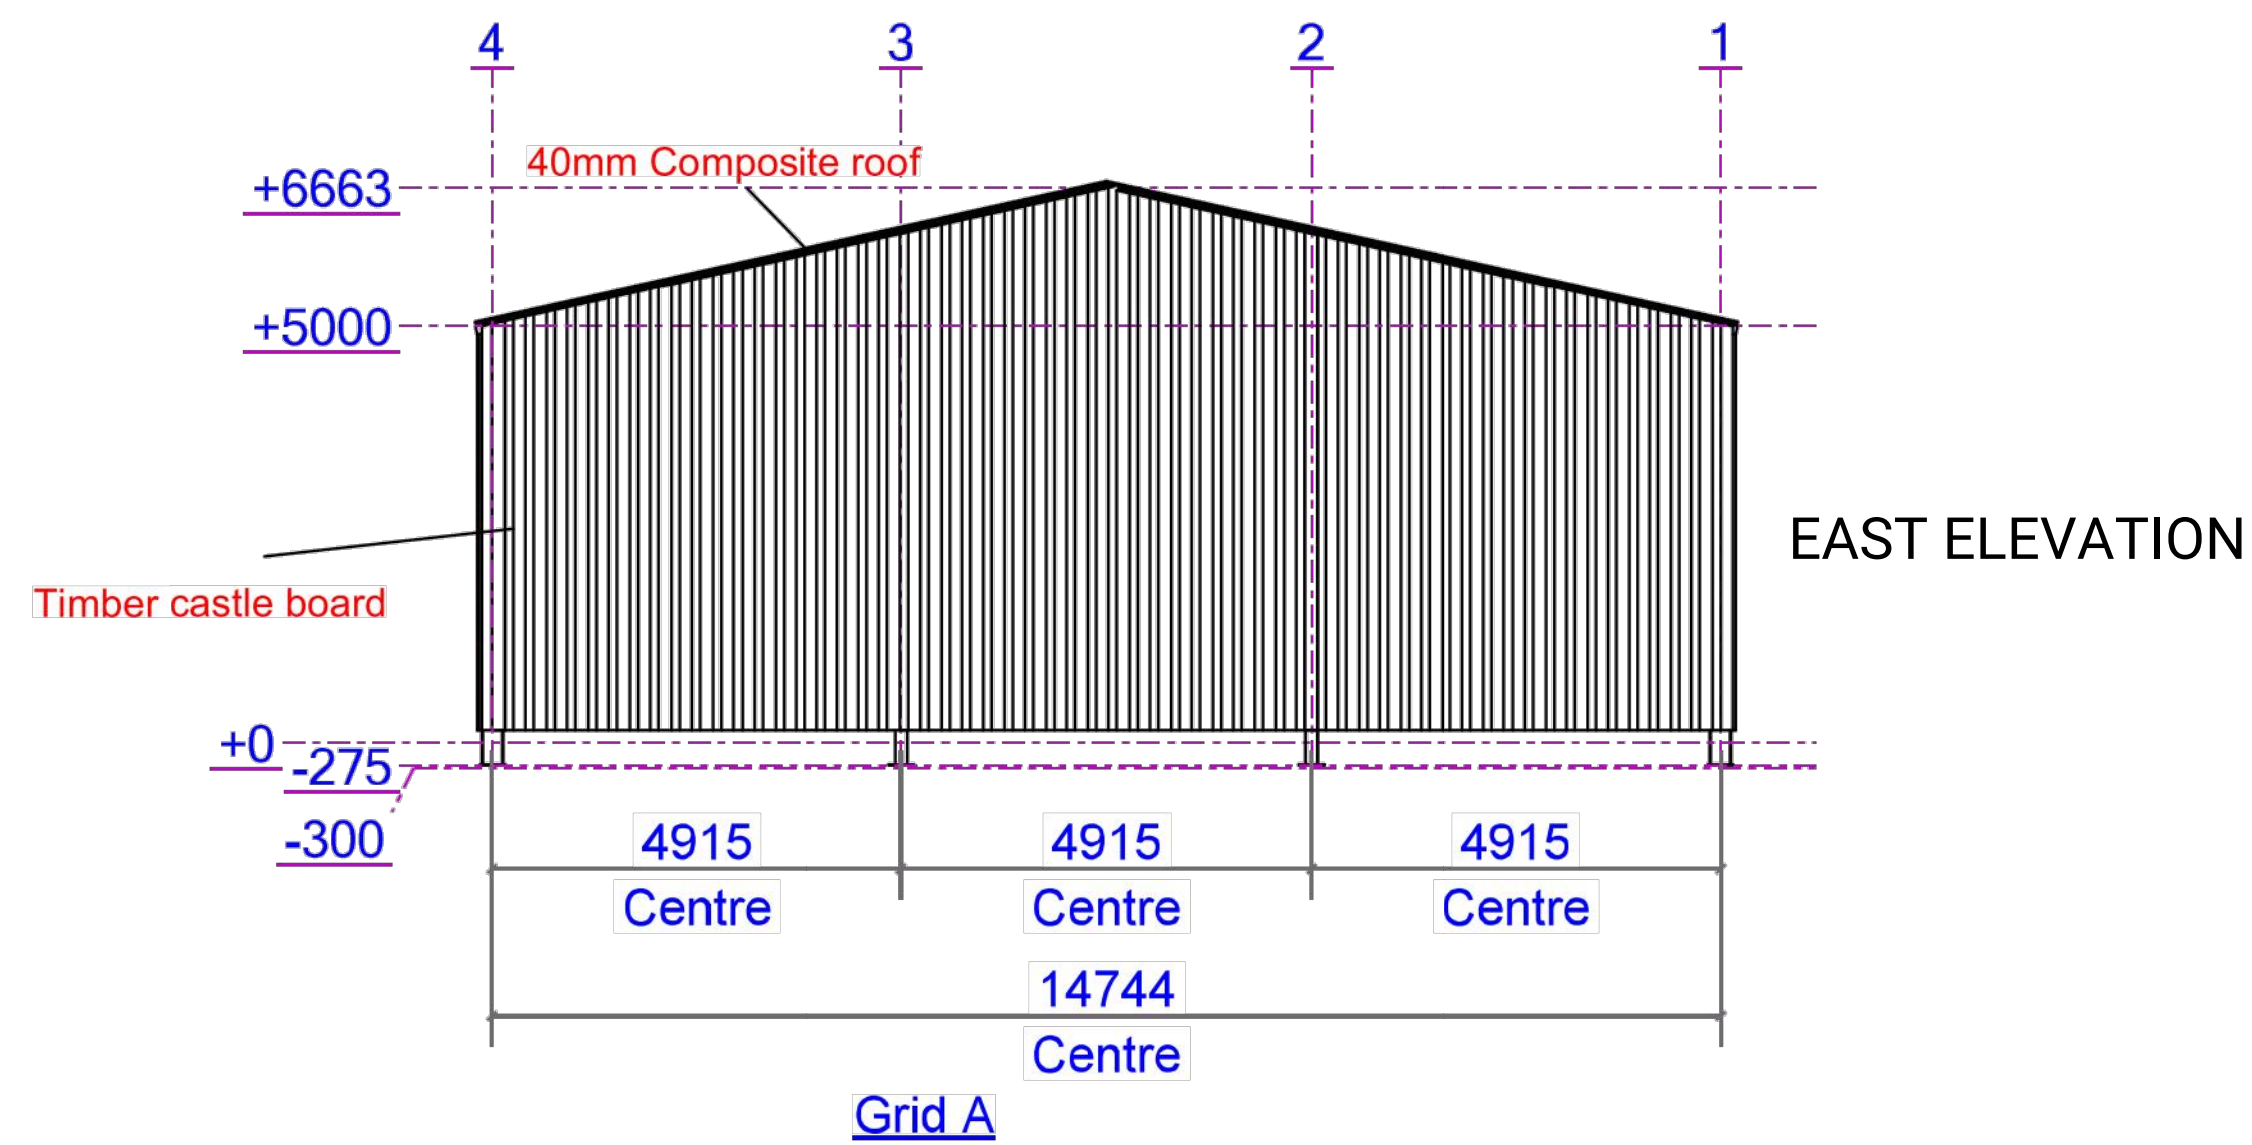
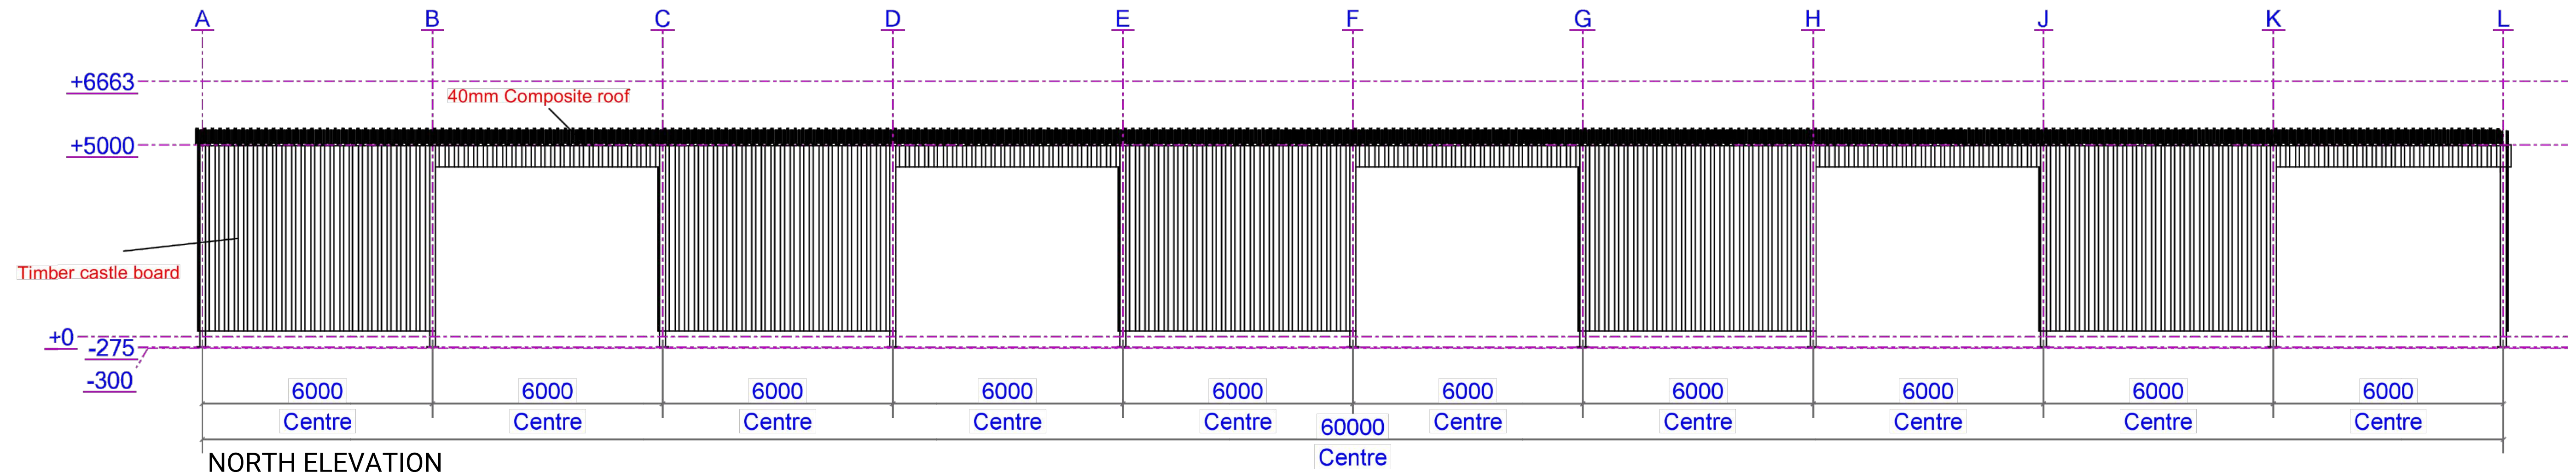


REV MARK	REVISION DESCRIPTION	REVISION DATE
	General storage building	
	Lydhurst Estate, West Sussex, RH175TR	
		
DOCUMENT NUMBER		
DRAWING TITLE		Elevations
CONTRACT		Lydhurst Estate
MODELLED BY		Steel connections
CONTRACT NO		MW1247
DRAWING No		G [4]
ISSUE DATE		
SCALE		1:90 @ A1
REVISION No.		