

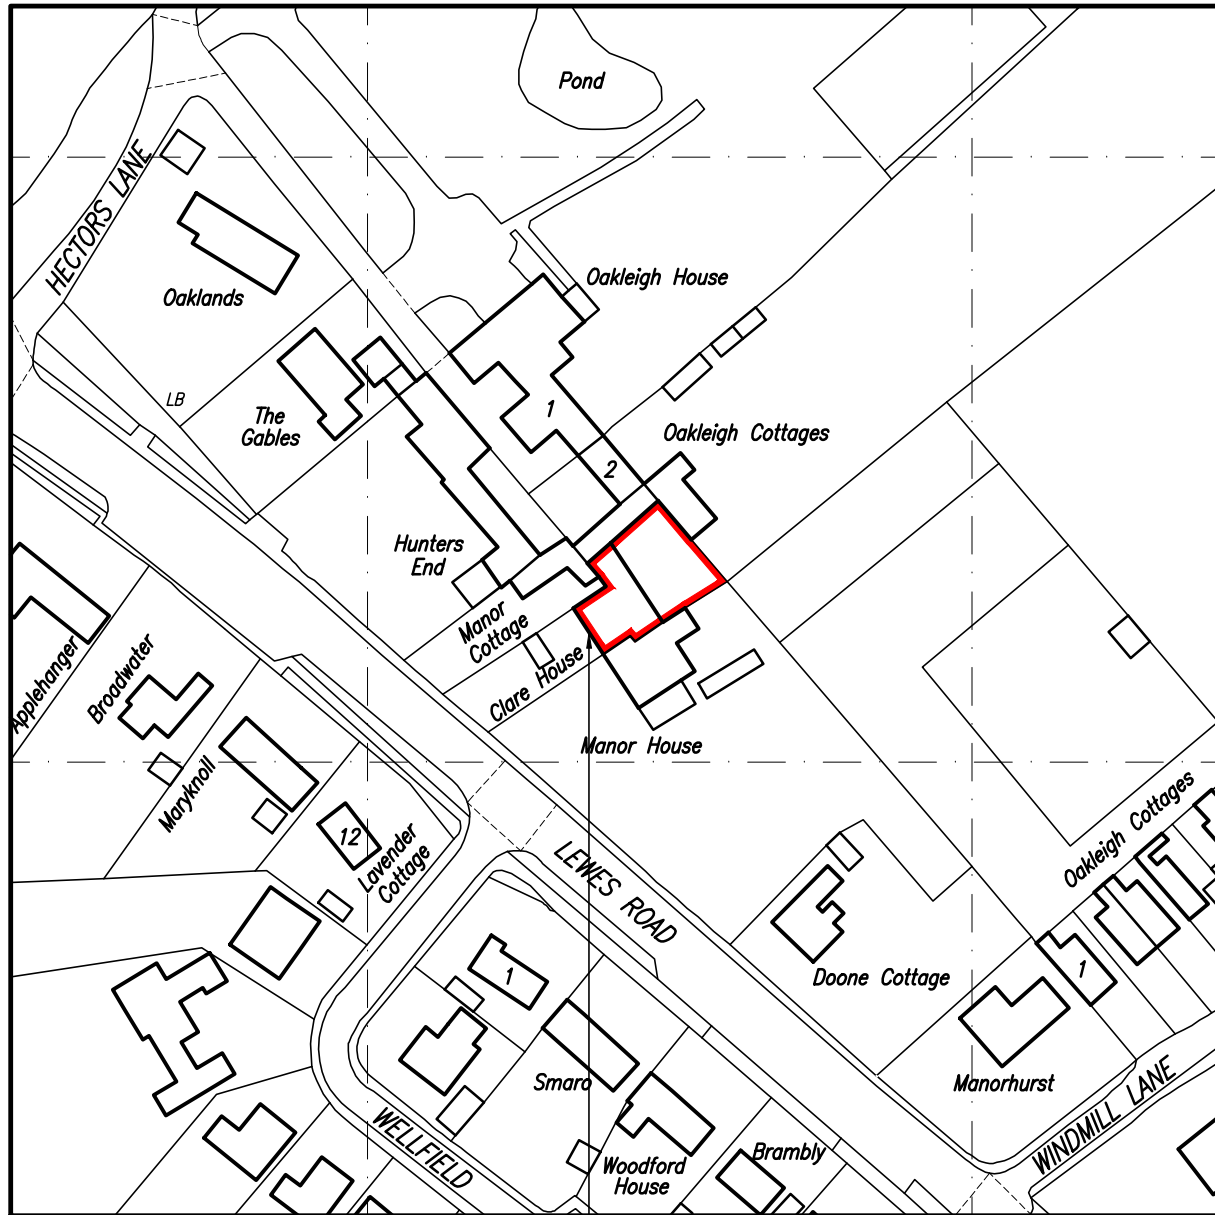
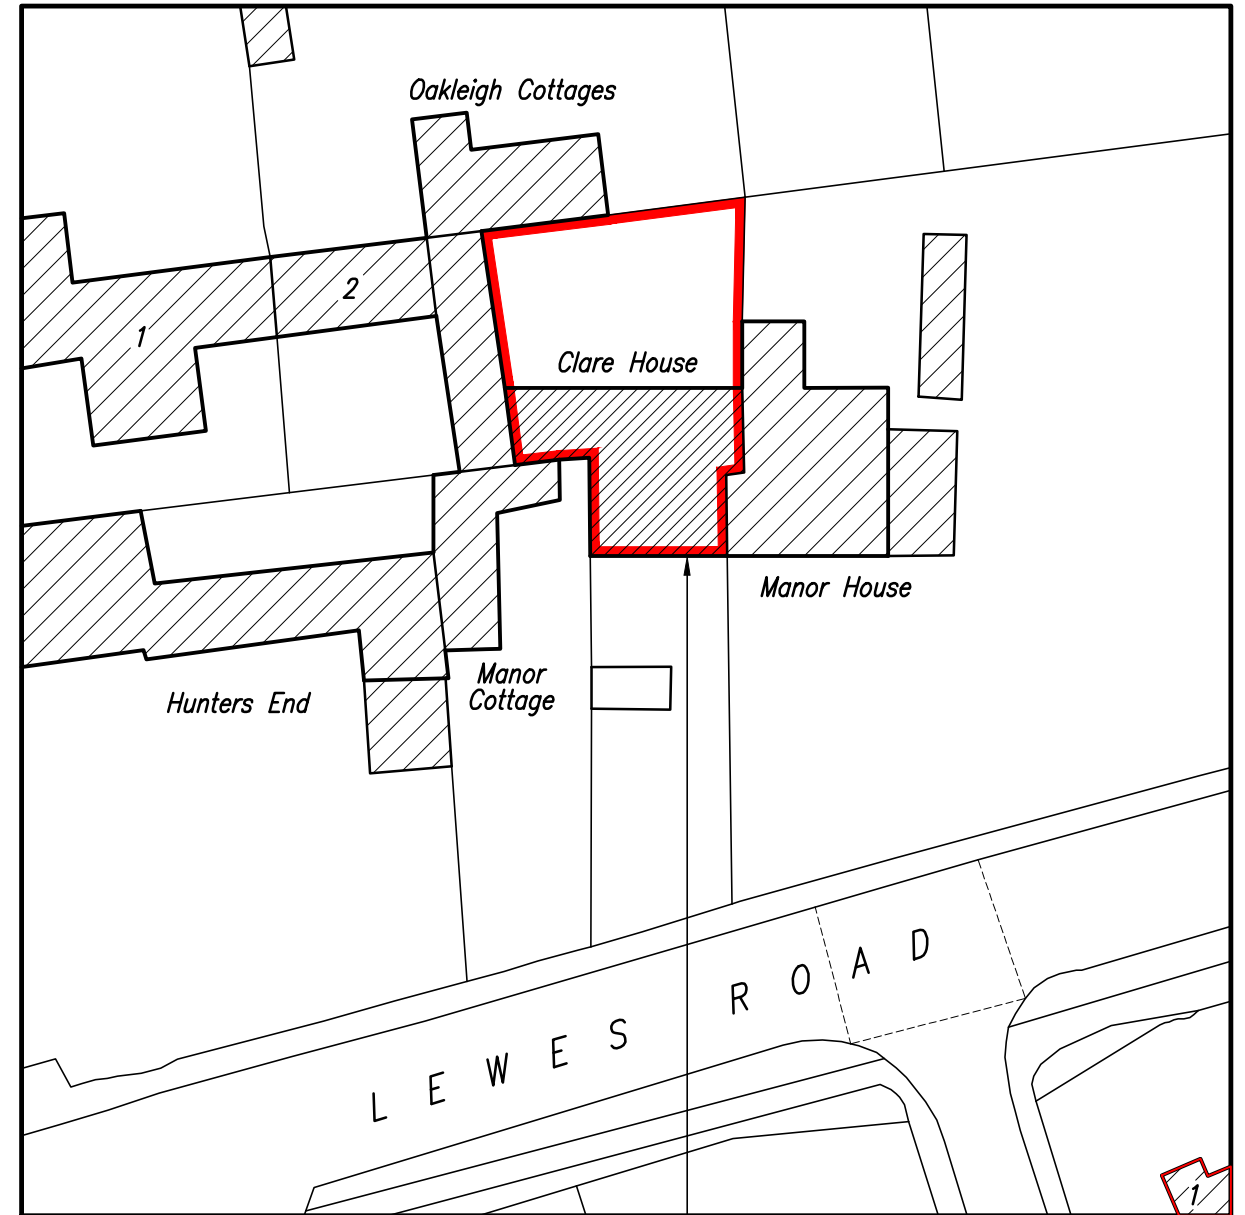
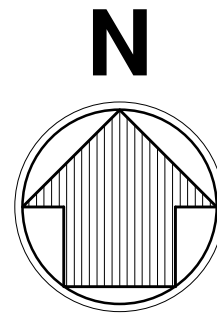


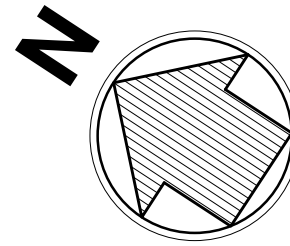


SITE LOCATION PLAN
(Scale – 1:1250)

Proposed Replacement of Cast Iron Gutters at :- Clare House, Lewes Road, East Grinstead, West Sussex RH19 3SY for Mr. & Mrs. D. Christian

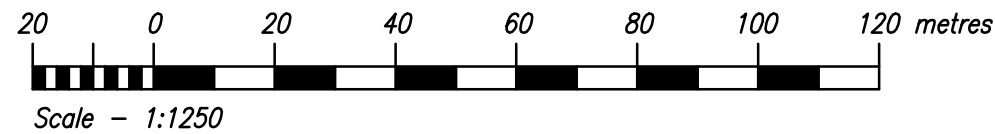

SITE BLOCK PLAN
As Proposed : Scale 1:500

Proposed Replacement of Cast Iron Gutters at :- Clare House, Lewes Road, East Grinstead, West Sussex RH19 3SY for Mr. & Mrs. D. Christian

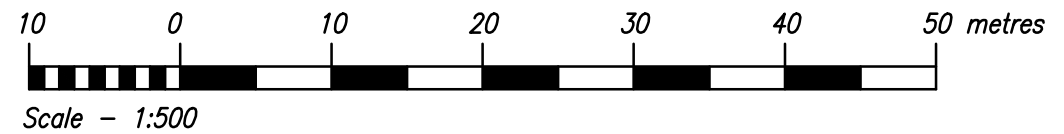

Client / Project Location :
Mr. & Mrs. D. CHRISTIAN
CLARE HOUSE, LEWES ROAD
EAST GRINSTEAD
WEST SUSSEX
RH19 3SY

Project Title :
REPLACEMENT OF DEFECTIVE
CAST IRON GUTTERS TO
FRONTAGE OF LISTED BUILDING

Drawing Title :
SITE LOCATION AND
SITE BLOCK PLAN

Drawn by : K.L.

Date : AUGUST 2025

Scale : 1:1250 & 1:500 @ A3

Drawing Status : PLANNING

Drawing Number : P-CH(25)01

Revision : —