


PROPOSED TREES		SPECIMEN SHRUB			Scale - metres 0 1 5 10 15
3 No. Acer campestre 'Elsrijk' - Field Maple. Extra Heavy Standard: 5 brks: 2x: RB: Height 450-600cm, Girth14-16cm, with Clear Stem 175-200cm.		No.	Species	Common Name	
2 No. Betula pendula - Silver Birch. Extra Heavy Standard: 5 brks: 2x: RB: Height 450-600cm, Girth14-16cm, with Clear Stem 175-200cm.		4 No.	Amelanchier lamarckii	Juneberry	
2 No. Malus sylvestris - Crab Apple. Selected Standard: 4 brks: 2x: RB: Height 300-350cm, Girth10-12cm, with Clear Stem 175-200cm.		3 No.	Choisya x dewitteana 'Aztec Pearl'	Mexican orange blossom	
2 No. Prunus avium - Wild Cherry. Selected Standard: 4 brks: 2x: RB: Height 300-350cm, Girth10-12cm, with Clear Stem 175-200cm.		1 No.	Fatsia japonica	Japanese aralia	
		2 No.	Syringa vulgaris	Common lilac	10L pot
		ORNAMENTAL PLANTING			
		Density	Species	Common Name	Specification
		5 / m2	Bergenia cordifolia	Elephant's ears	2L.
		5 / m2	Hebe 'Autumn Glory'	Hebe 'Autumn Glory'	2L. Bushy; 3 breaks
		7 / m2	Liriope muscari	Big blue lilyturf	2L.
		5 / m2	Miscanthus sinensis 'Morning Light'	Eulalia 'Morning Light'	2L.
		5 / m2	Pachysandra terminalis	Japanese spurge	2L.
		5 / m2	Viburnum davidii	David viburnum	3L. Bushy; 3 breaks
		7 / m2	Vinca major	Greater periwinkle	2L. Several shoots; 3 breaks
		SPECIES RICH GRASS MIX - Emorsgate EL1 Flowering Lawn			
		WILDFLOWER MEADOW MIX - Emorsgate EM2 Standard General Purpose Meadow			
NATIVE SPECIES-RICH HEDGE MIX - To be planted in double staggered rows at 5 plants per l/m with 400mm ctrs. Timber post and wire fence to be erected until the hedge fully established.					
Percentage	Species	Common Name	Specification	Height	
15%	Acer campestre	Field Maple	1+1 Transplant, 3 brks, B	60-80cm	
15%	Cornus sanguinea	Common Dogwood	1+1 Transplant, 3 brks, B	60-80cm	
50%	Crataegus monogyna	Common Hawthorn	1+1 Transplant, 3 brks, B	60-80cm	
10%	Prunus spinosa	Blackthorn	1+1 Transplant, 3 brks, B	60-80cm	
5%	Rosa canina	Dog Rose	1+1 Transplant, 3 brks, B	60-80cm	
5%	Sambucus nigra	Common Elder	1+1 Transplant, 3 brks, B	60-80cm	
SINGLE SPECIES HEDGEROW - 5 plants per l/m in single row at 200mm ctrs.					
Fagus sylvatica (Beech)					
Deciduous but retains brown leaves into winter. Bareroot transplant 1+1; 40-60cm;					
Photinia x fraseri 'Red Robin'					
Evergreen with red, glossy leaves in the spring and summer. 5L pot; 60-90cm;					

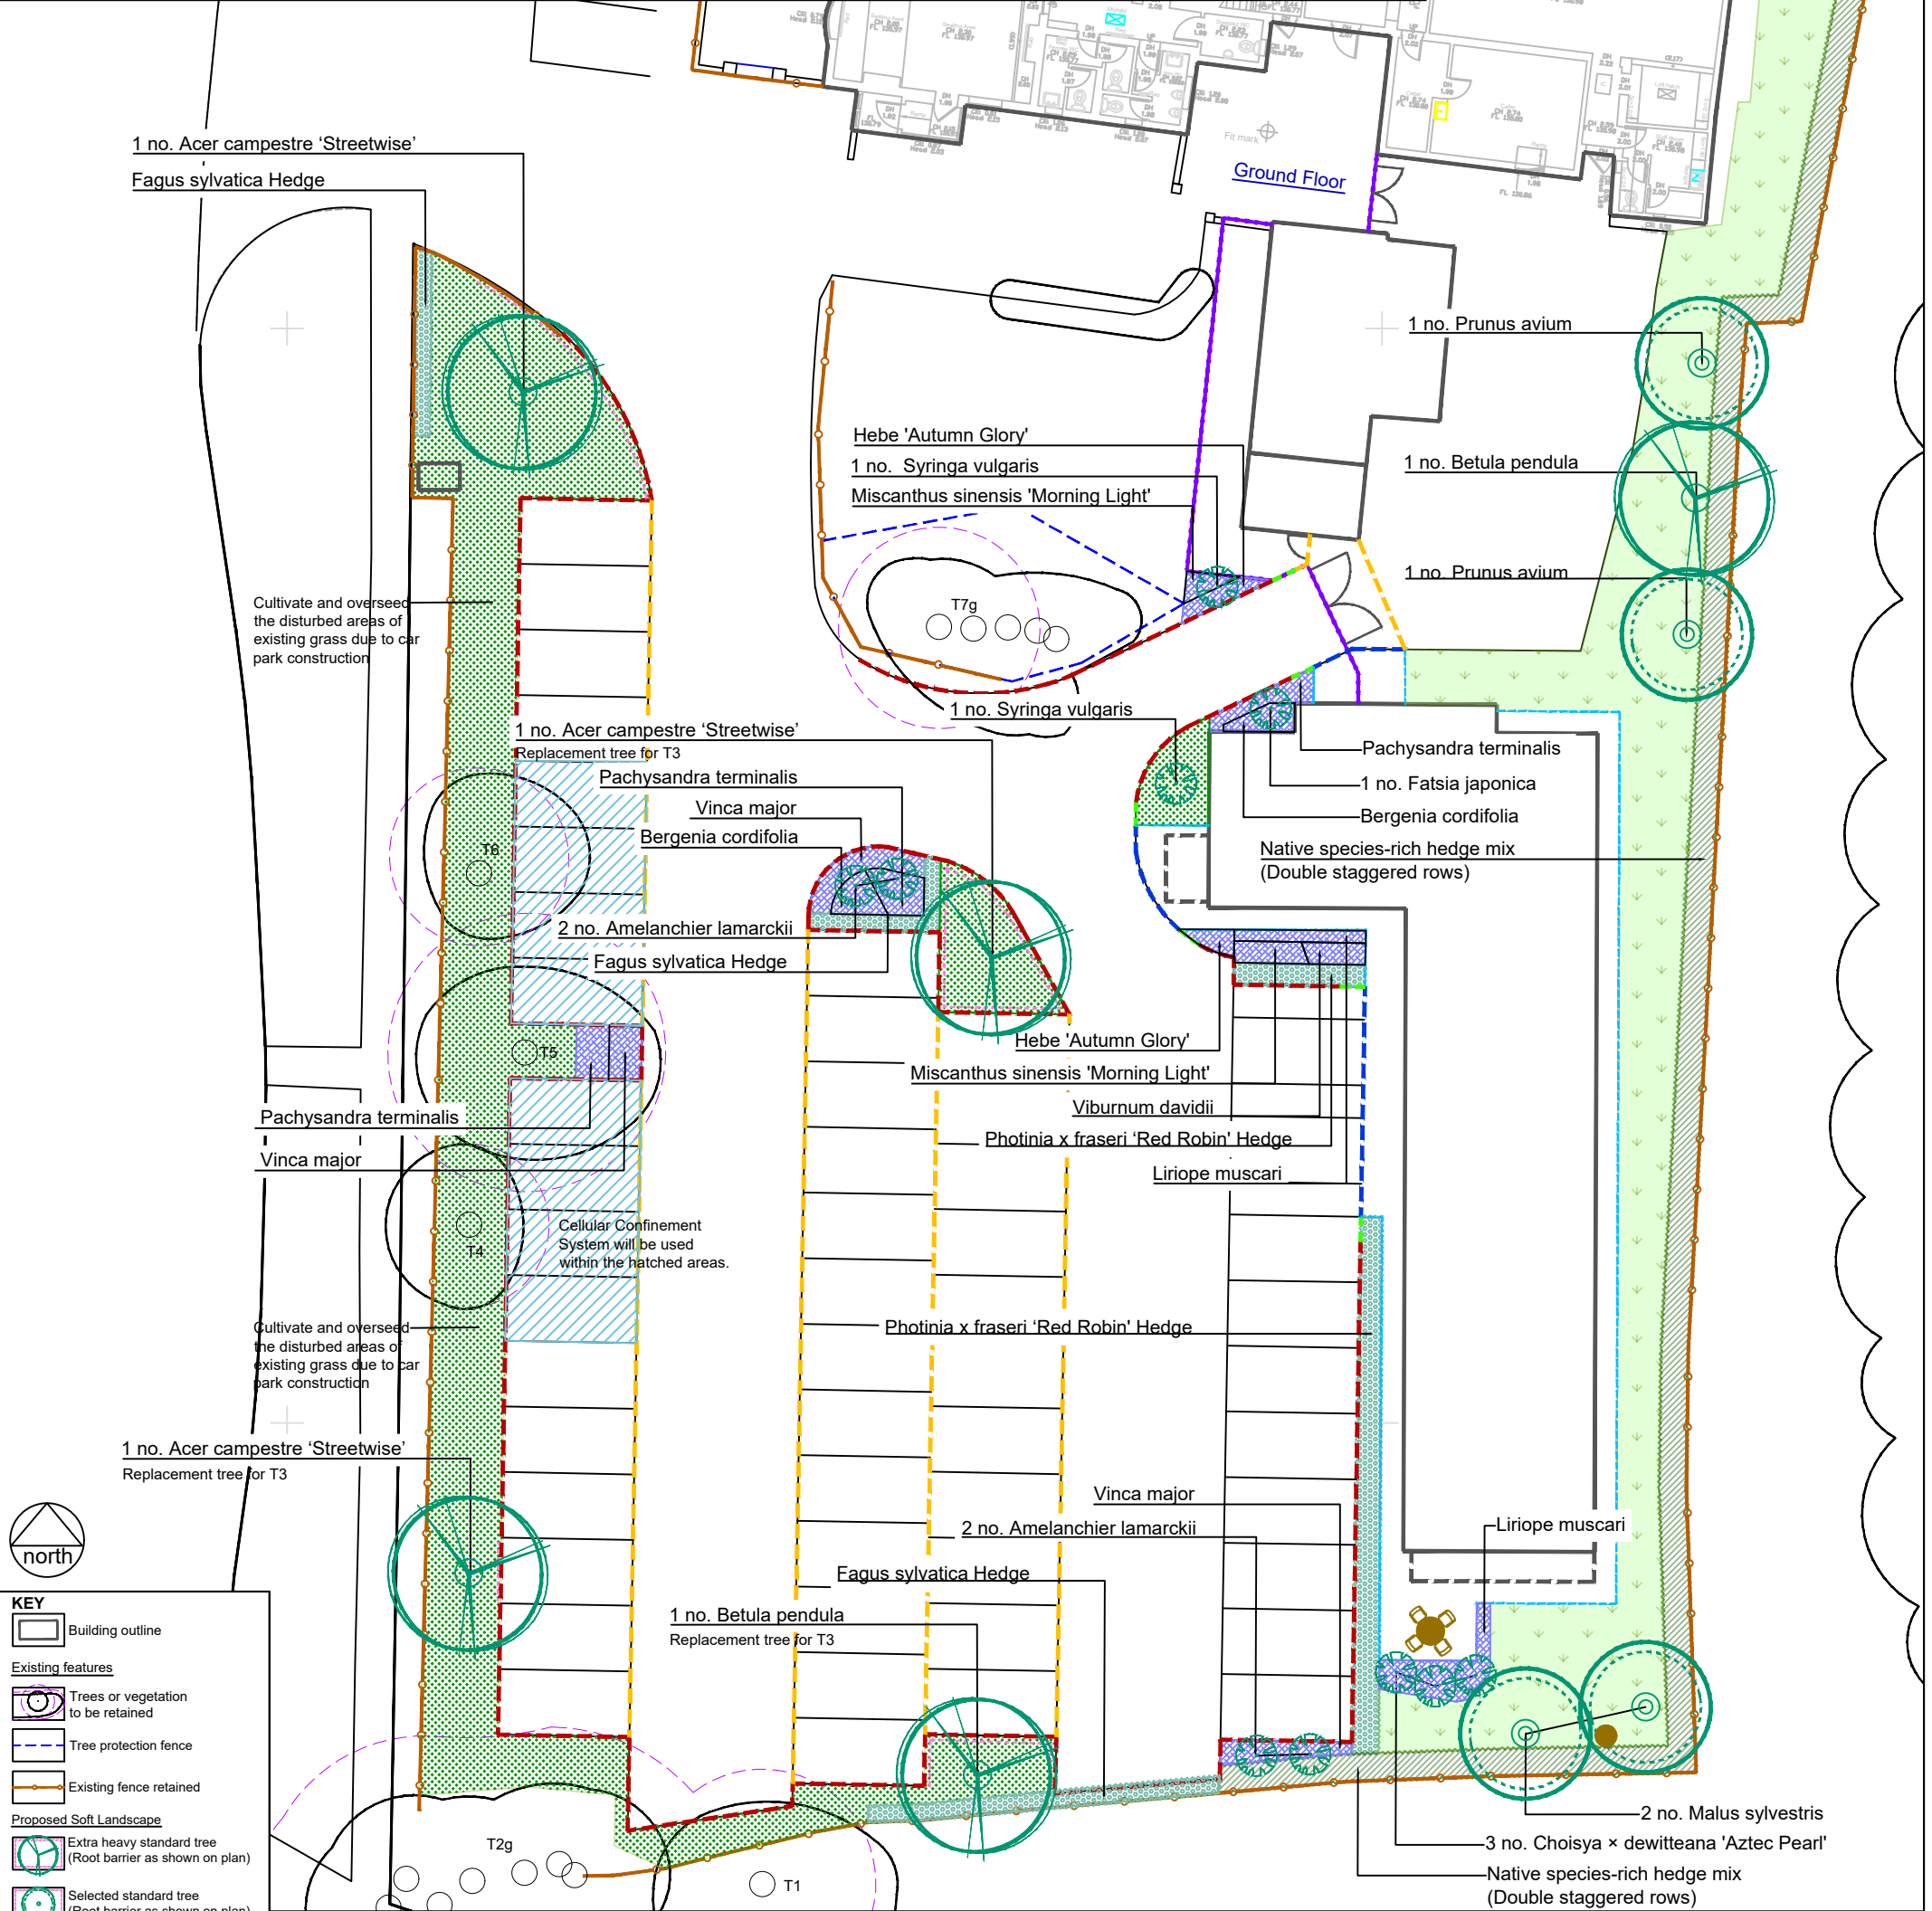

north

KEY

Building outline

Existing features

Trees or vegetation to be retained

Tree protection fence

Existing fence retained

Proposed Soft Landscape

Extra heavy standard tree (Root barrier as shown on plan)

Selected standard tree (Root barrier as shown on plan)

Specimen shrub

Mixed native hedgerow

Ornamental hedgerow

Ornamental planting

Species-rich grassland sown with EL1 flowering lawn by Emorsgate or similar. Cultivate and overseed the disturbed areas of existing grass along the western boundary

Wildflower meadow sown with Emorsgate EM2 or similar.

				CLIENT: Hall and Woodhouse
				PROJECT: The Gardeners Arms, Ardingly
				TITLE: Landscape Planting Plan
				SCALE AT A3: 1: 250
				DATE: January 2026
Rev A	Grass mix updated as EA.	16/01/2026		
Rev -	Issue for comment.	05/01/2026		
		1029.2 / 07A		

Based on Ordnance Survey mapping with permission of Her Majesty's Stationary Office
Licence no. AR10/372

hankinson duckett associates

The Stables, Howbery Park, Benson Lane, Wallingford, OX10 8BA
t 01491 838175 e consult@hda-enviro.co.uk w www.hda-enviro.co.uk

Landscape Architecture
Masterplanning
Ecology

hda