
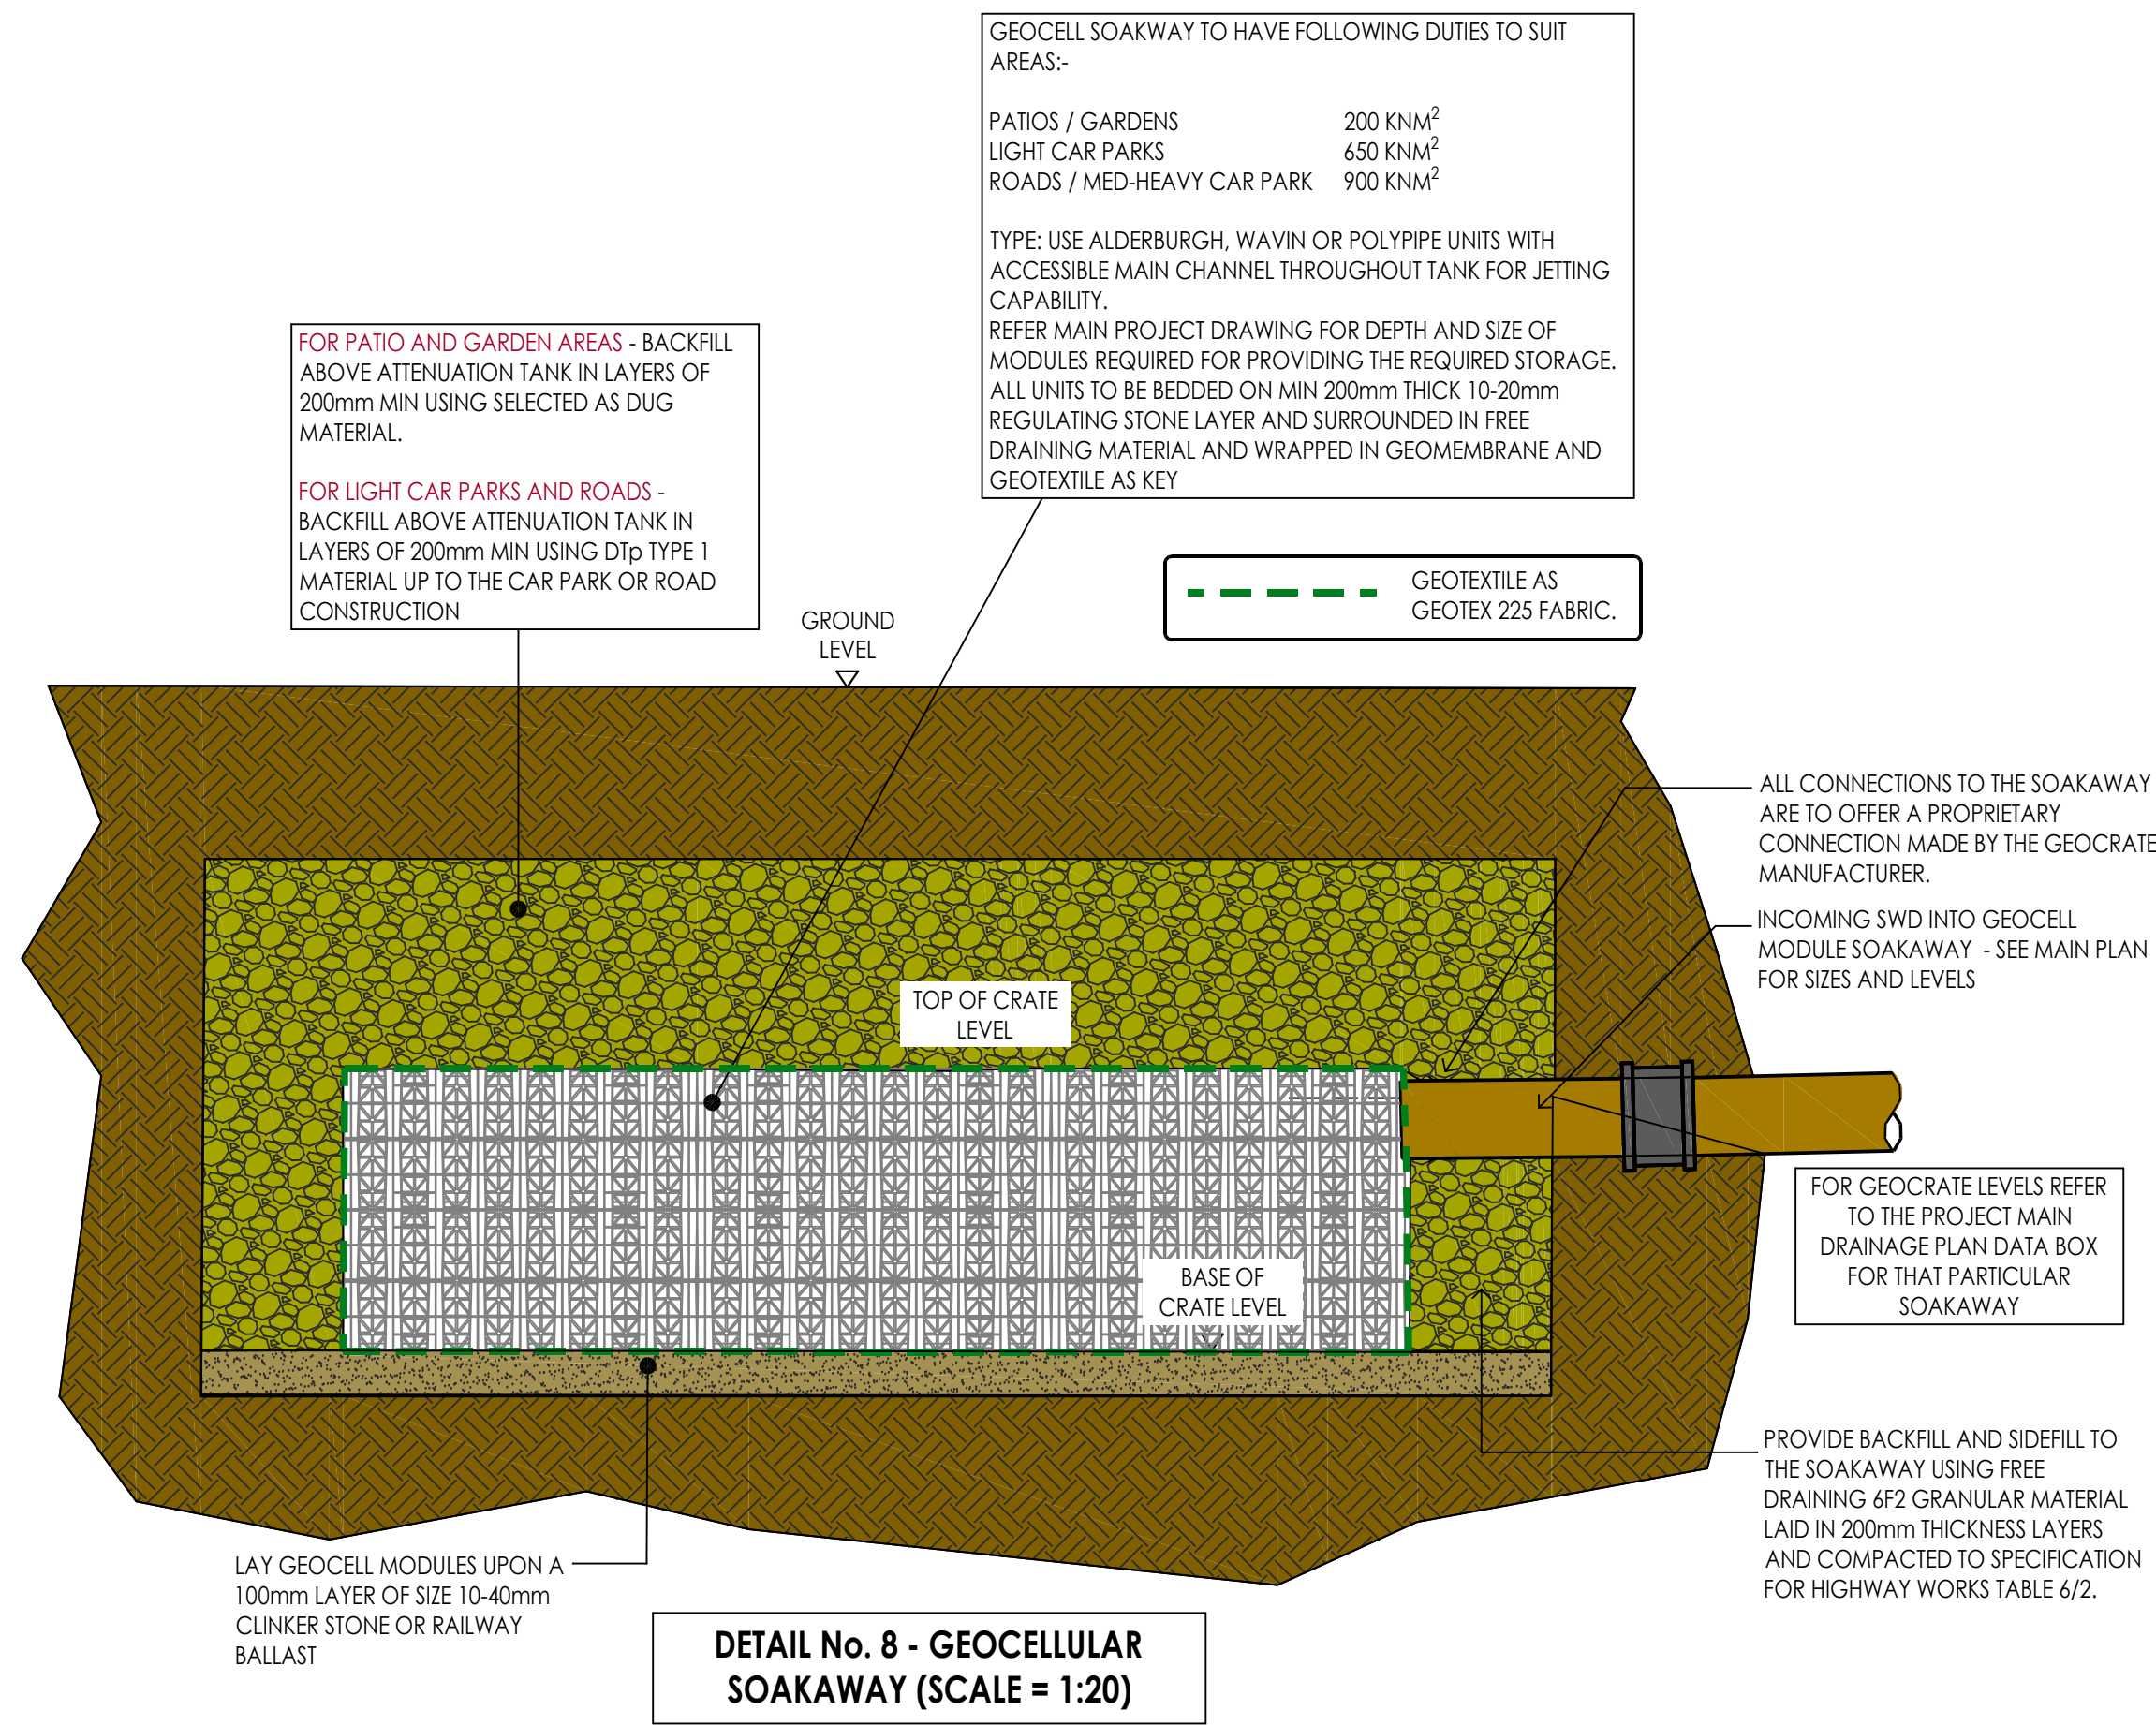


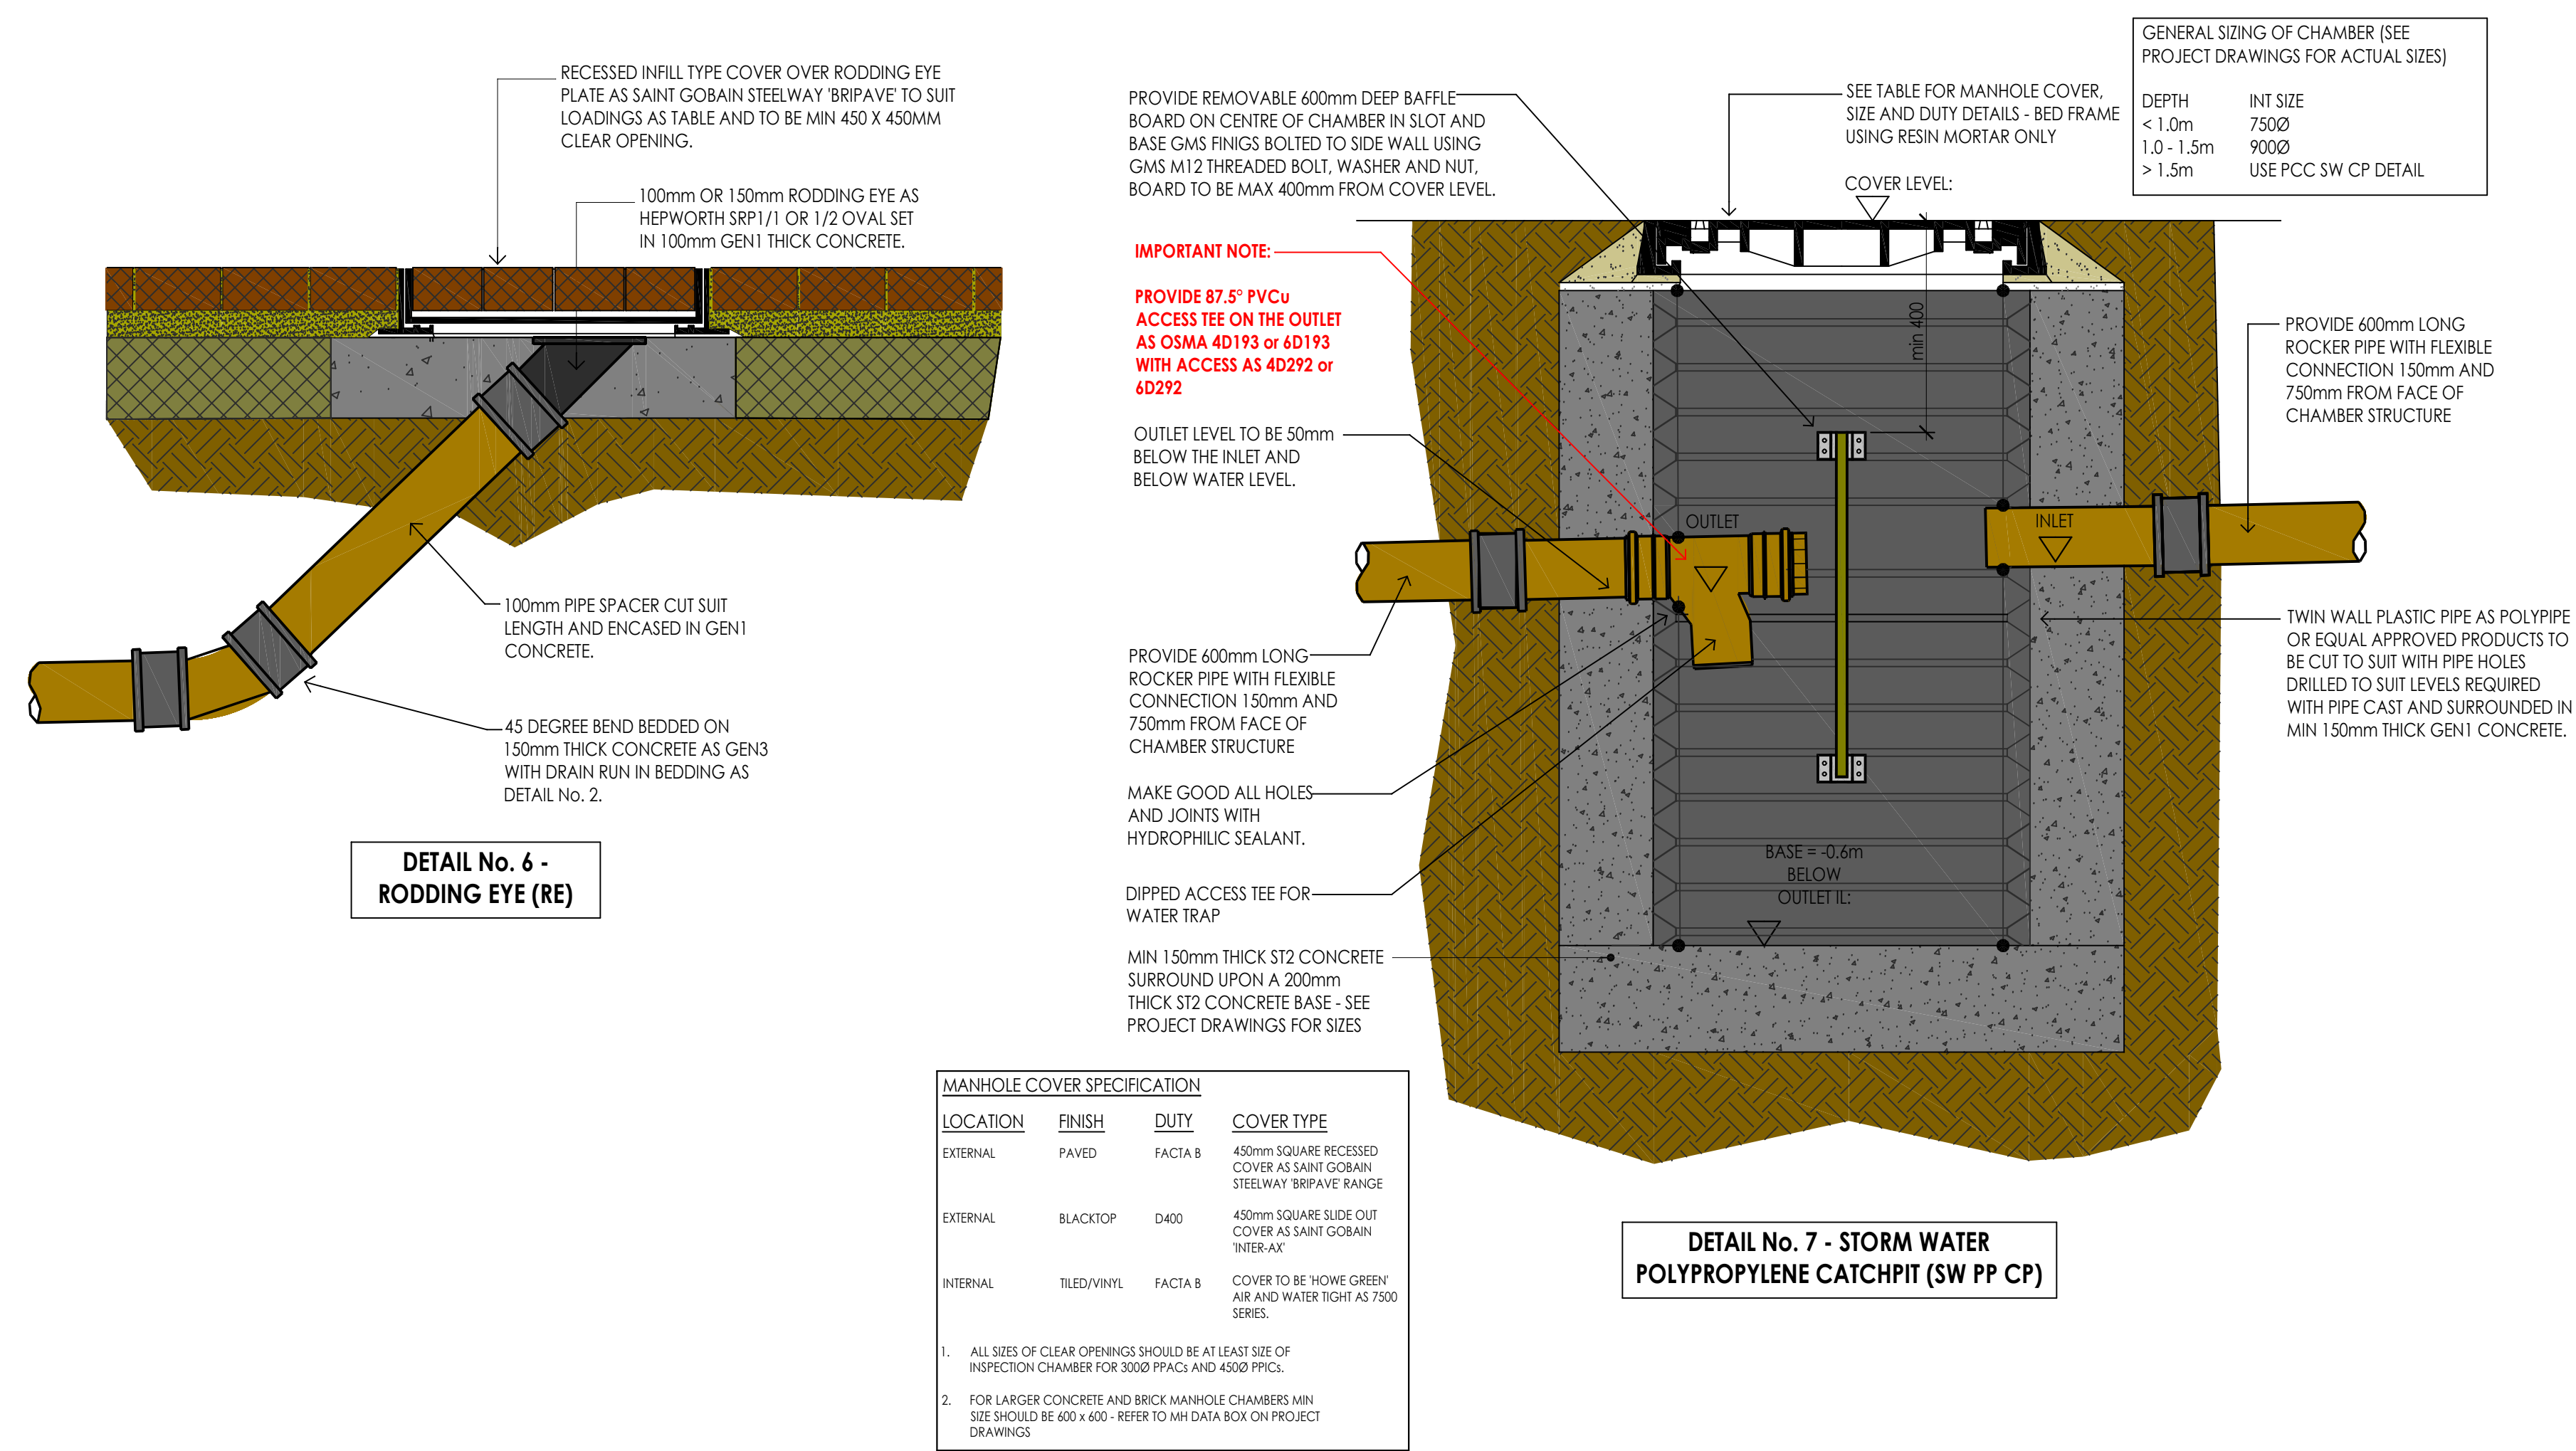

This is drawing is copyright and remains in the ownership of Simon Dent Associates (SDA).

This drawing should be read in conjunction with the design team's relevant documents, drawings & details.

Existing public & private utility services and drainage locations shown have been derived from non-intrusive survey techniques. Their location is not accurate and the contractor must satisfy himself using open excavation where the location of such plant and apparatus is critical in construction.

If the contractor has constructed from this drawing without necessary approvals from Local Planning Authorities, Building Control, Sewerage Undertakes, Environment Agency etc then any abortive work shall be at his own financial risk and not the responsibility of SDA.

If the contractor has constructed from this drawing whilst the drawing remains 'PRELIMINARY' status, then any abortive work shall be at his own financial risk and not the responsibility of SDA.

The contractor should NOT construct any works should there be any doubt with information shown from any of the source. ALWAYS USE GIVEN DIMENSIONS ONLY. ALWAYS ASK IF IN DOUBT.

ALWAYS PRINT THIS DRAWING IN COLOUR

FOR ALL GENERAL NOTES SEE
SDA DRAWING No. 100

P1	PRELIMINARY ISSUE	23.01.2026	SAD
Rev	Description	Date	Chkd

SIMONDENT ASSOCIATES

Civil - Infrastructure - SuDS - Flood Risk - Drainage - Rainwater - Sanitation - Public Health

Consulting Engineers

☒ Have Office

☐ Gosport Office

simondent@live.co.uk

0234 658 3150

Project	The Gardeners Arms, Selsfield Road, Ardingly RH17 6TJ
Drawing title	Drainage Detail - Sheet 2 of 2
Drawing status	PRELIMINARY

Project no	Scales	Drawing no	Rev
25049	A1 - 1:10 A3 - 1:20	201	P1