


Location Plan

Site Address: Fen Place Farm, East Street, Turners Hill, RH10 4QA

Date Produced: 29-Jan-2026

Scale: 1:2500 @A4

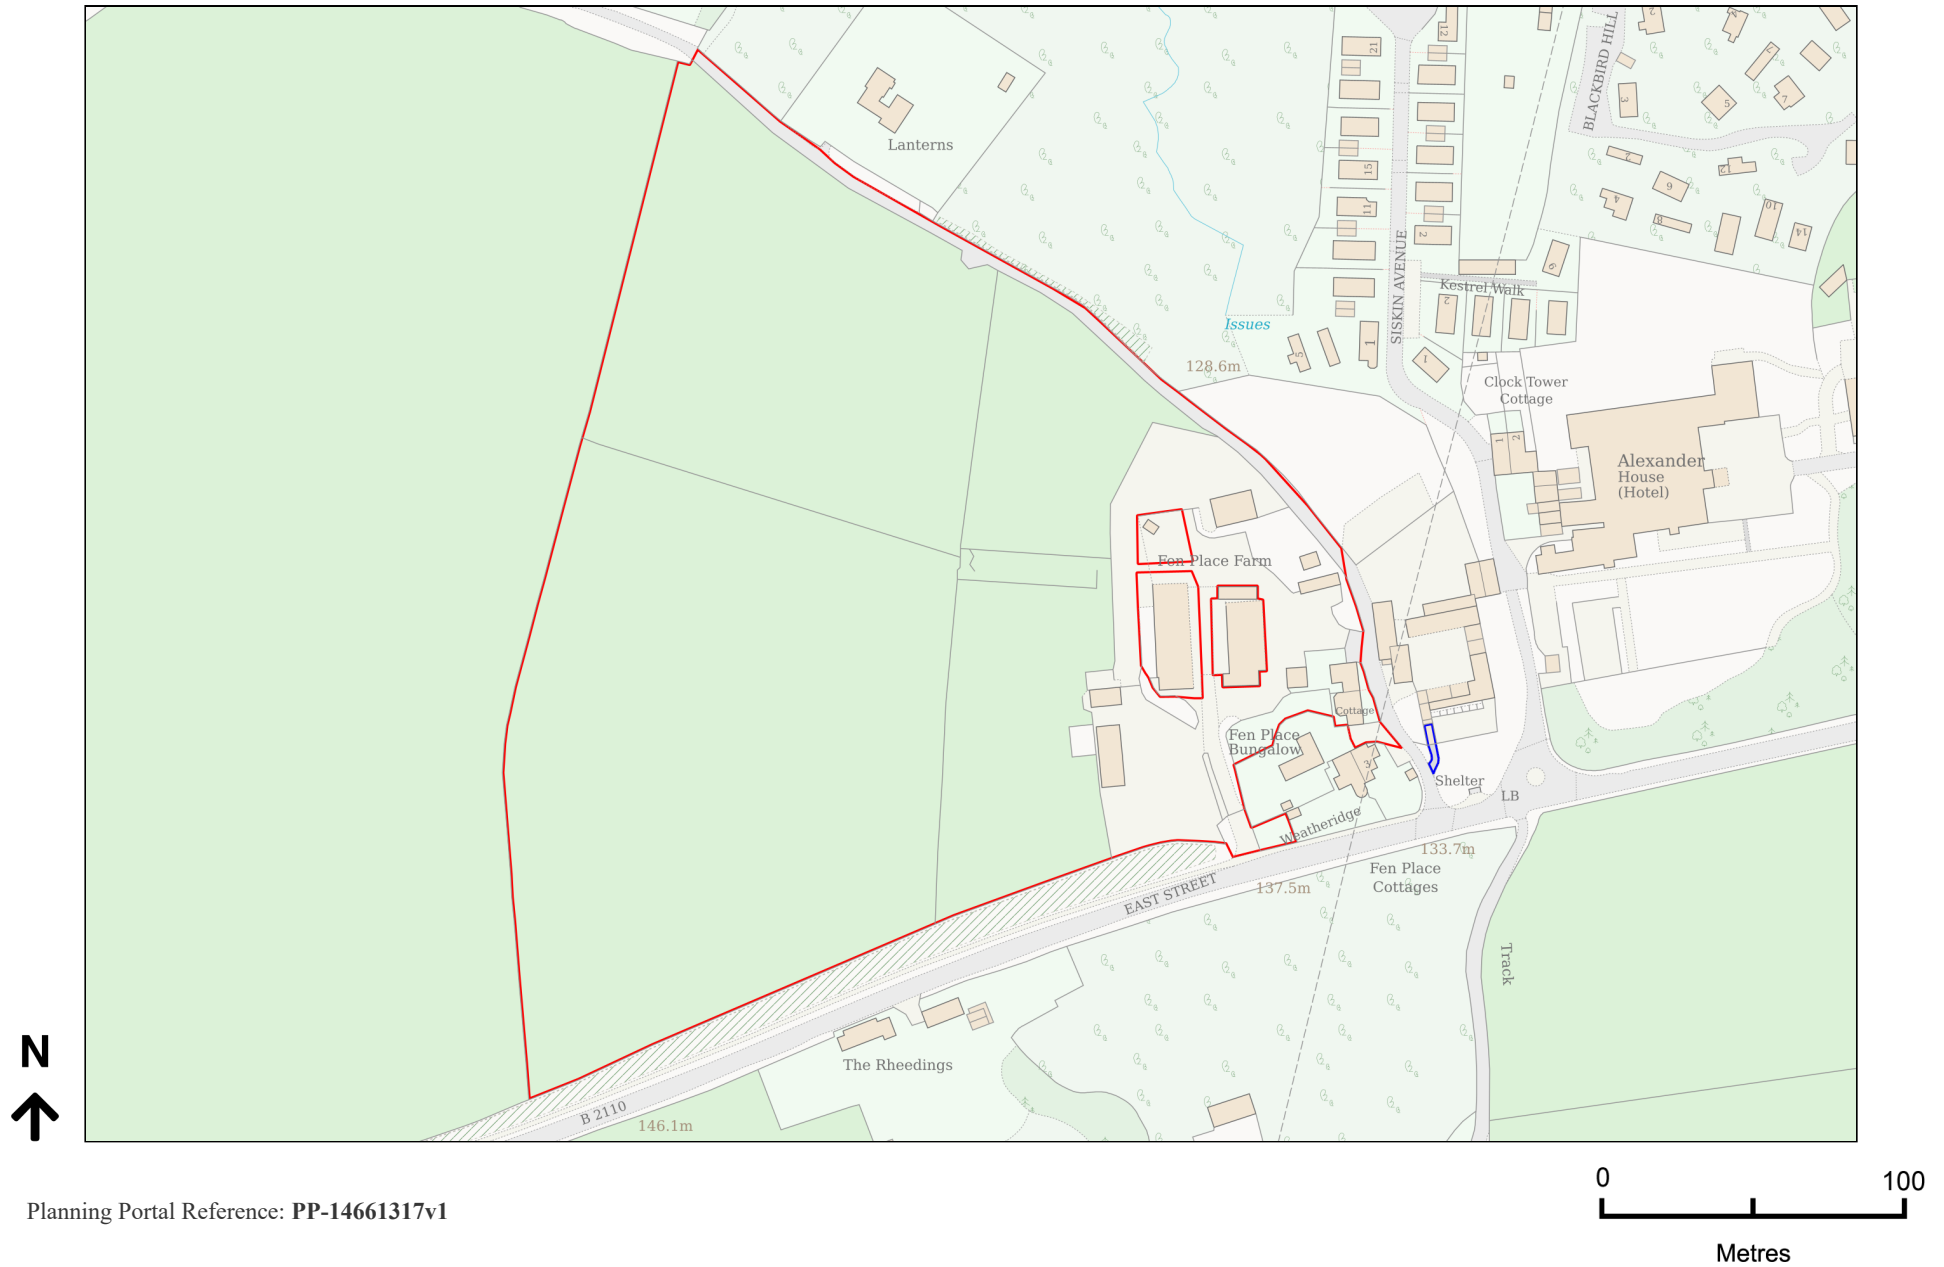

Planning Portal Reference: PP-14661317v1