


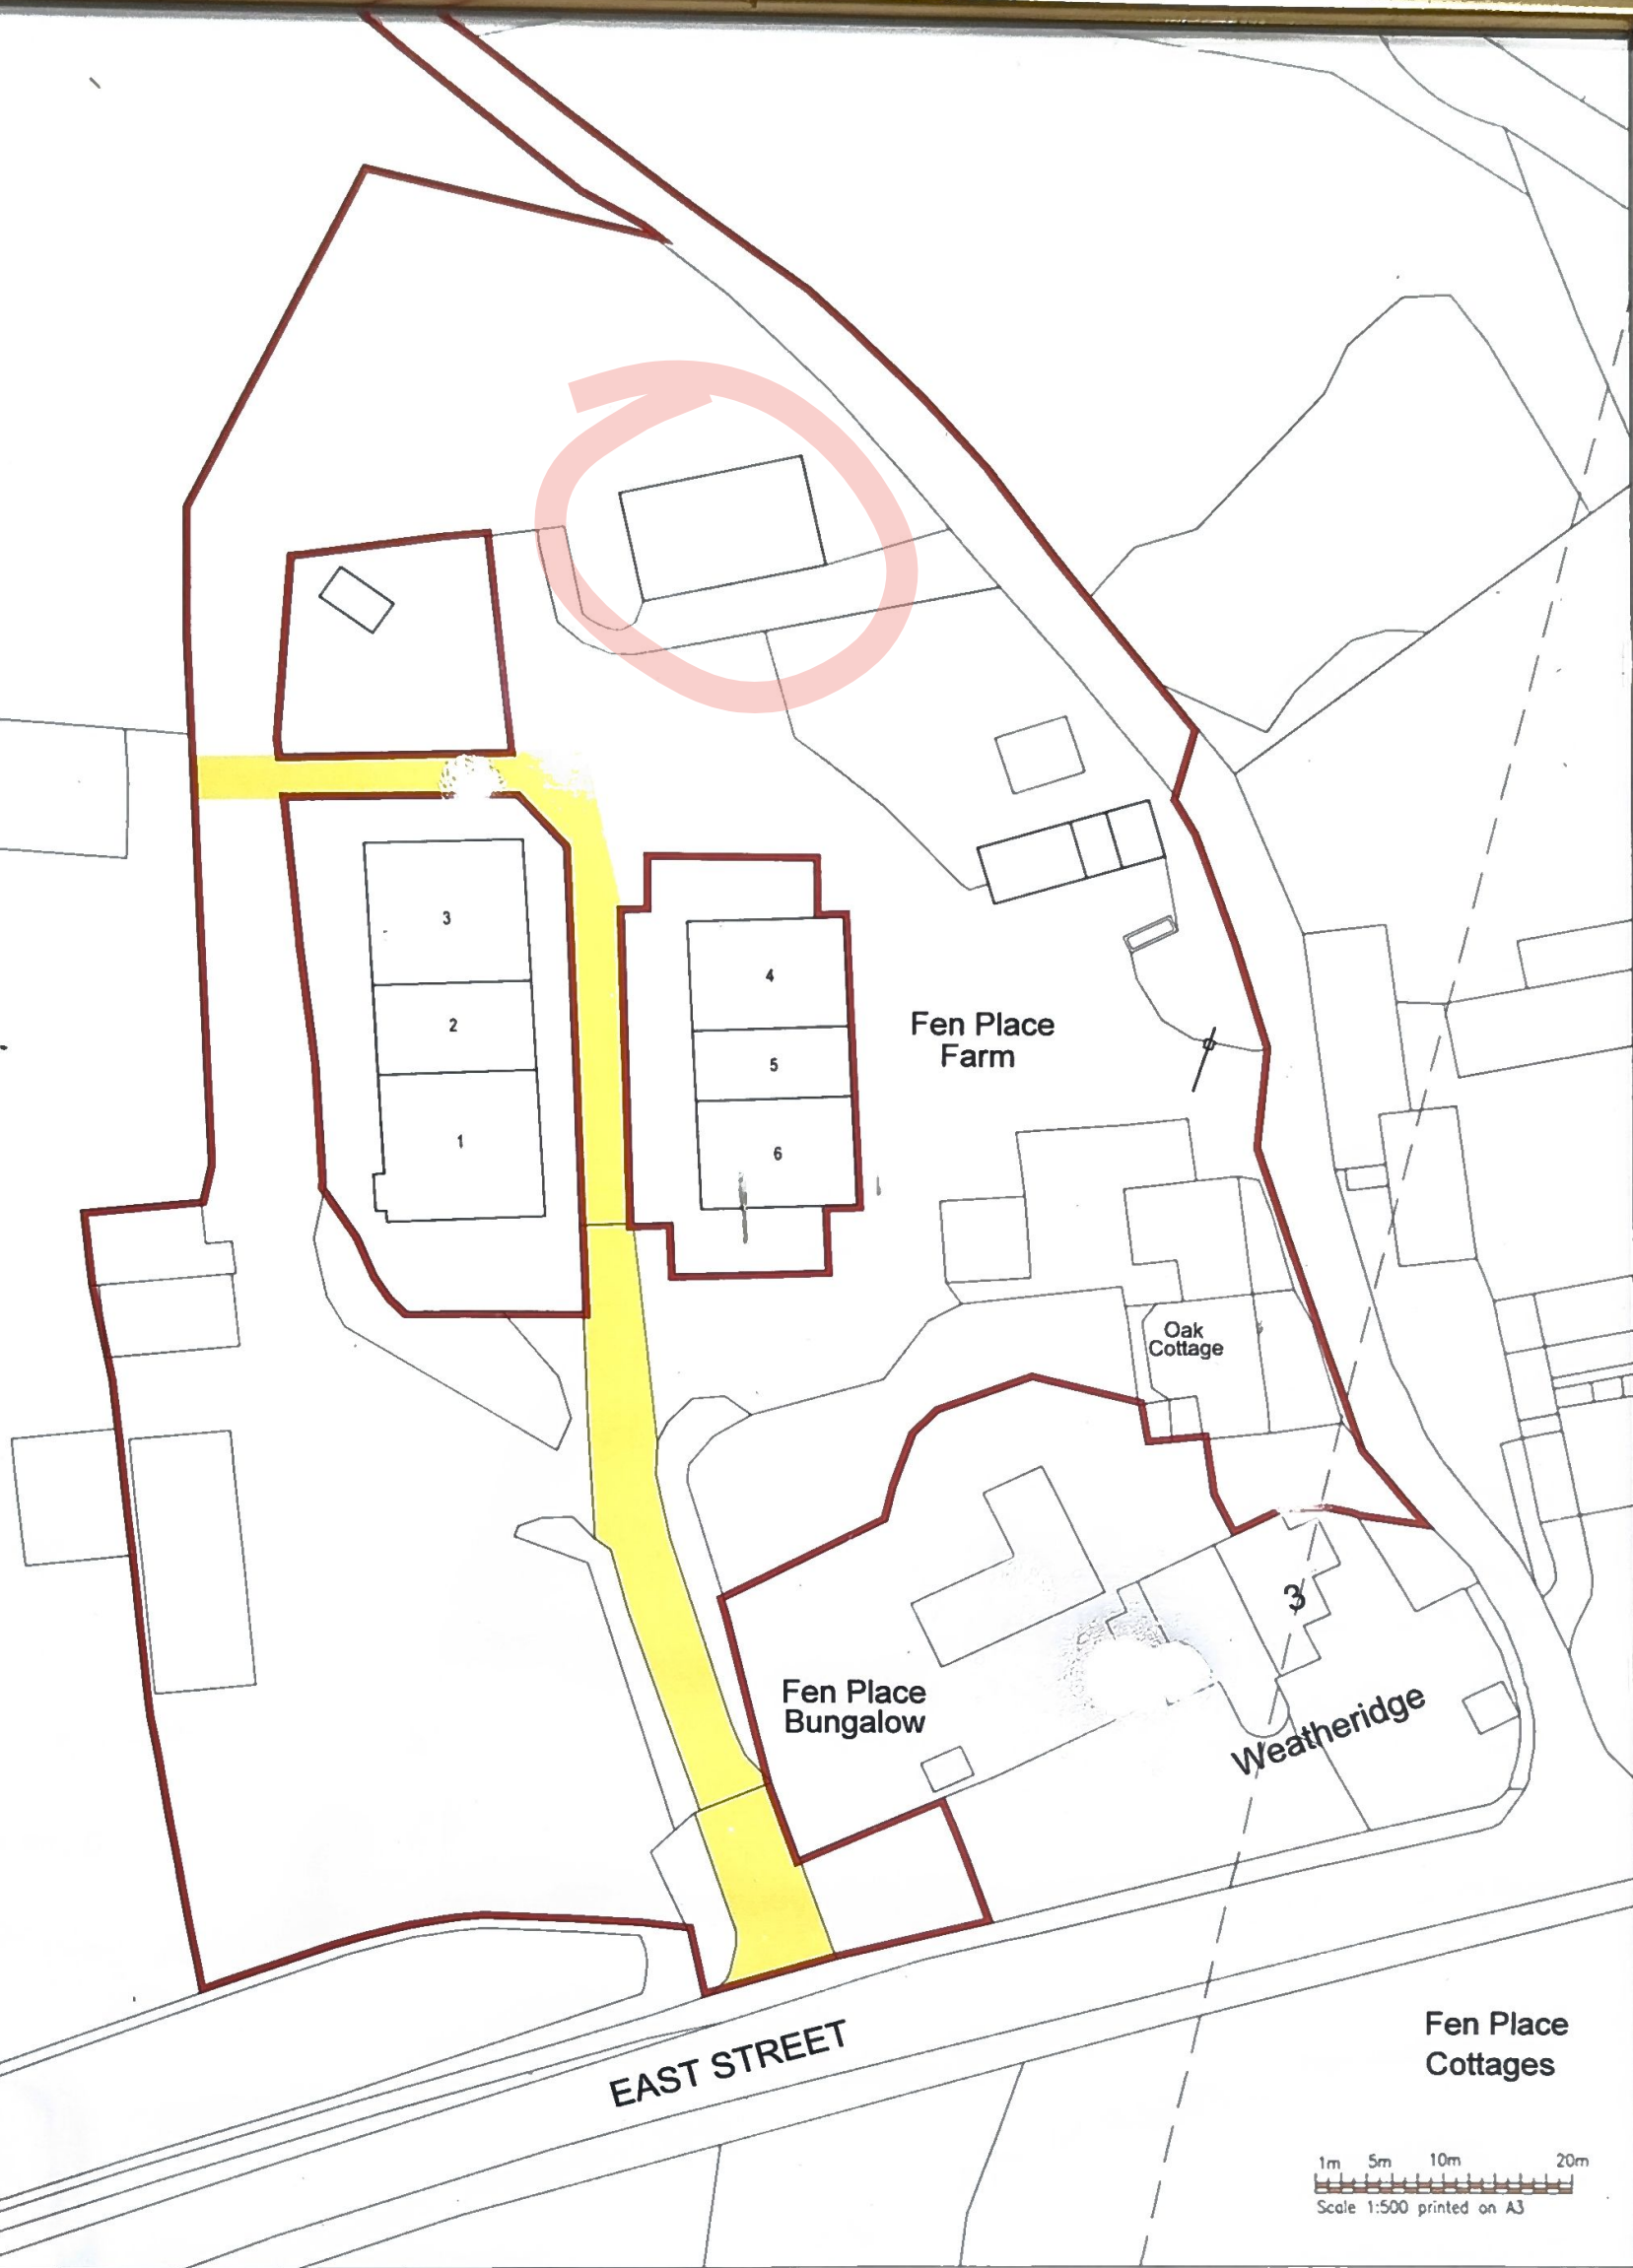

(c) Crown Copyright and Database Rights 2024 OS 100060020



Acad Mapping Limited
Frenches Farm
Mark Cross
East Sussex TN6 3NS

Fen Place Farm
East Street
Turners Hill, RH10 4QA

P1630 - sheet 2b Oct 2024

Scale 1:500

Proposed adjusted Title Plan