


Modification to existing building to create a level surface and additional support for an insulated roof.

North


East Elevation

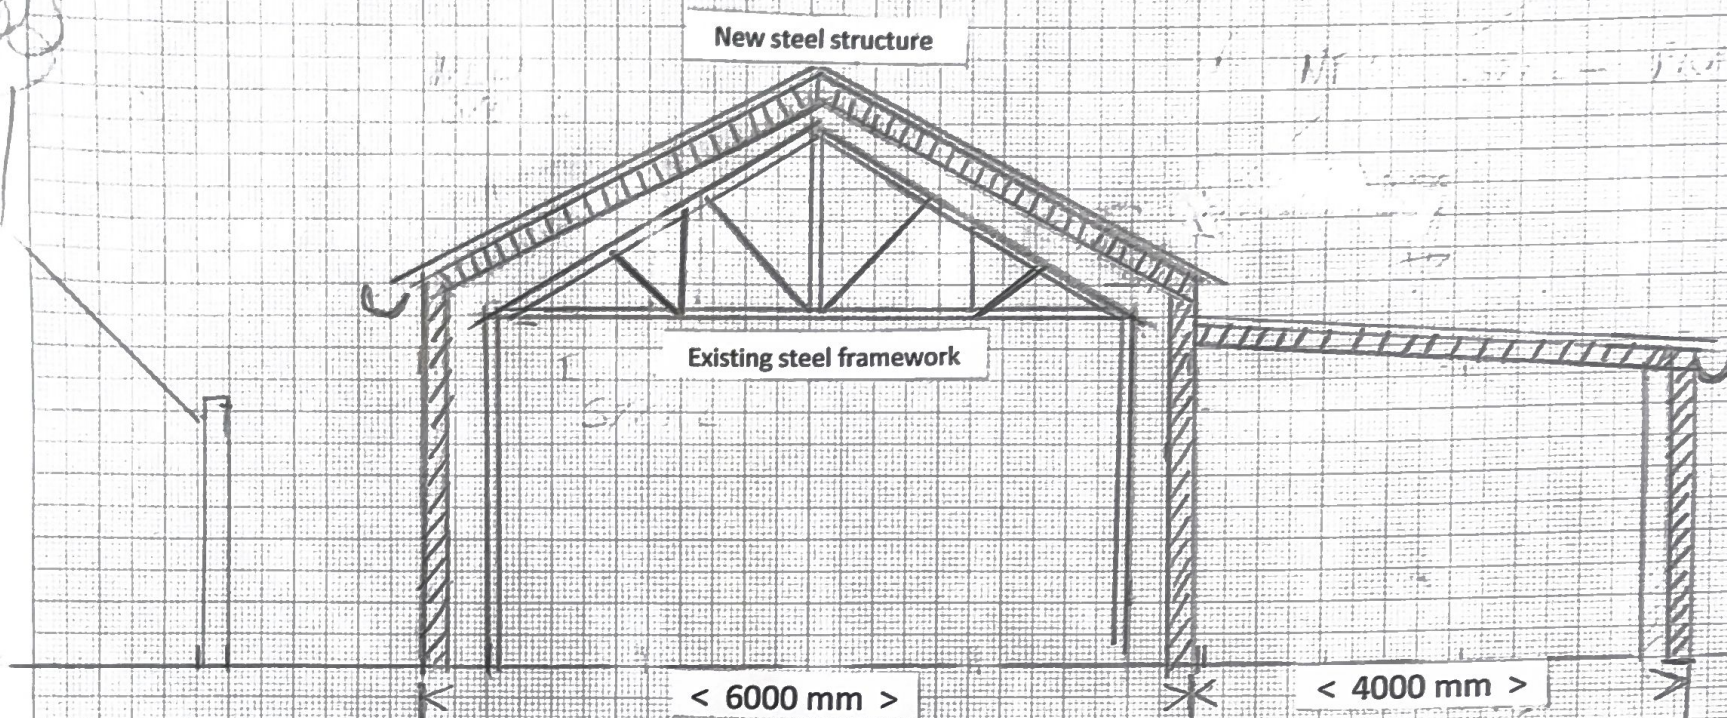

Fen Place Farm, East Street, Turners Hill, RH10 4QA

West Elevation

North

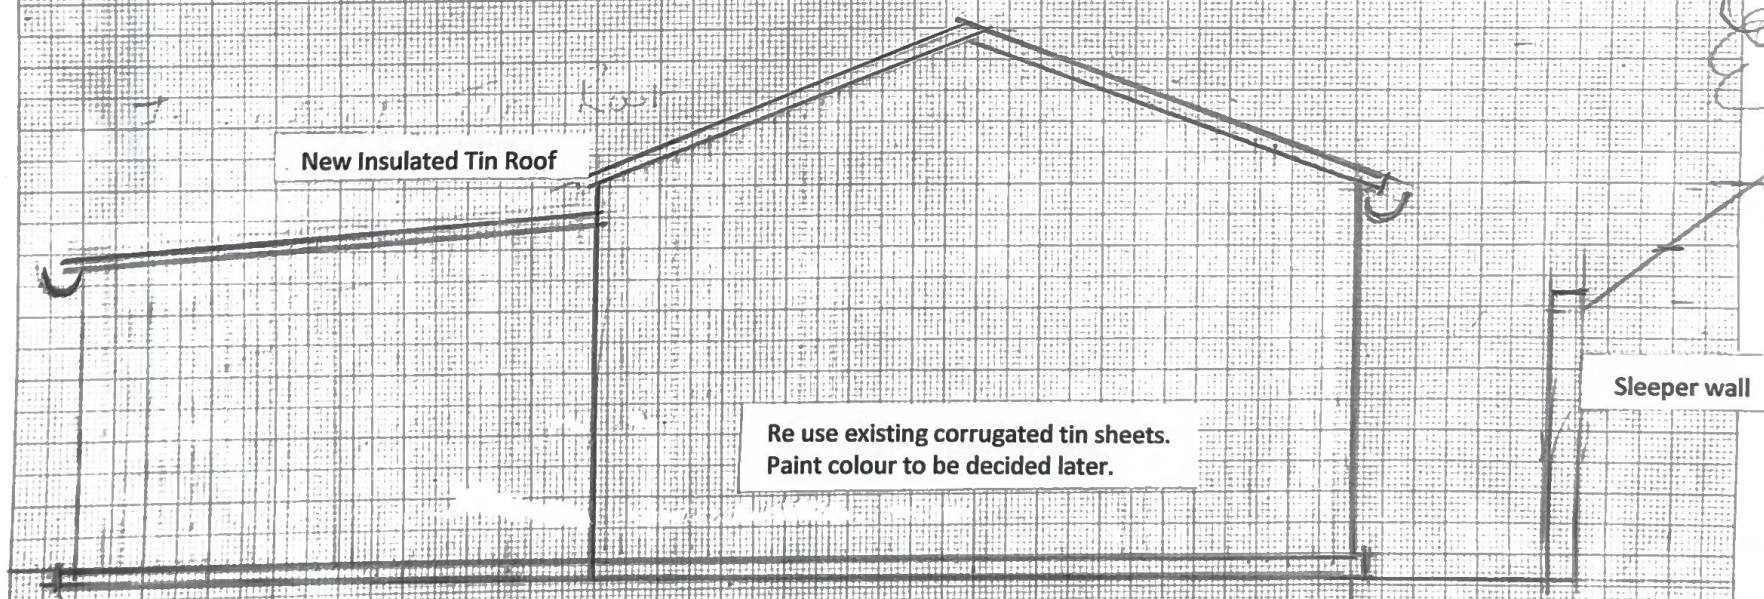

Fen Place Farm, East Street, Turners Hill, RH10 4QA