


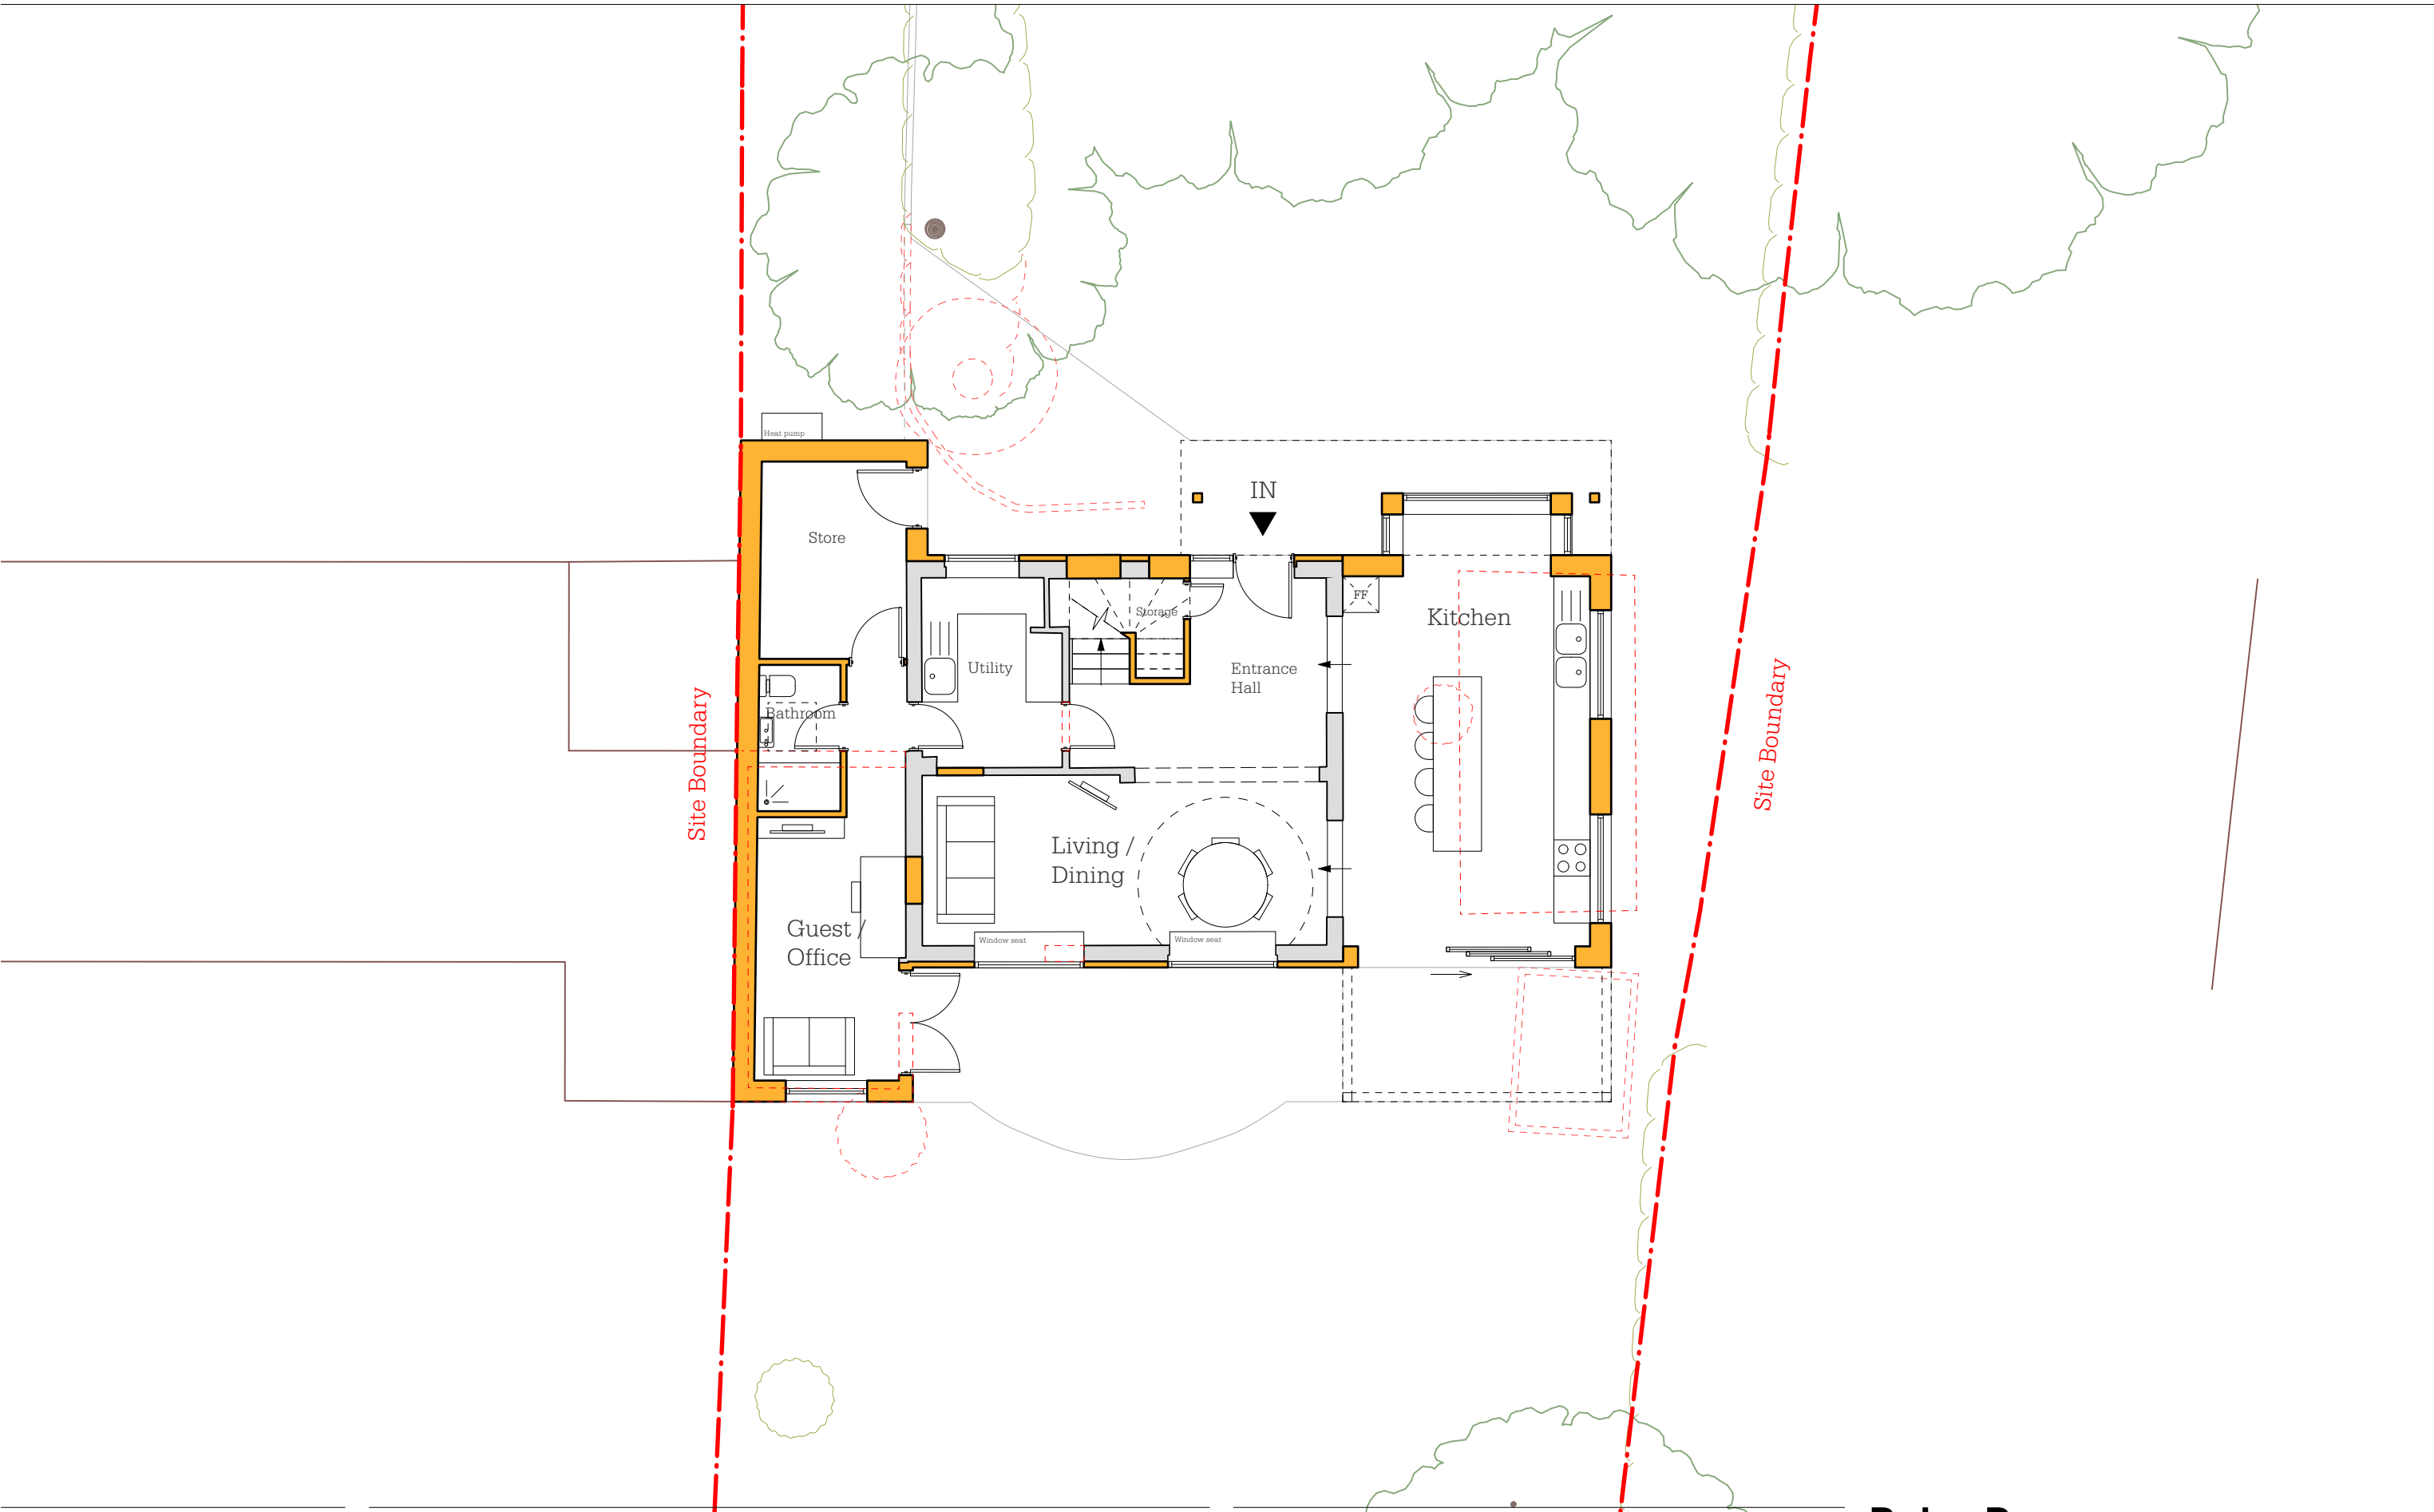

© All rights reserved
All dimensions to be checked on site

Lewes Office
Cooksbridge Station House - Cooksbridge - Nr. Lewes
East Sussex - BN8 4SW

+44 (0)1273 400319
info@bakerbrown.studio
bakerbrown.studio

Notes:

Area of land
concerned with
the application



Existing
Construction



Proposed
Construction



Proposed
De-construction



Rev	Date	Description	Drwn	Chkd
A	12/03/26	Issued for Planning.	HF	BB

BakerBrown

Job Name				Status		
2 Hobdens Lane, Ardingly				Planning		
Drawing Title						
Proposed Plan_Ground						
Drawn	Checked	Date	Scale@A3	Job No.	Drawing Number	Rev
HF	BB	Mar '26	1:100	1551	BB_PL_0110	A