
FOR PLANNING PURPOSES ONLY

NOT FOR CONSTRUCTION

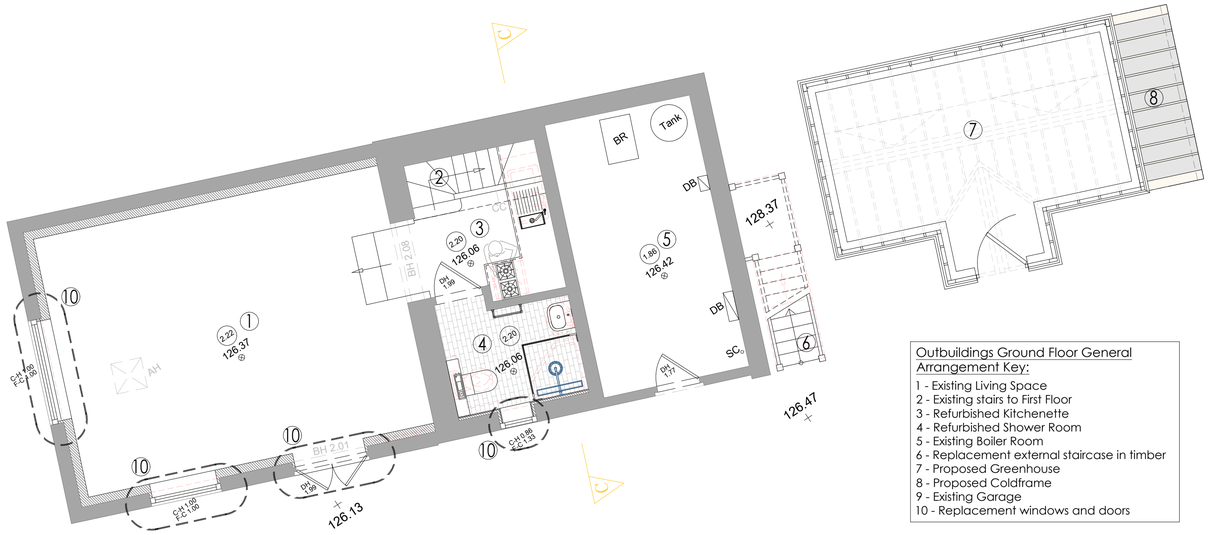



Outbuildings Ground Floor General Arrangement Key:

1 - Existing Living Space
2 - Existing stairs to First Floor
3 - Refurbished Kitchenette
4 - Refurbished Shower Room
5 - Existing Boiler Room
6 - Replacement external staircase in timber
7 - Proposed Greenhouse
8 - Proposed Coldframe
9 - Existing Garage
10 - Replacement windows and doors

ANNEXE, GREENHOUSE, AND GARAGE, GROUND FLOOR GENERAL ARRANGEMENT (CONTEXTUAL) - AS PROPOSED

SCALE @ 1:50 ON AN A1 SHEET

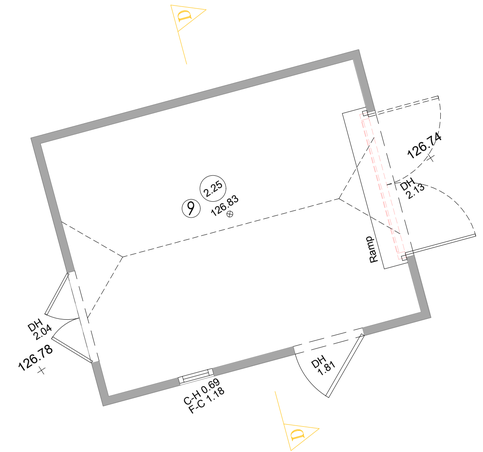

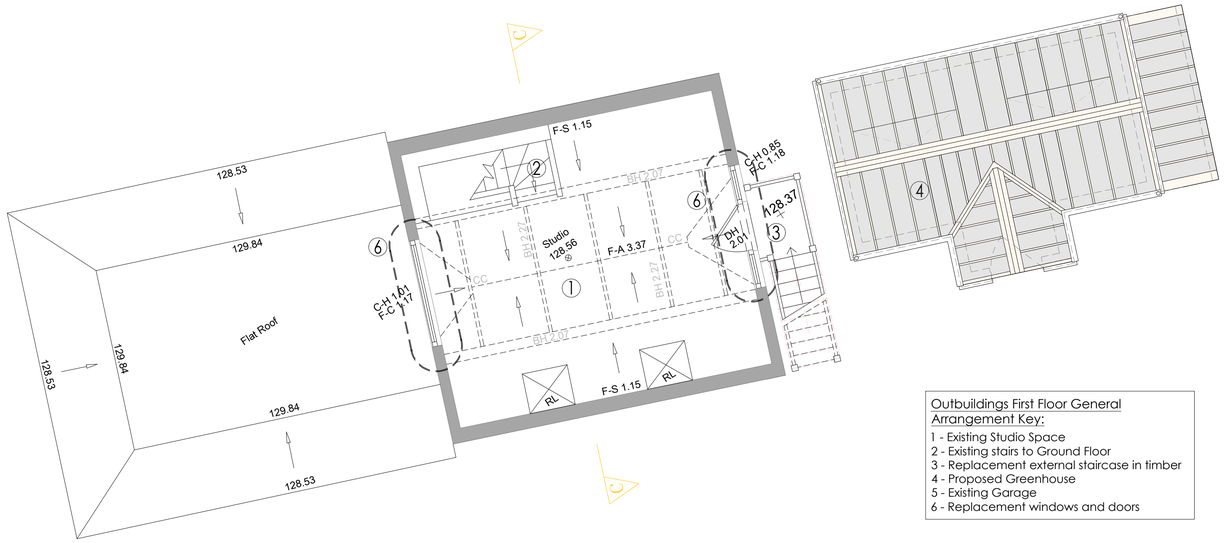


Outbuildings First Floor General Arrangement Key:

1 - Existing Studio Space
2 - Existing stairs to Ground Floor
3 - Replacement external staircase in timber
4 - Proposed Greenhouse
5 - Existing Garage
6 - Replacement windows and doors

ANNEXE, GREENHOUSE, AND GARAGE, FIRST FLOOR GENERAL ARRANGEMENT (CONTEXTUAL) - AS PROPOSED

SCALE @ 1:50 ON AN A1 SHEET

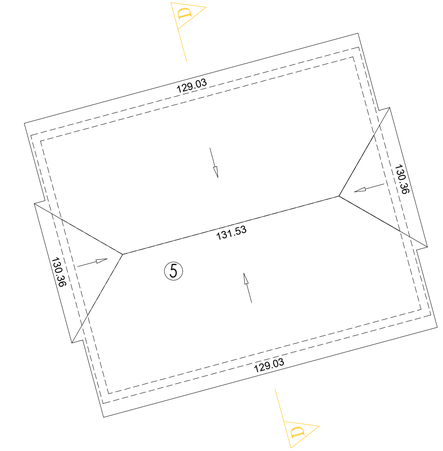

0m 1m 2m 3m 4m 5m

VISUAL SCALE 1:50 @ A1

REV.	DATE.	BY.	AMENDMENT.	CHK.
*	*	*	*	*

PLANNING

gould baxter

2 Lucastes Mews, Paddockhall Road,
Haywards Heath,
West Sussex, RH16 1HE
(01444) 452604
hh@gouldbaxter.co.uk
www.gouldbaxter.co.uk

NOTES.
DO NOT SCALE OFF THIS DRAWING UNLESS FOR PLANNING PURPOSES.

CHECK ALL DIMENSIONS ON SITE BEFORE ANY WORK IS COMMENCED.

ALL GOODS MATERIALS AND WORKMANSHIP MUST CONFORM WITH CURRENT BUILDING REGULATIONS, BRITISH STANDARDS AND CODES OF PRACTICE.

COPYRIGHT OF THIS DRAWING IS RETAINED BY GOULD PROPERTY CONSULTANTS LLP T/A GOULD BAXTER AND IT MUST NOT BE REPRODUCED WITHOUT WRITTEN CONSENT.

CLIENT.
Mrs. J. Burke

PROJECT.
Idlehurst
Birch Grove
Horsted Keynes
West Sussex, RH17 7BT

DRAWING.
Annexe, Greenhouse, and Garage, Ground and First Floor General Arrangement As Proposed

DATE.	SCALE AT A1.	DRAWN BY.	CHECKED BY.
16.05.2025	1:50	RH	MC

JOB NO.	DRAWING NO.	REV.
GH832	PL.006	*