



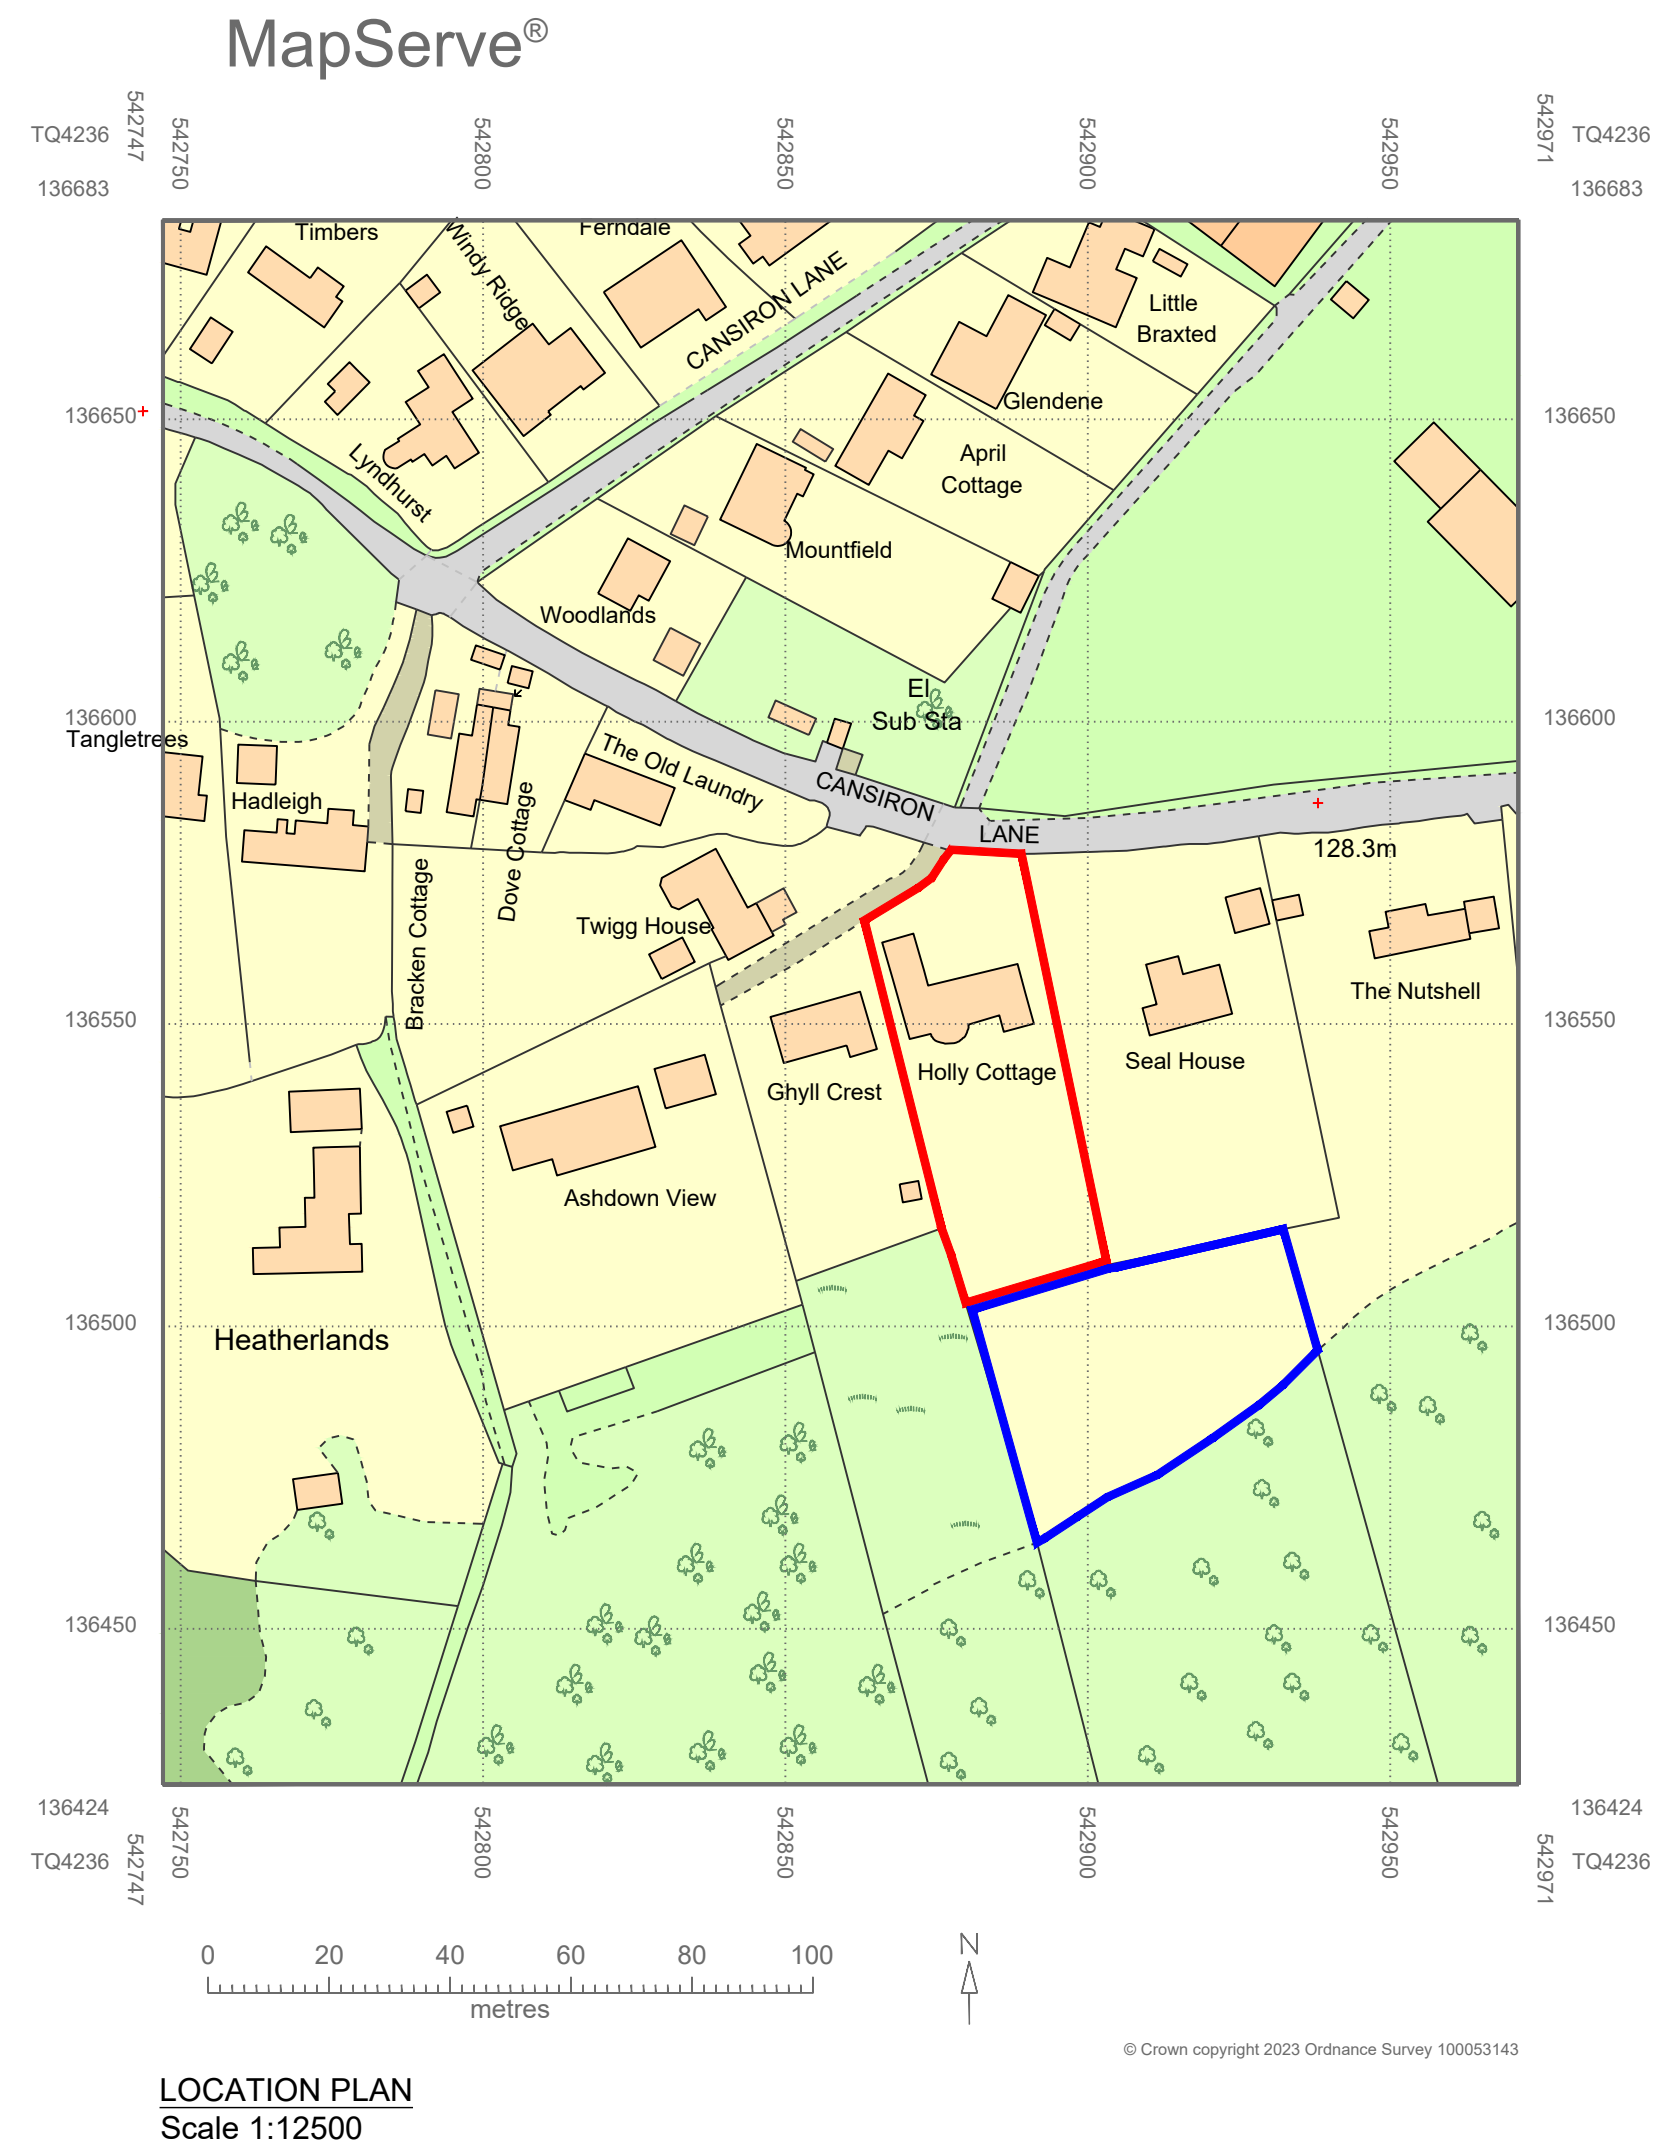


Blue line denotes land under the ownership of applicant.
Red line denotes application site.

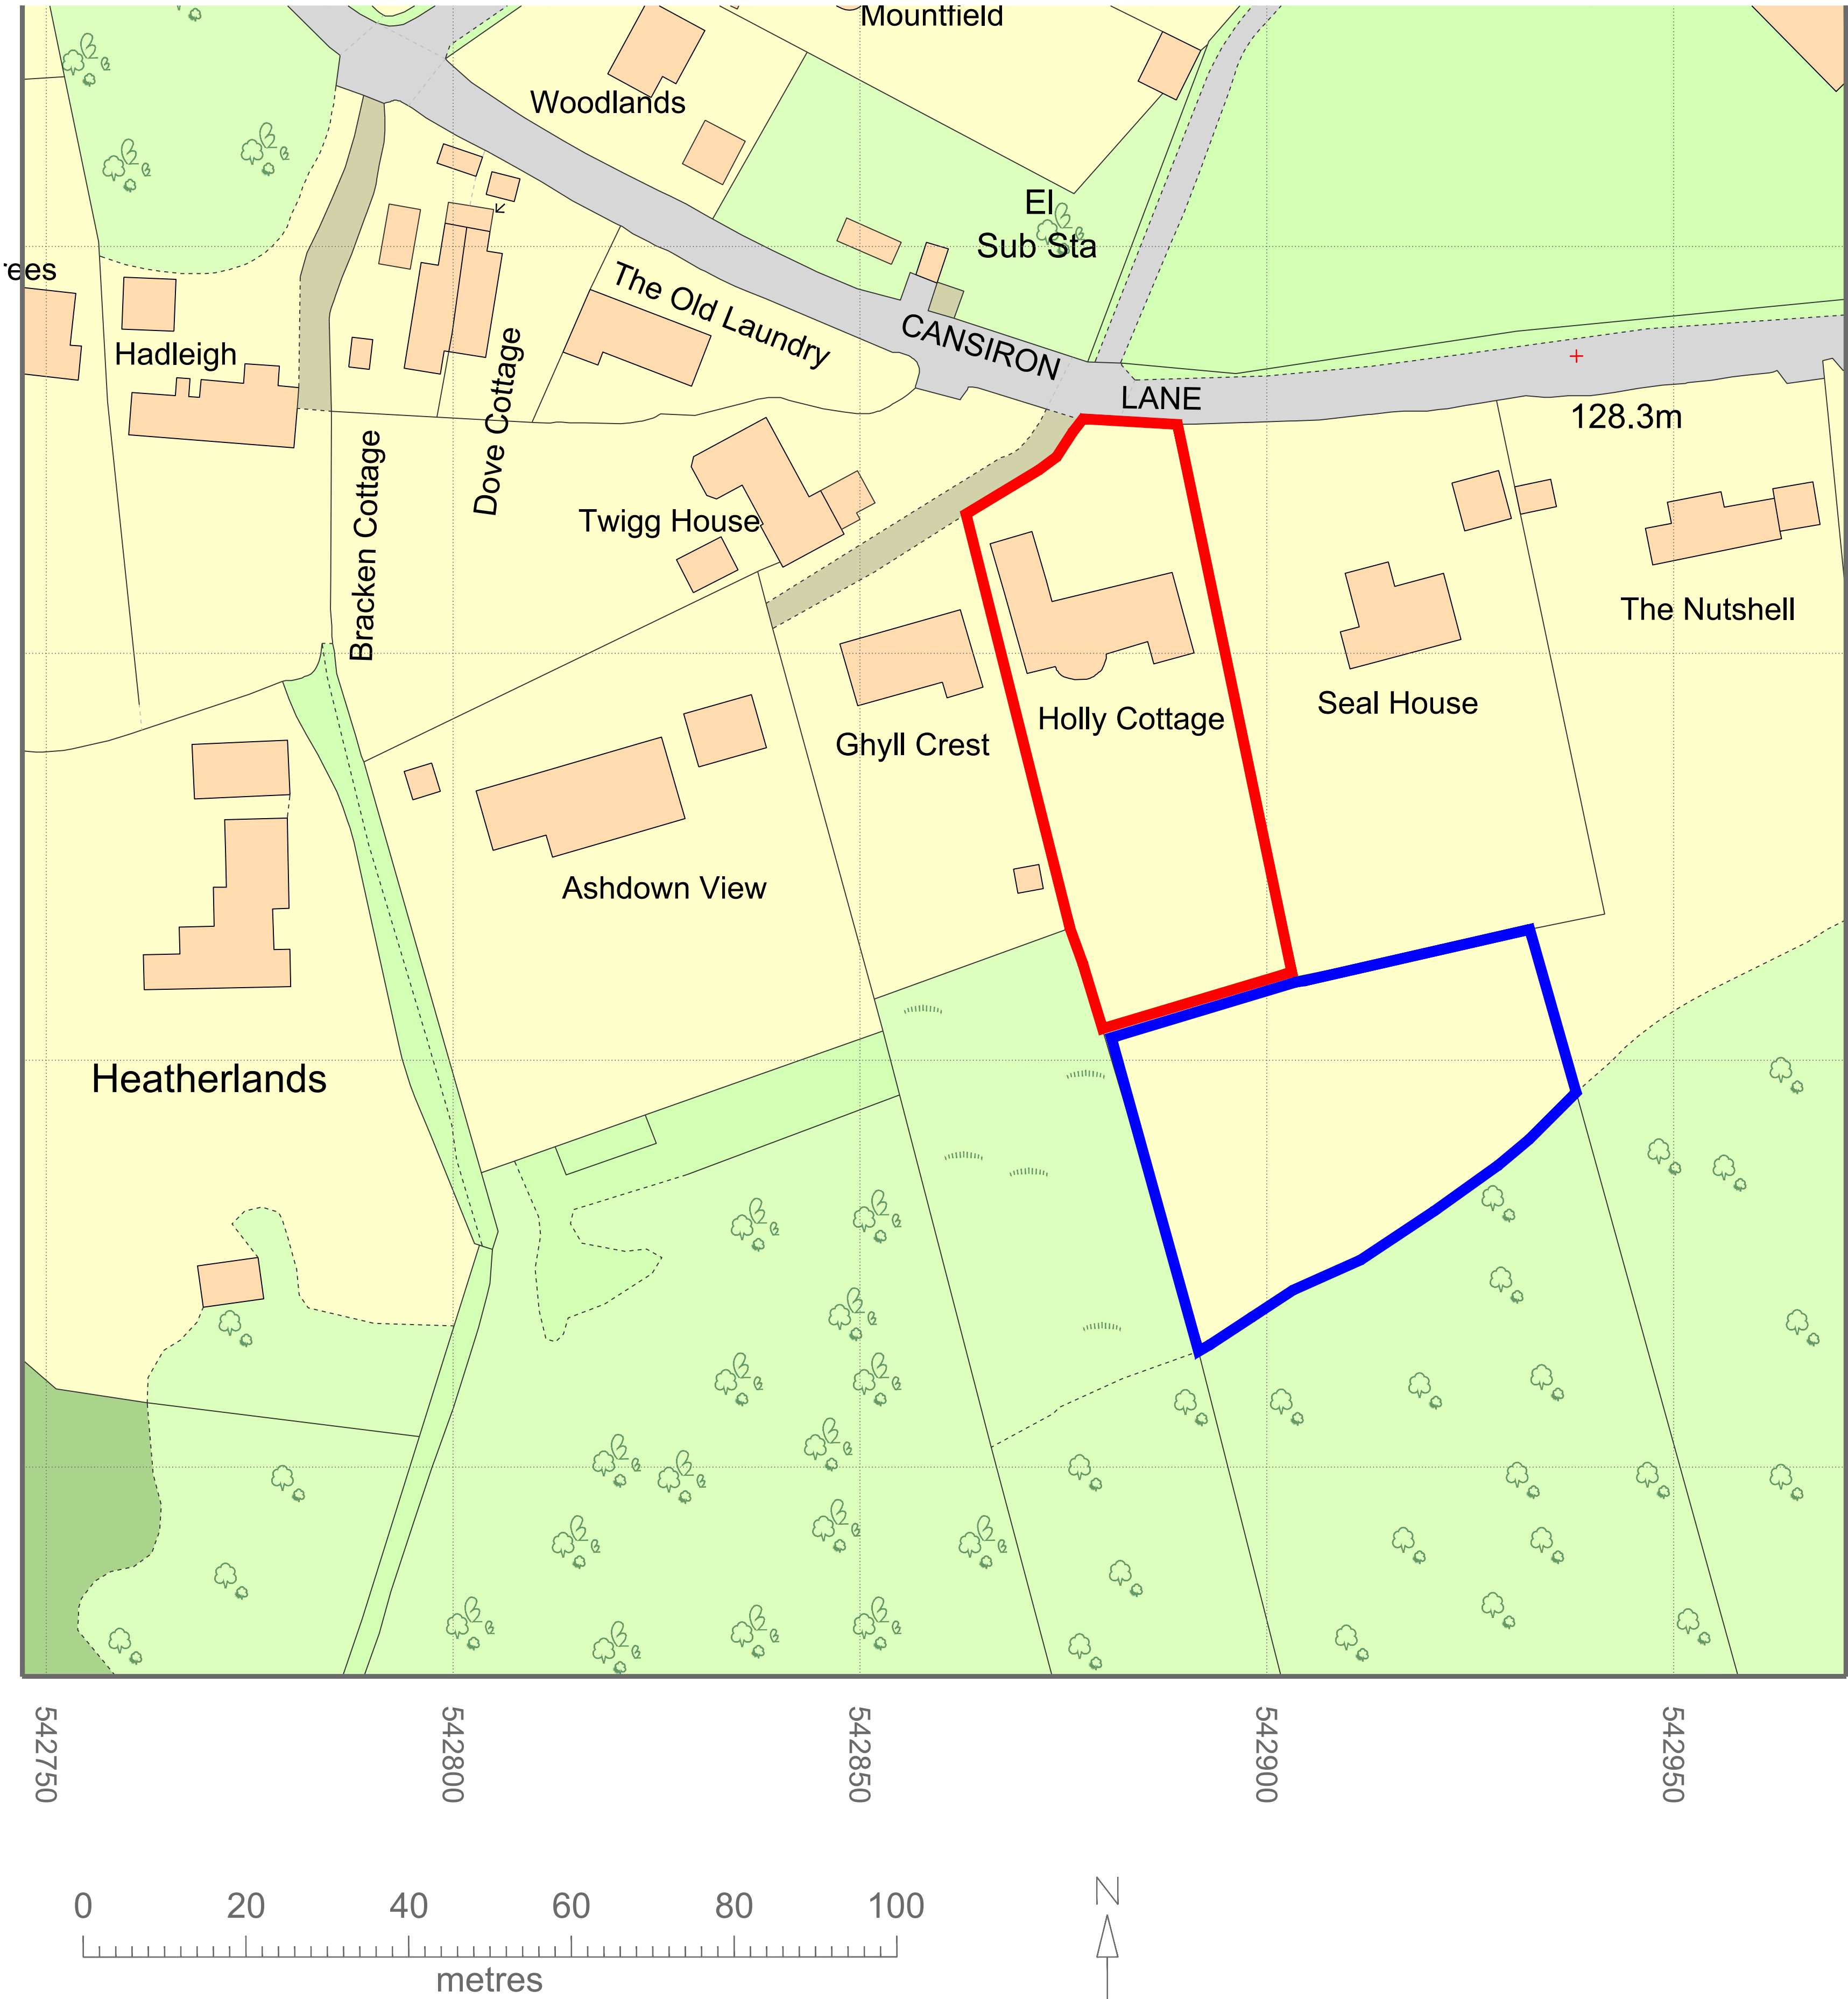

REV #	DATE	NAME	NOTES

Notes:
Do not scale this drawing.
All levels and dimensions are to be checked on site.
This drawing is to be read in conjunction with all relevant consultants drawings and specifications, together with safety plan requirements.
Copyright: This drawing must not be copied, amended nor reproduced without the prior written agreement.

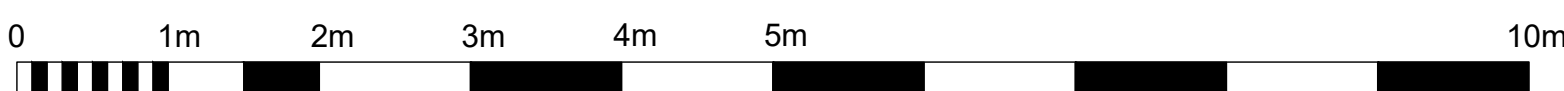

BUILDING SOLUTIONS CONSULTANTS LTD.
23 Tiltan road, Hove, BN3 5QR. Tel: 07834611783

PROJECT Holly Cottage, Cansiron Lane, Ashurst Wood, West Sussex, RH19 3SF			
DRAWING LOCATION AND BLOCK PLANS			
STAGE Planning	JOB NO.: 711		
DWG NO. AL-100	SCALE 1:50@A1	REVISION : -	DATE : 06/05/2025
DRAWN : DB			
Do not scale: use figured dimensions only: check dimensions on site: notify BSC of any discrepancies: copyright BSC Ltd.			