



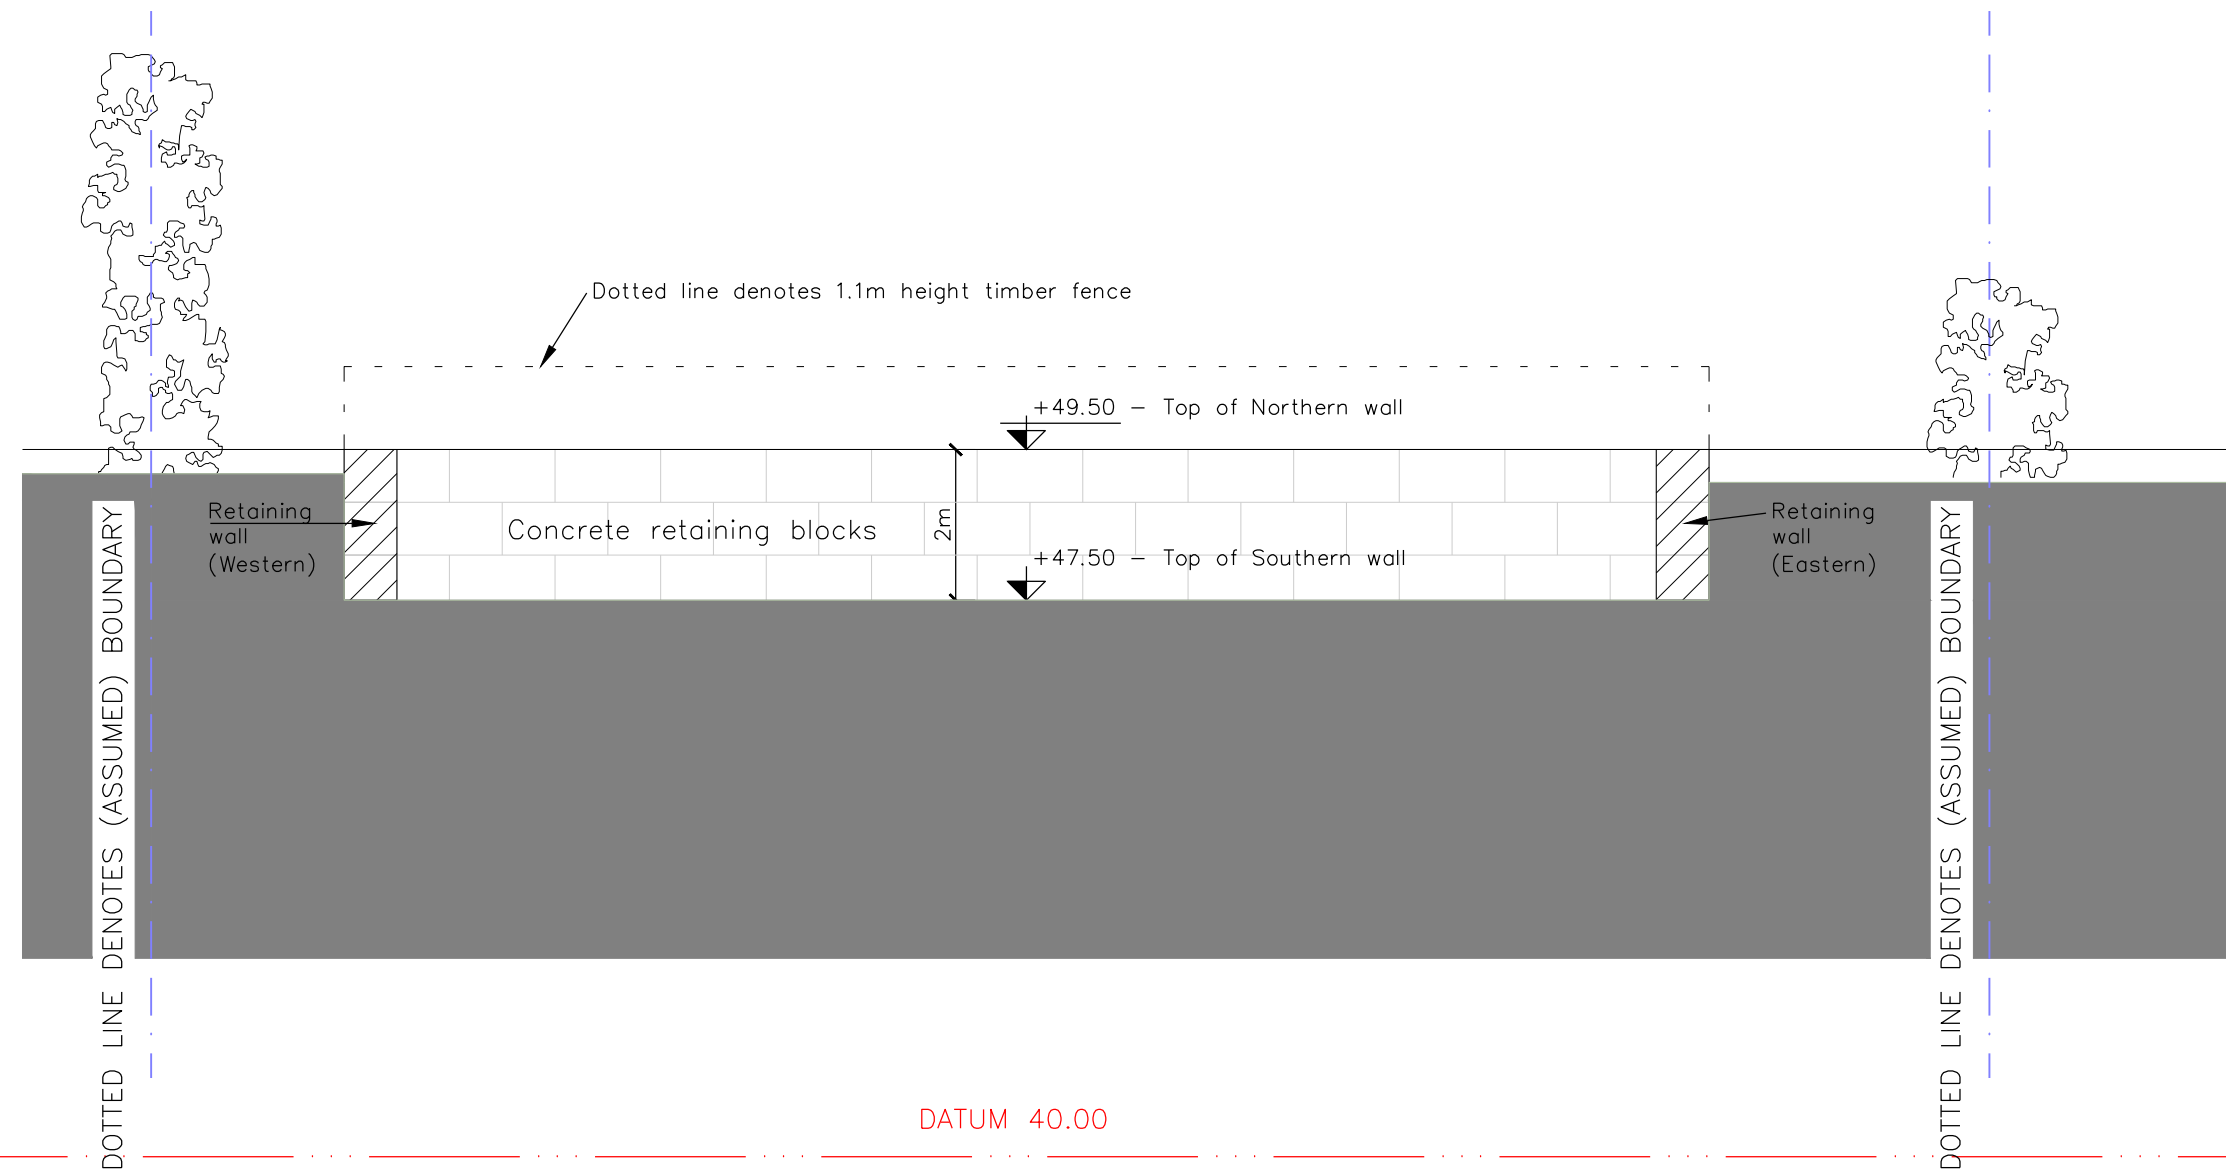


INTERNAL ELEVATION A - EXISTING
Scale 1:100

0 1m 2m 3m 4m 5m

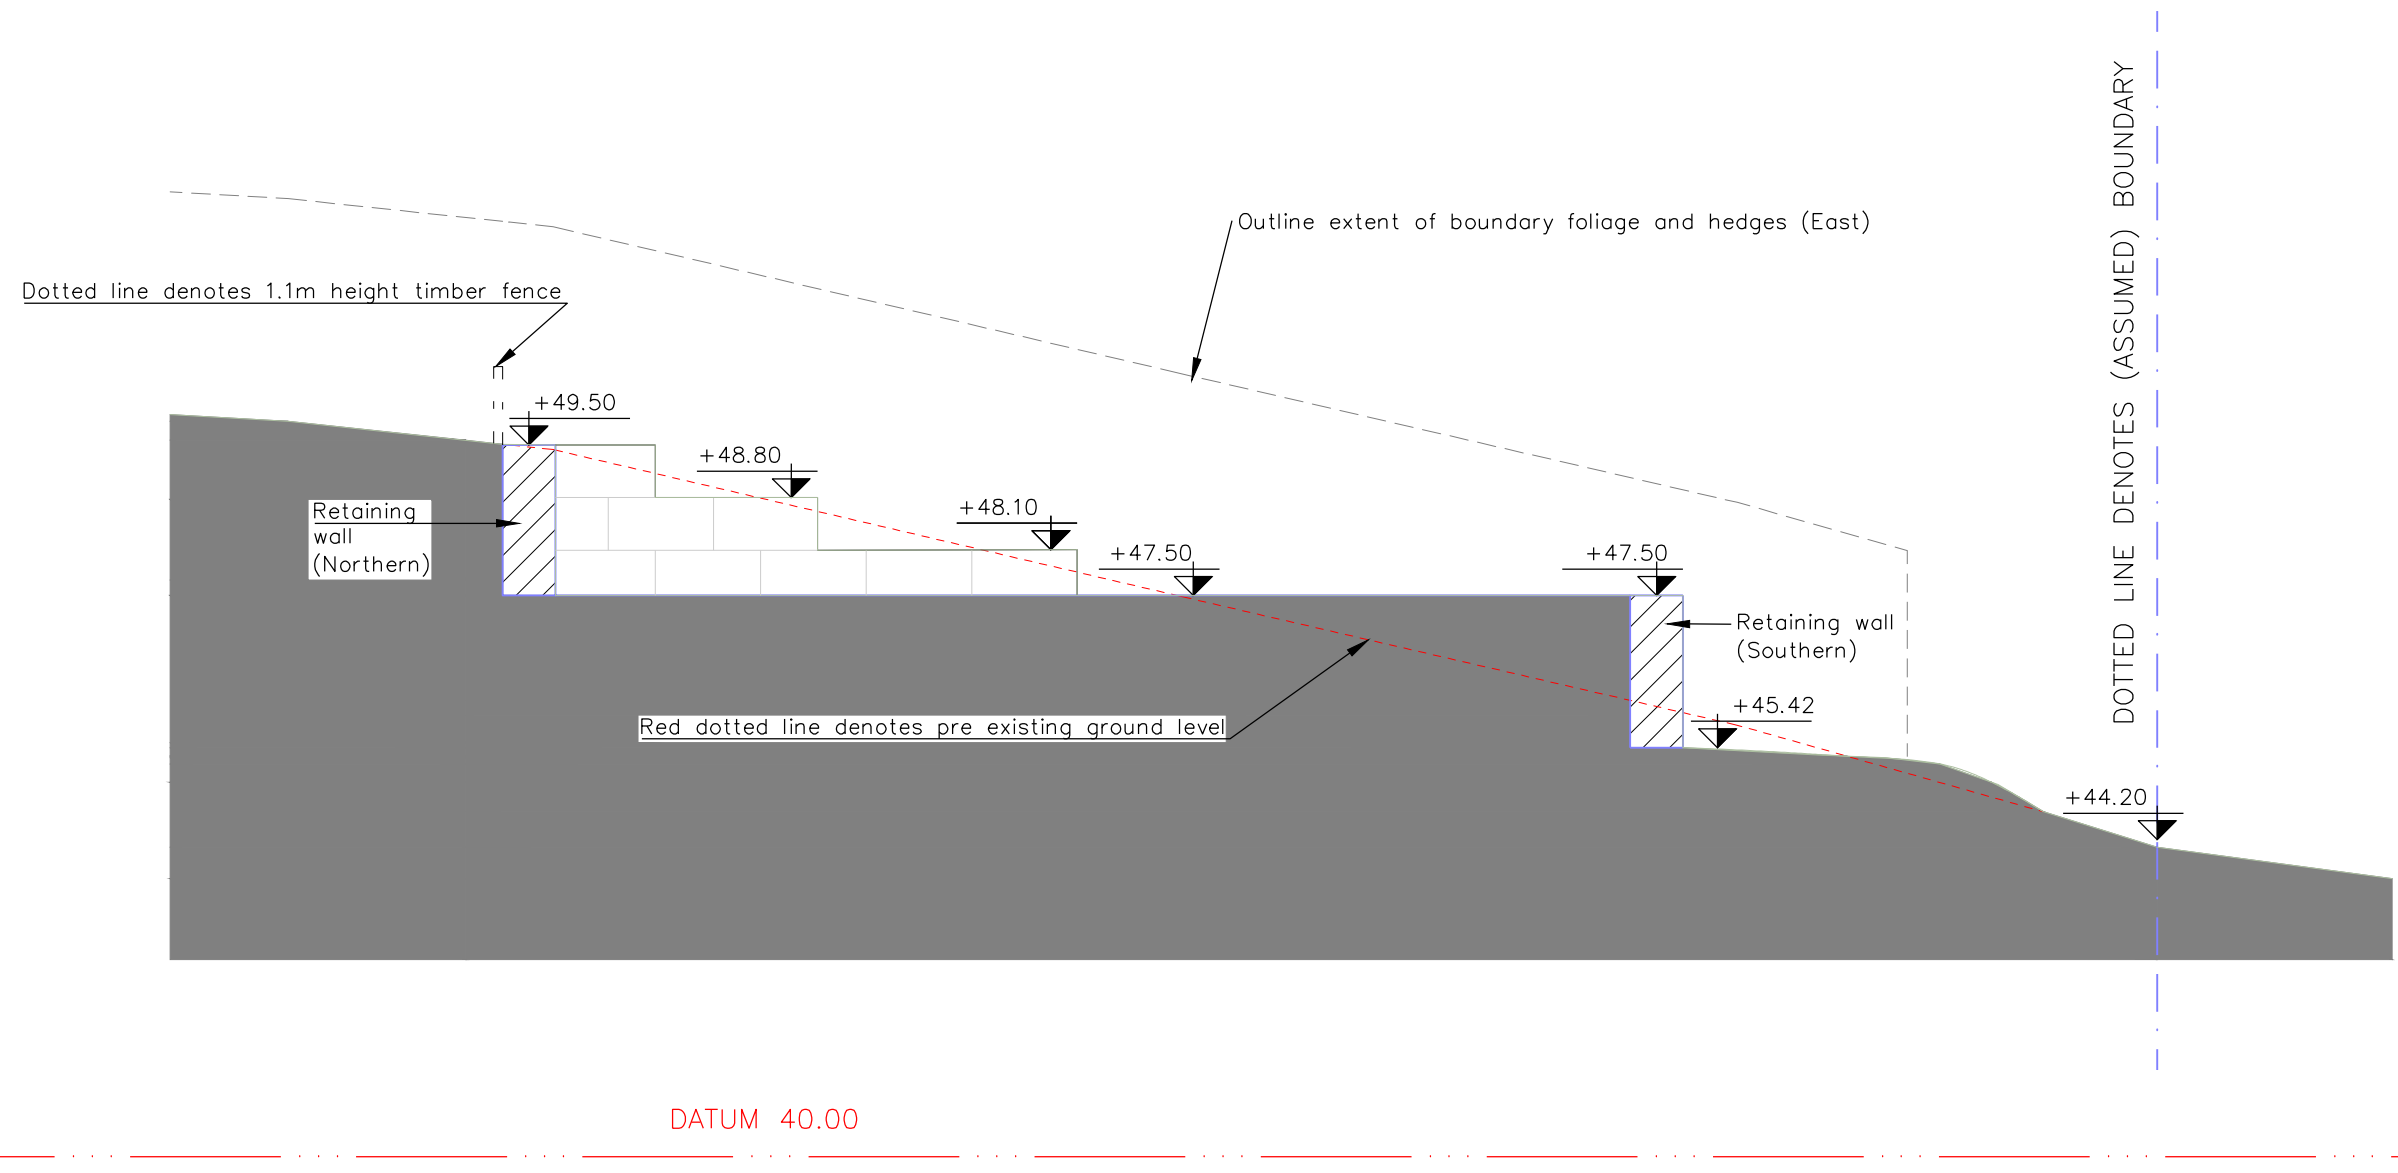


INTERNAL ELEVATION B - EXISTING
Scale 1:100

0 1m 2m 3m 4m 5m

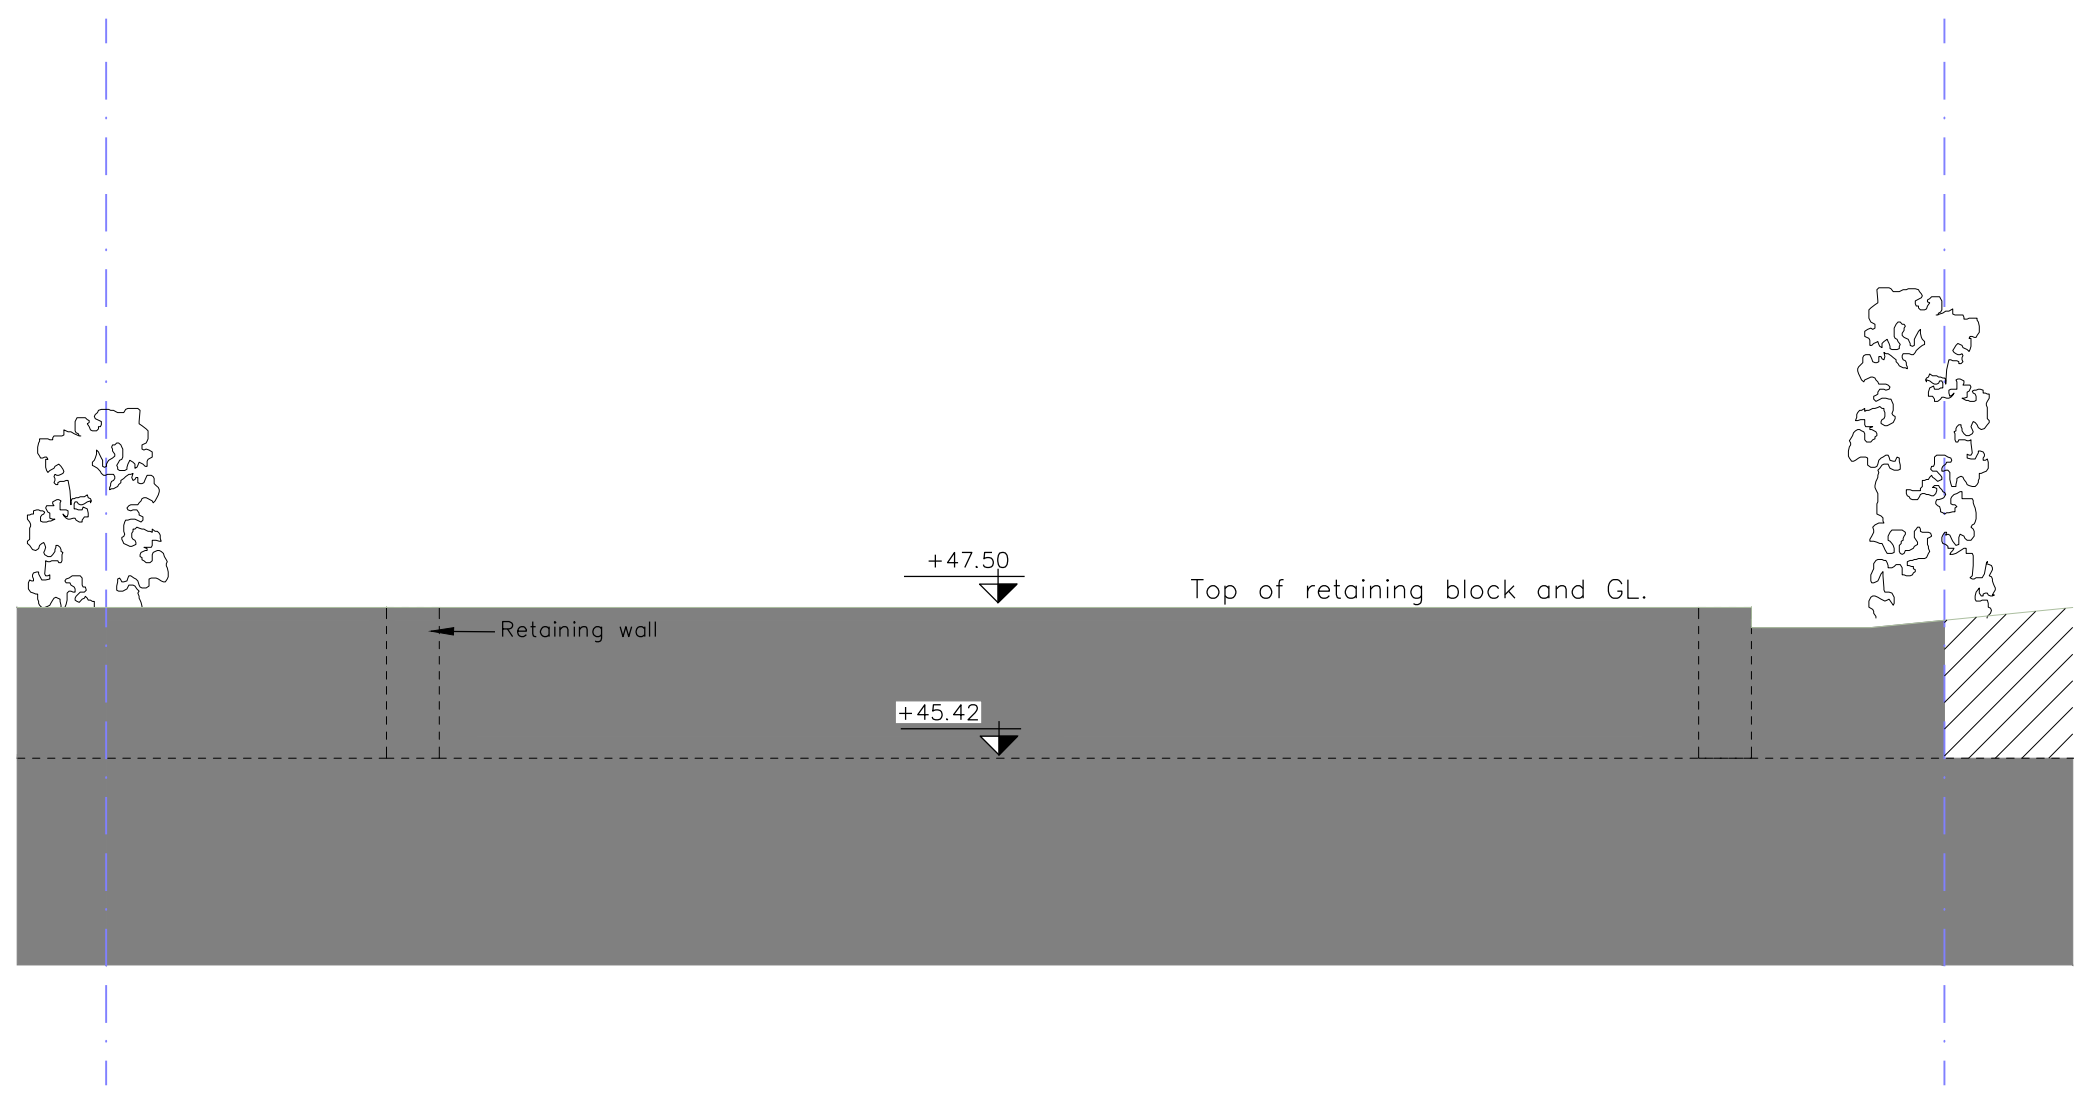

INTERNAL ELEVATION C - EXISTING
Scale 1:100

0 1m 2m 3m 4m 5m

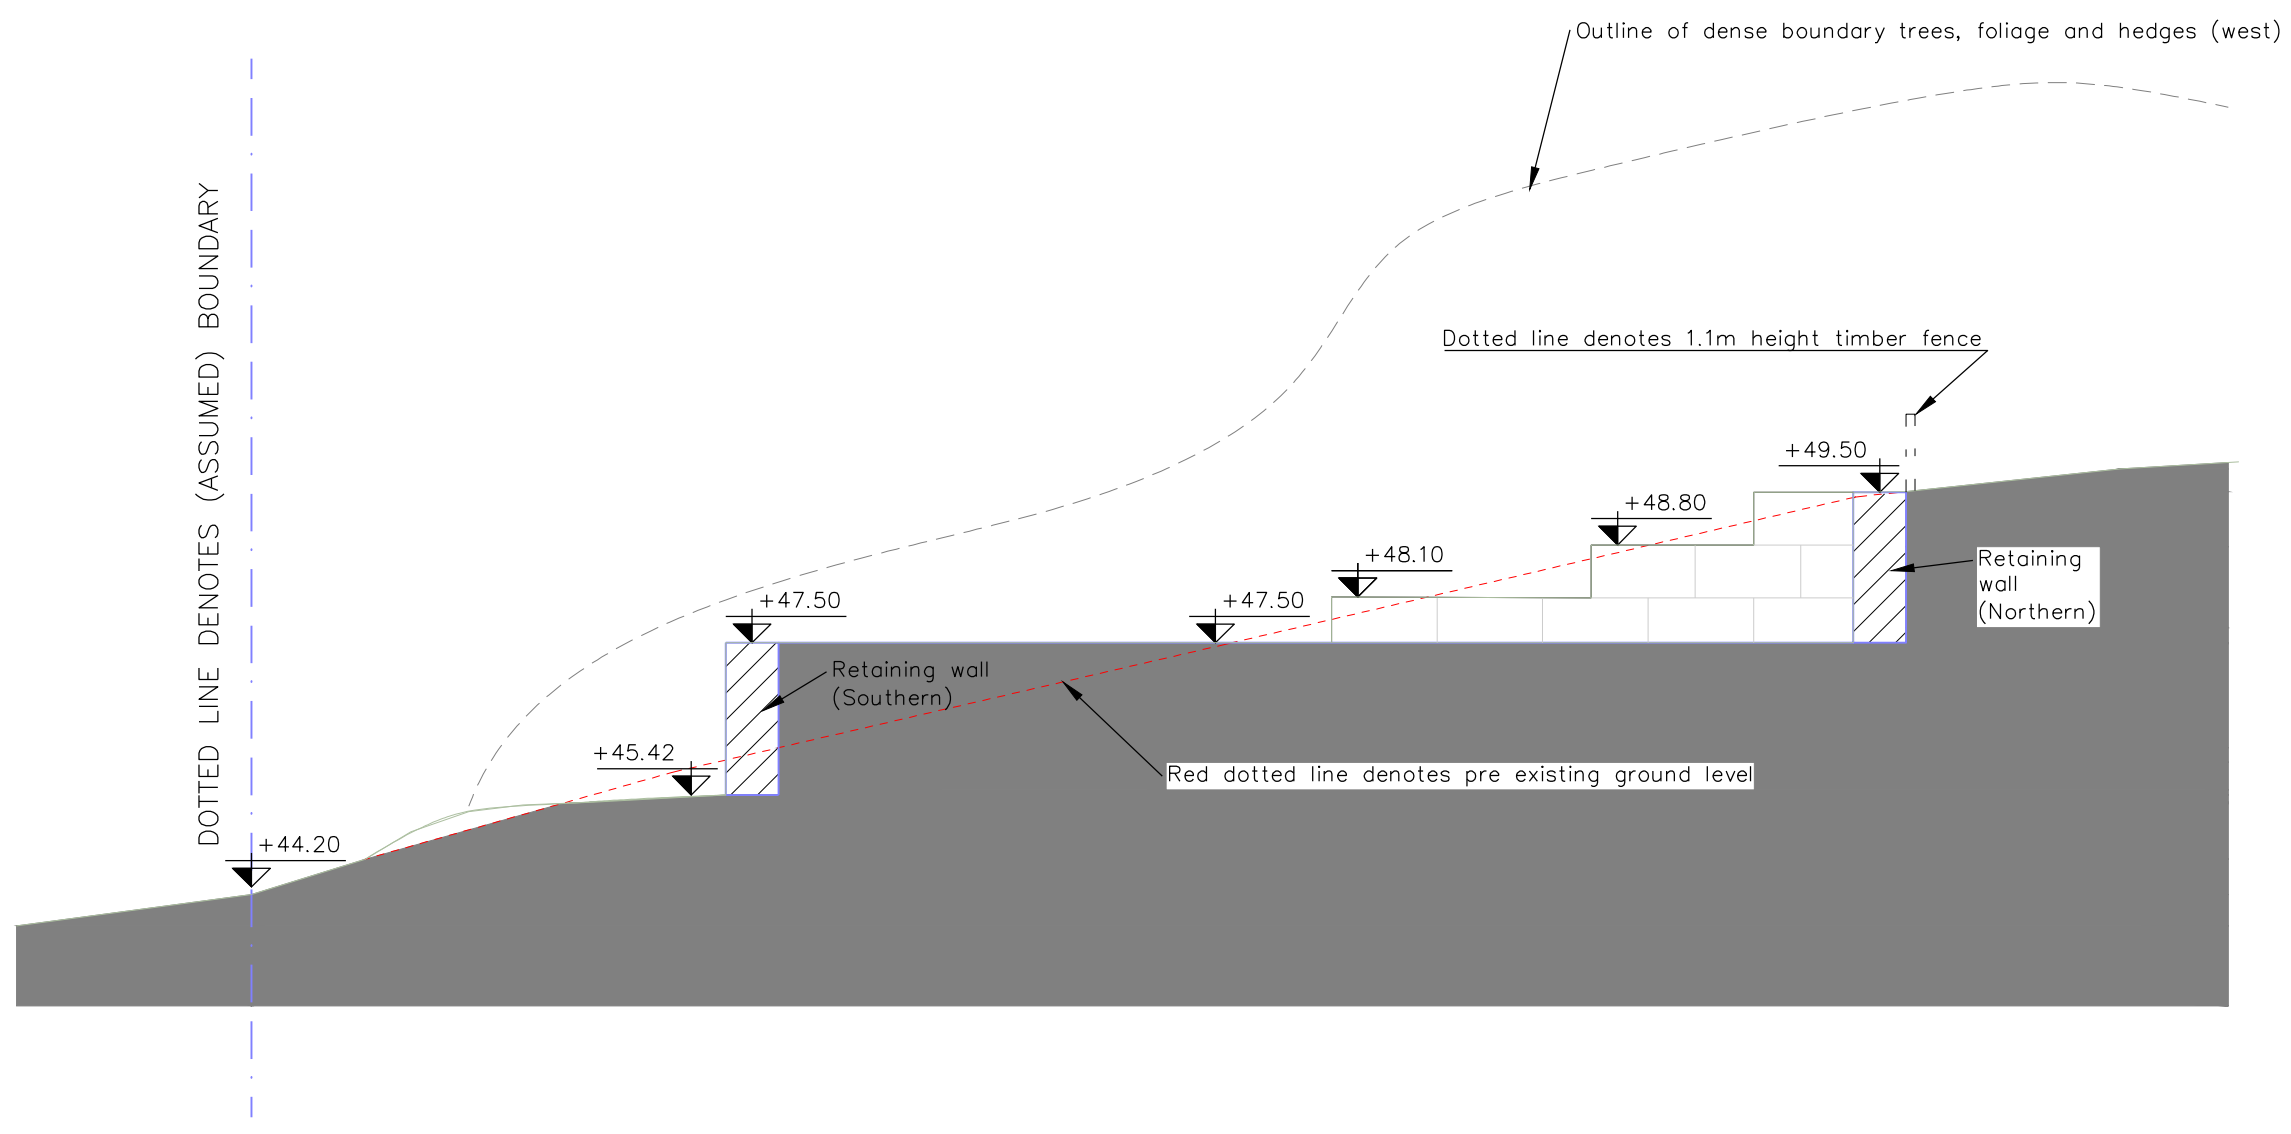

INTERNAL ELEVATION D - EXISTING
Scale 1:100

0 1m 2m 3m 4m 5m

REV.#	DATE	NAME	NOTES

Notes:
Do not scale this drawing.
All levels and dimensions are to be checked on site.
This drawing is to be read in conjunction with all relevant consultants drawings and specifications, together with safety plan requirements.
Copyright: This drawing must not be copied, amended nor reproduced without the prior written agreement.

PROJECT: Holly Cottage, Cansiron Lane, Ashurst Wood, West Sussex, RH19 3SF			
DRAWING: INTERNAL ELEVATIONS - EXISTING			
STAGE: PLANNING	JOB NO.: 711		
DWG NO.: AL302	SCALE: 1:100@A1	REVISION: -	DATE: 22/04/2025
		DRAWN: DB	
Do not scale. Use figured dimensions only. Check dimensions on site. Notify BSC of any discrepancies. Copyright BSC Ltd.			