
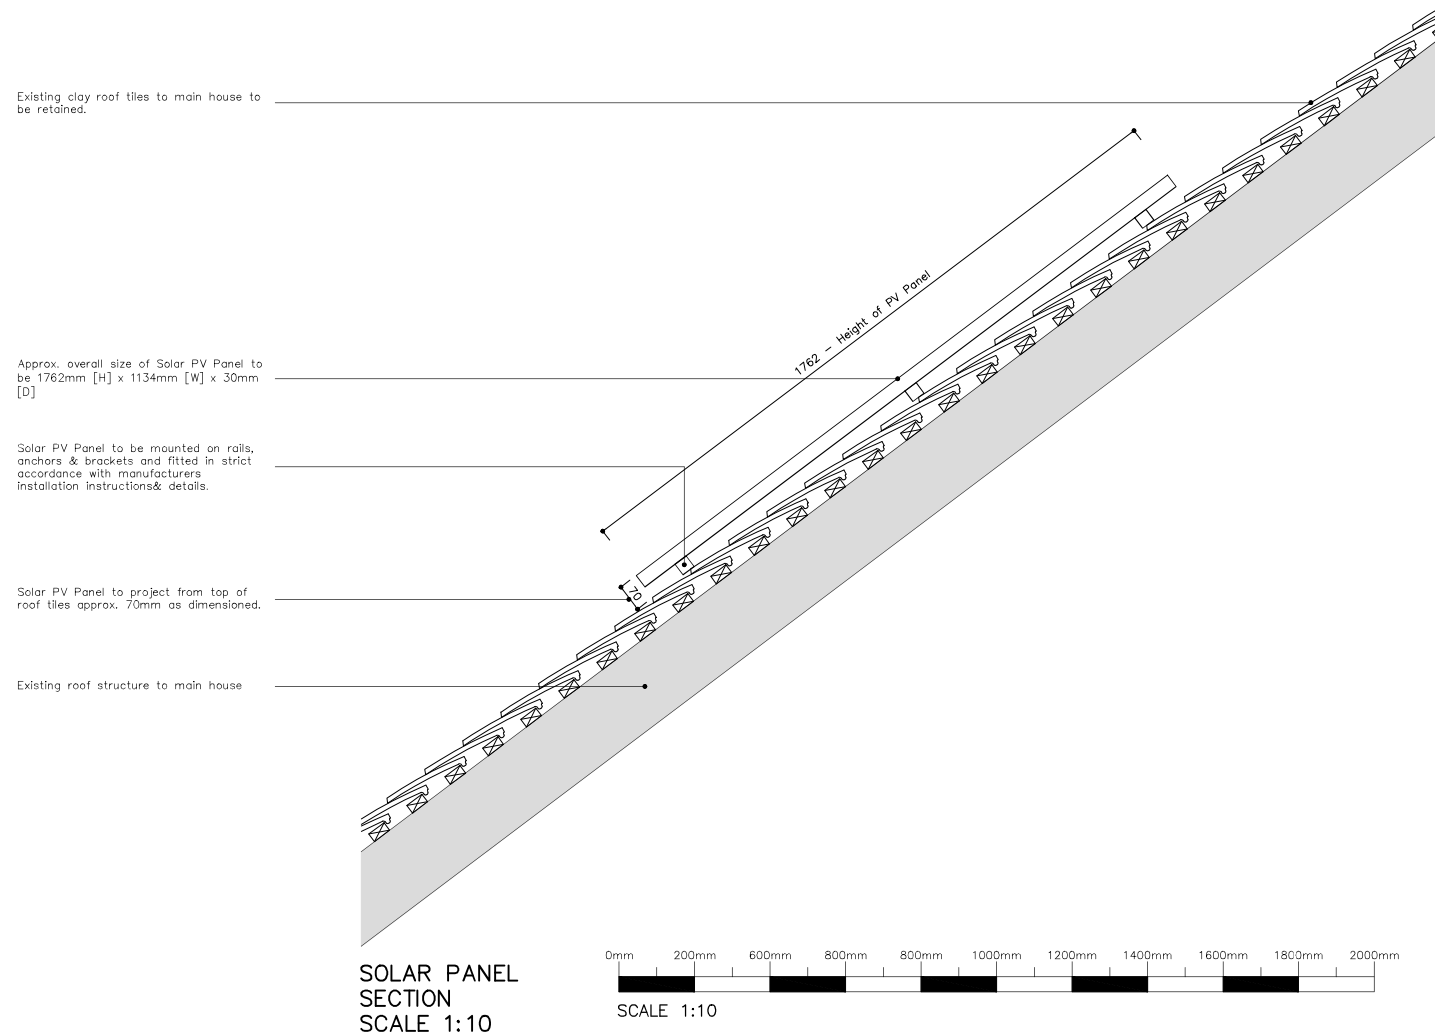


The Old Milking Parlour, The Street, Warninglid, Haywards Heath, RH17 5TR

PLANNING

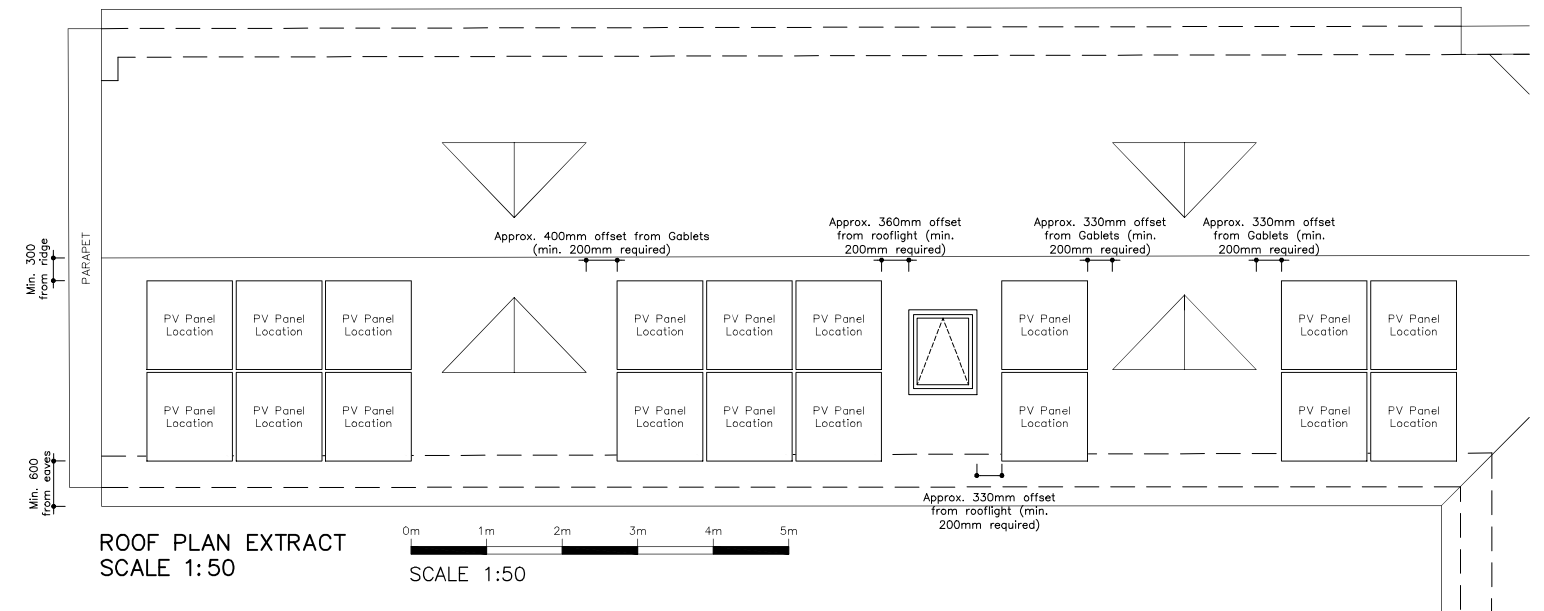

Planning Condition 4: Proposed Solar Panel Details

A	Solar panel size updated in line with client comments & manufacturers information issued, added roof extract following comments from client.	11/05/25	RM
A	Solar panel size updated in line with client comments & manufacturers information issued	04/04/25	RM
Project			
The Old Milking Parlour, The Street, Warringlid, Haywards Heath, RH17 5TR			
Title			
Planning Condition 4: Proposed Solar Panel Details			
Scale	Date	Drawn	Checked
1:10, 1:20 @ A1	March 25	RM	RM
Drawing No.			Revision
1522/25/PL.CON/10.06			B