



New roof tiles to extension to be Sandtoft 'Humber' plain clay tiles with matchin furniture (Colour – Sussex Blend). Refer to accompanying materials schedule for further details.

uPVC box gutter, colour black to match existing house. Refer to accompanying materials schedule for further details.

150mm high timber fascia board, colour black to match existing house. Refer to accompanying materials schedule for further details.

250mm deep timber soffit board, colour white to match existing house. Refer to accompanying materials schedule for further details.

Facing brickwork to be 'Tettenhall Red', Red Multi Tonal Brickwork pointed with white mortar to match existing house. Refer to accompanying materials schedule for further details.

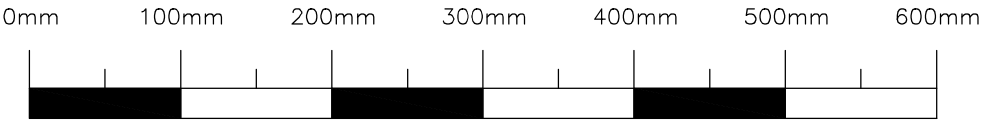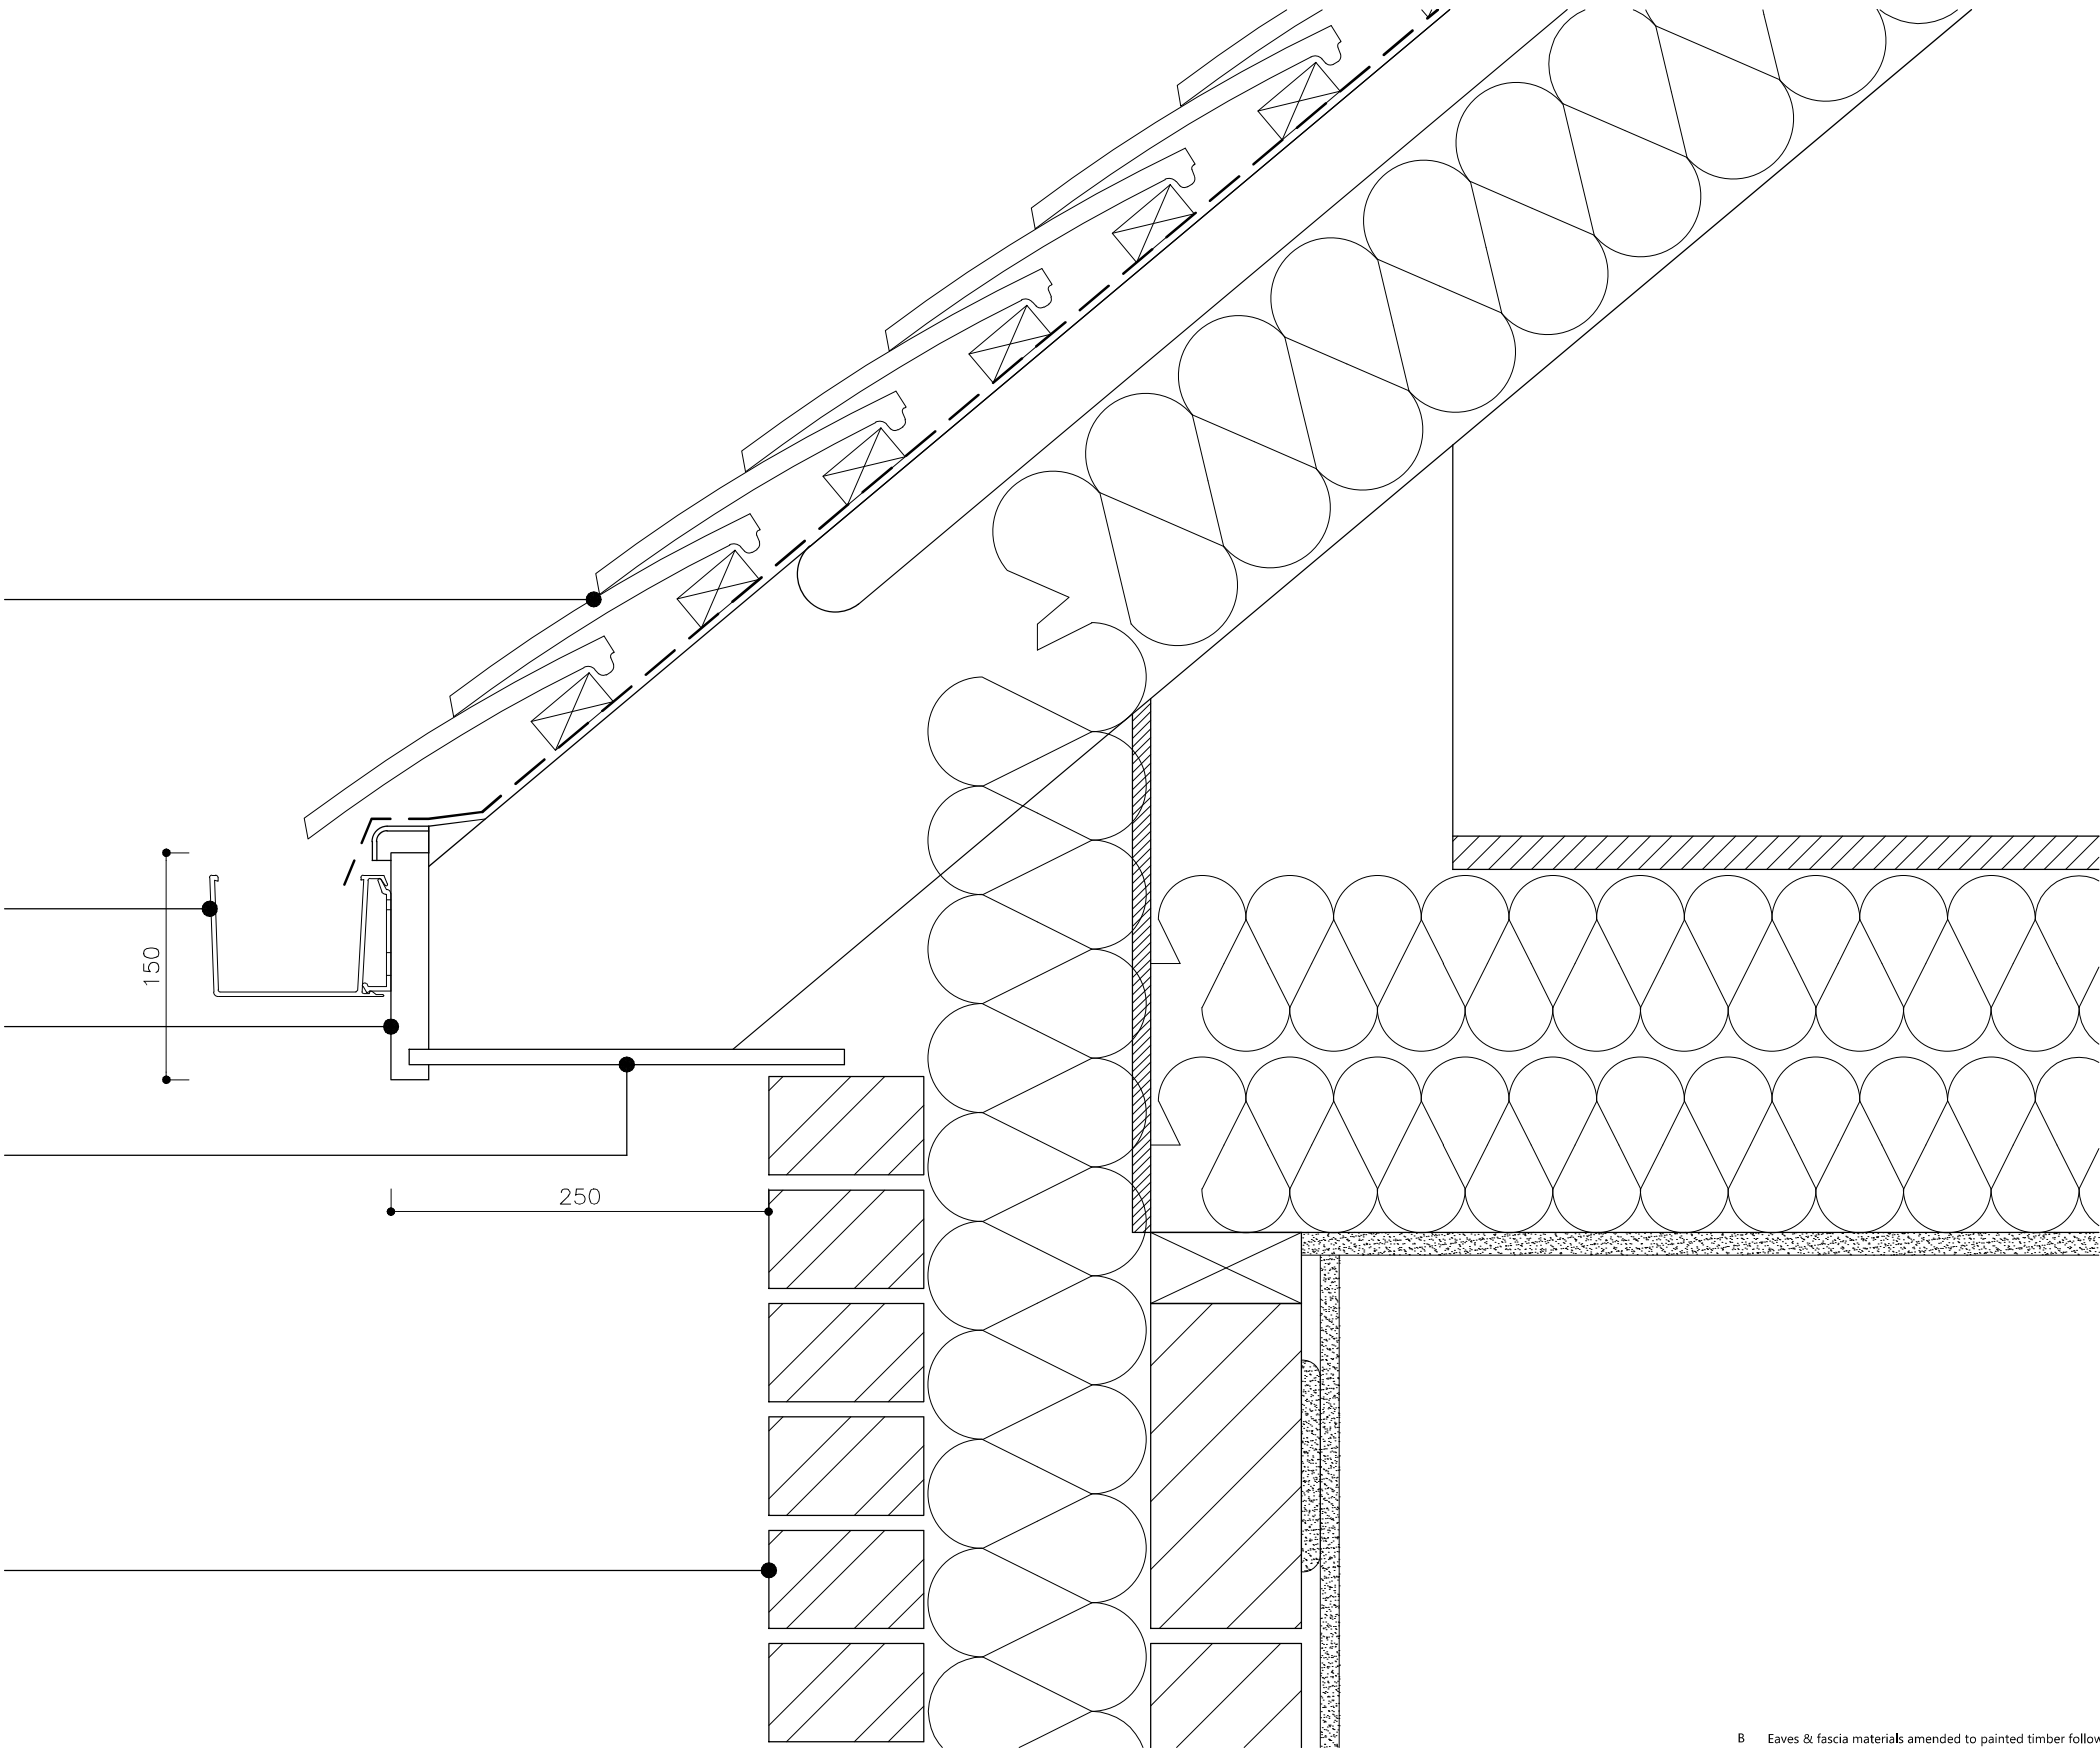

SCALE 1:5

B Eaves & fascia materials amended to painted timber following comments from Conservation Officer issued 9th May 2025. 11/05/25 RM
A Amended eaves details in line with dient comments. 04/04/25 RM

Project The Old Milking Parlour, The Street, Warninglid, Haywards Heath, RH17 5TR			
Title Planning Condition 4: Proposed Eaves Details			
Scale 1:5 @ A3	Date March 25	Drawn RM	Checked RM
Drawing No. 1522/25/PL.CON/10.05			Revision B