The Old Milking Parlour, The Street, Warninglid, Haywards Heath, RH17 5TR

PLANNING

REAR ELEVATION [PLANNING APPROVED ELEVATION 7]
SCALE 1:20

0mm 400mm 800mm 1200mm 1600mm 2000mm

SCALE 1:20

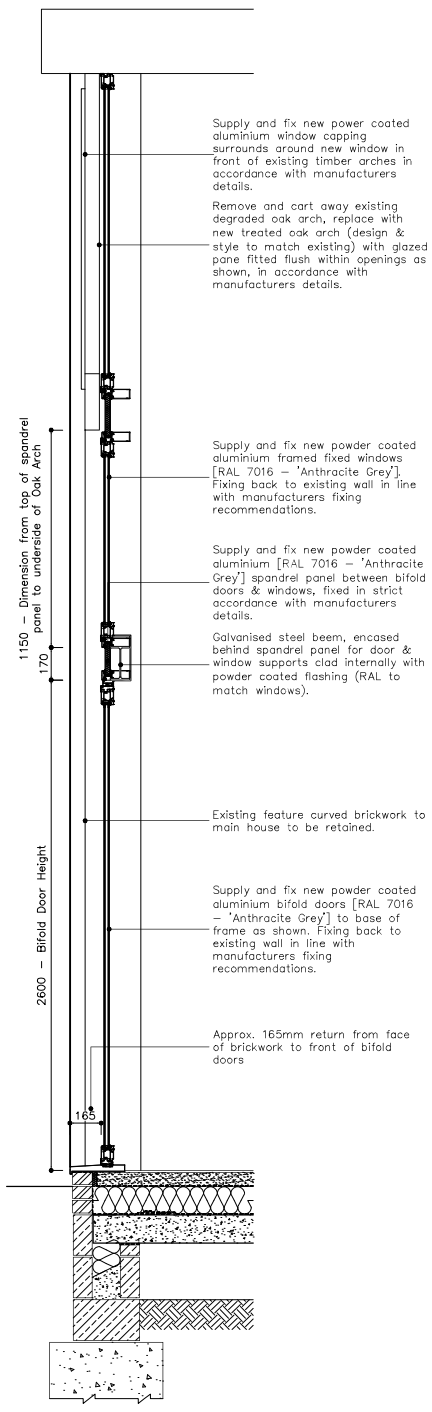

SECTION THROUGH DOOR
SCALE 1:20

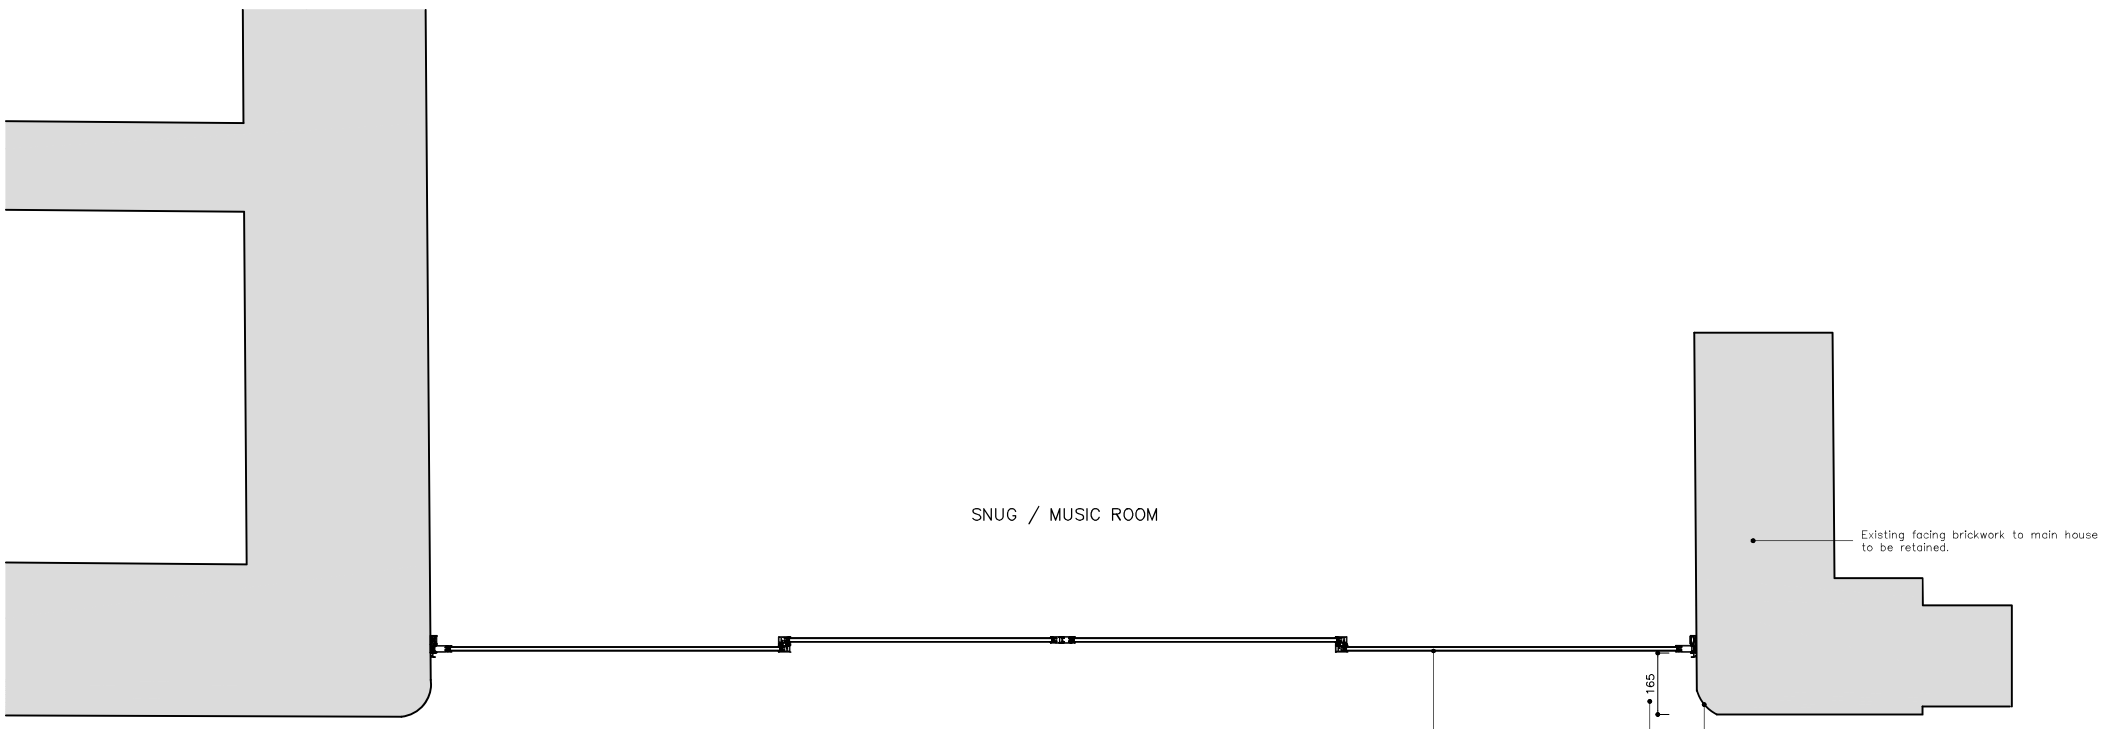

GLAZED BIFOLD / GABLE PLAN
SCALE 1:10

0mm 200mm 600mm 800mm 800mm 1000mm 1200mm 1400mm 1600mm 1800mm 2000mm

SCALE 1:10

C	Drawings updated in line with client comments. Section detail added following comments from Conservation Officer issued 9th May 2025.	11/05/25	RM
B	Details updated in line with client comments issued 08/04/25.	04/04/25	RM
A	Colour to bifold doors & windows updated in line with client comments.	04/04/25	RM

Project
The Old Milking Parlour, The Street, Warninglid, Haywards Heath, RH17 5TR

Title
Planning Condition 4: Proposed Glazing & Door Details to Rear & Front Arches [Sheet 2 of 2]

Scale	Date	Drawn	Checked
1:10, 1:20 @ A1	March 25	RM	RM

Drawing No. 1522/25/PL.CON/10.03

Revision C